



- | | | | | |
|------|-------|--|-------|-------|
| P5 | 03/14 | Site Boundary Removed | SJ | PR |
| P4 | 03/14 | Amendments following Comments from HCC | SJ | PR |
| P3 | 02/14 | Amendments following Comments from HCC | SJ | PR |
| P2 | 01/14 | Amendments following Comments from Hargeaves | SJ | CB |
| Rev. | Date | Amendments | Drawn | Appr. |

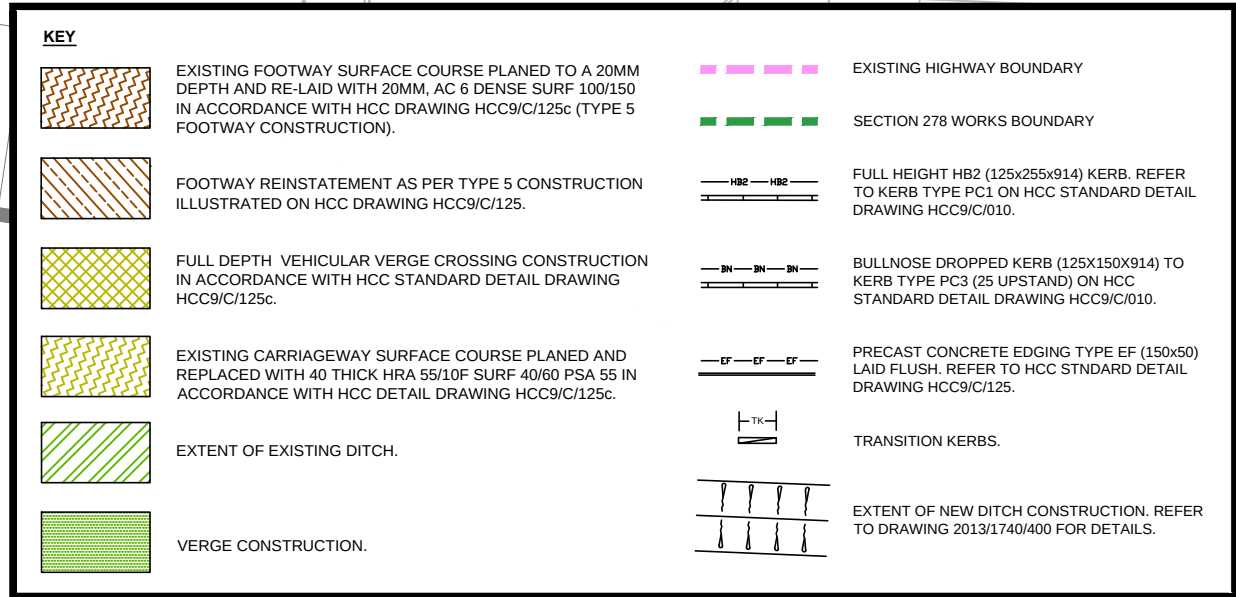

Project Solent Trade Park, Solent Road,
Havant

Scale 1:200	Drawn By SAJ	Checked By CMB	Approved By PMR
Drawing No. 2013/1740/403	Date January 2014	Rev. P5	

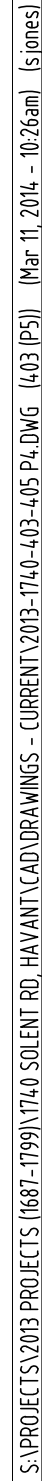

ROAD MARKINGS SCHEDULE

ALL ROAD MARKINGS DESIGNED IN ACCORDANCE WITH THE TRAFFIC SIGNS REGULATIONS AND GENERAL DIRECTIONS (2002 ISSUE AND 2011 AMENDMENT).

ALL DIMENSIONS IN MILLIMETRES.

DIAG NO. 1004

4000 2000

CENTRE-LINE MARKING. VEHICULAR TRAFFIC SHOULD NOT CROSS OR STRADDE THE LINE UNLESS IT IS SAFE TO DO SO.

DIAG NO. 1003

600 300

GIVE-WAY MARKING. VEHICULAR TRAFFIC MUST GIVE WAY.

DIAG NO. 1009

600 300

EDGE OF CARRIAGEWAY AT A ROAD JUNCTION, EXIT FROM A PRIVATE DRIVE ONTO A PUBLIC ROAD.

ROAD MARKINGS SHALL BE REFLECTORISED THERMOPLASTIC WITH BALLOTINI PREMIXED WITH THE THERMOPLASTIC BEFORE LAYING IN ACCORDANCE WITH THE RELEVANT CLAUSES OF BS EN1436 AND WHERE REQUIRED IMMEDIATELY FOLLOWING THE APPLICATION OF THE SCREED, ADDITIONAL BALLOTINI SHALL BE APPLIED TO THE SURFACE IN ACCORDANCE WITH SECTION 5 OF THIS CLAUSE, AND HAVE A MINIMUM SKID-RESISTANCE OF 65.

THE TYPES AND APPROXIMATE LOCATIONS OF PERMANENT ROAD MARKINGS SHALL BE IN ACCORDANCE WITH THE TRAFFIC SIGNS MANUAL (CHAPTER 5) AND AGREED WITH THE OVERSEEING ORGANISATION PRIOR TO INSTALLATION.