


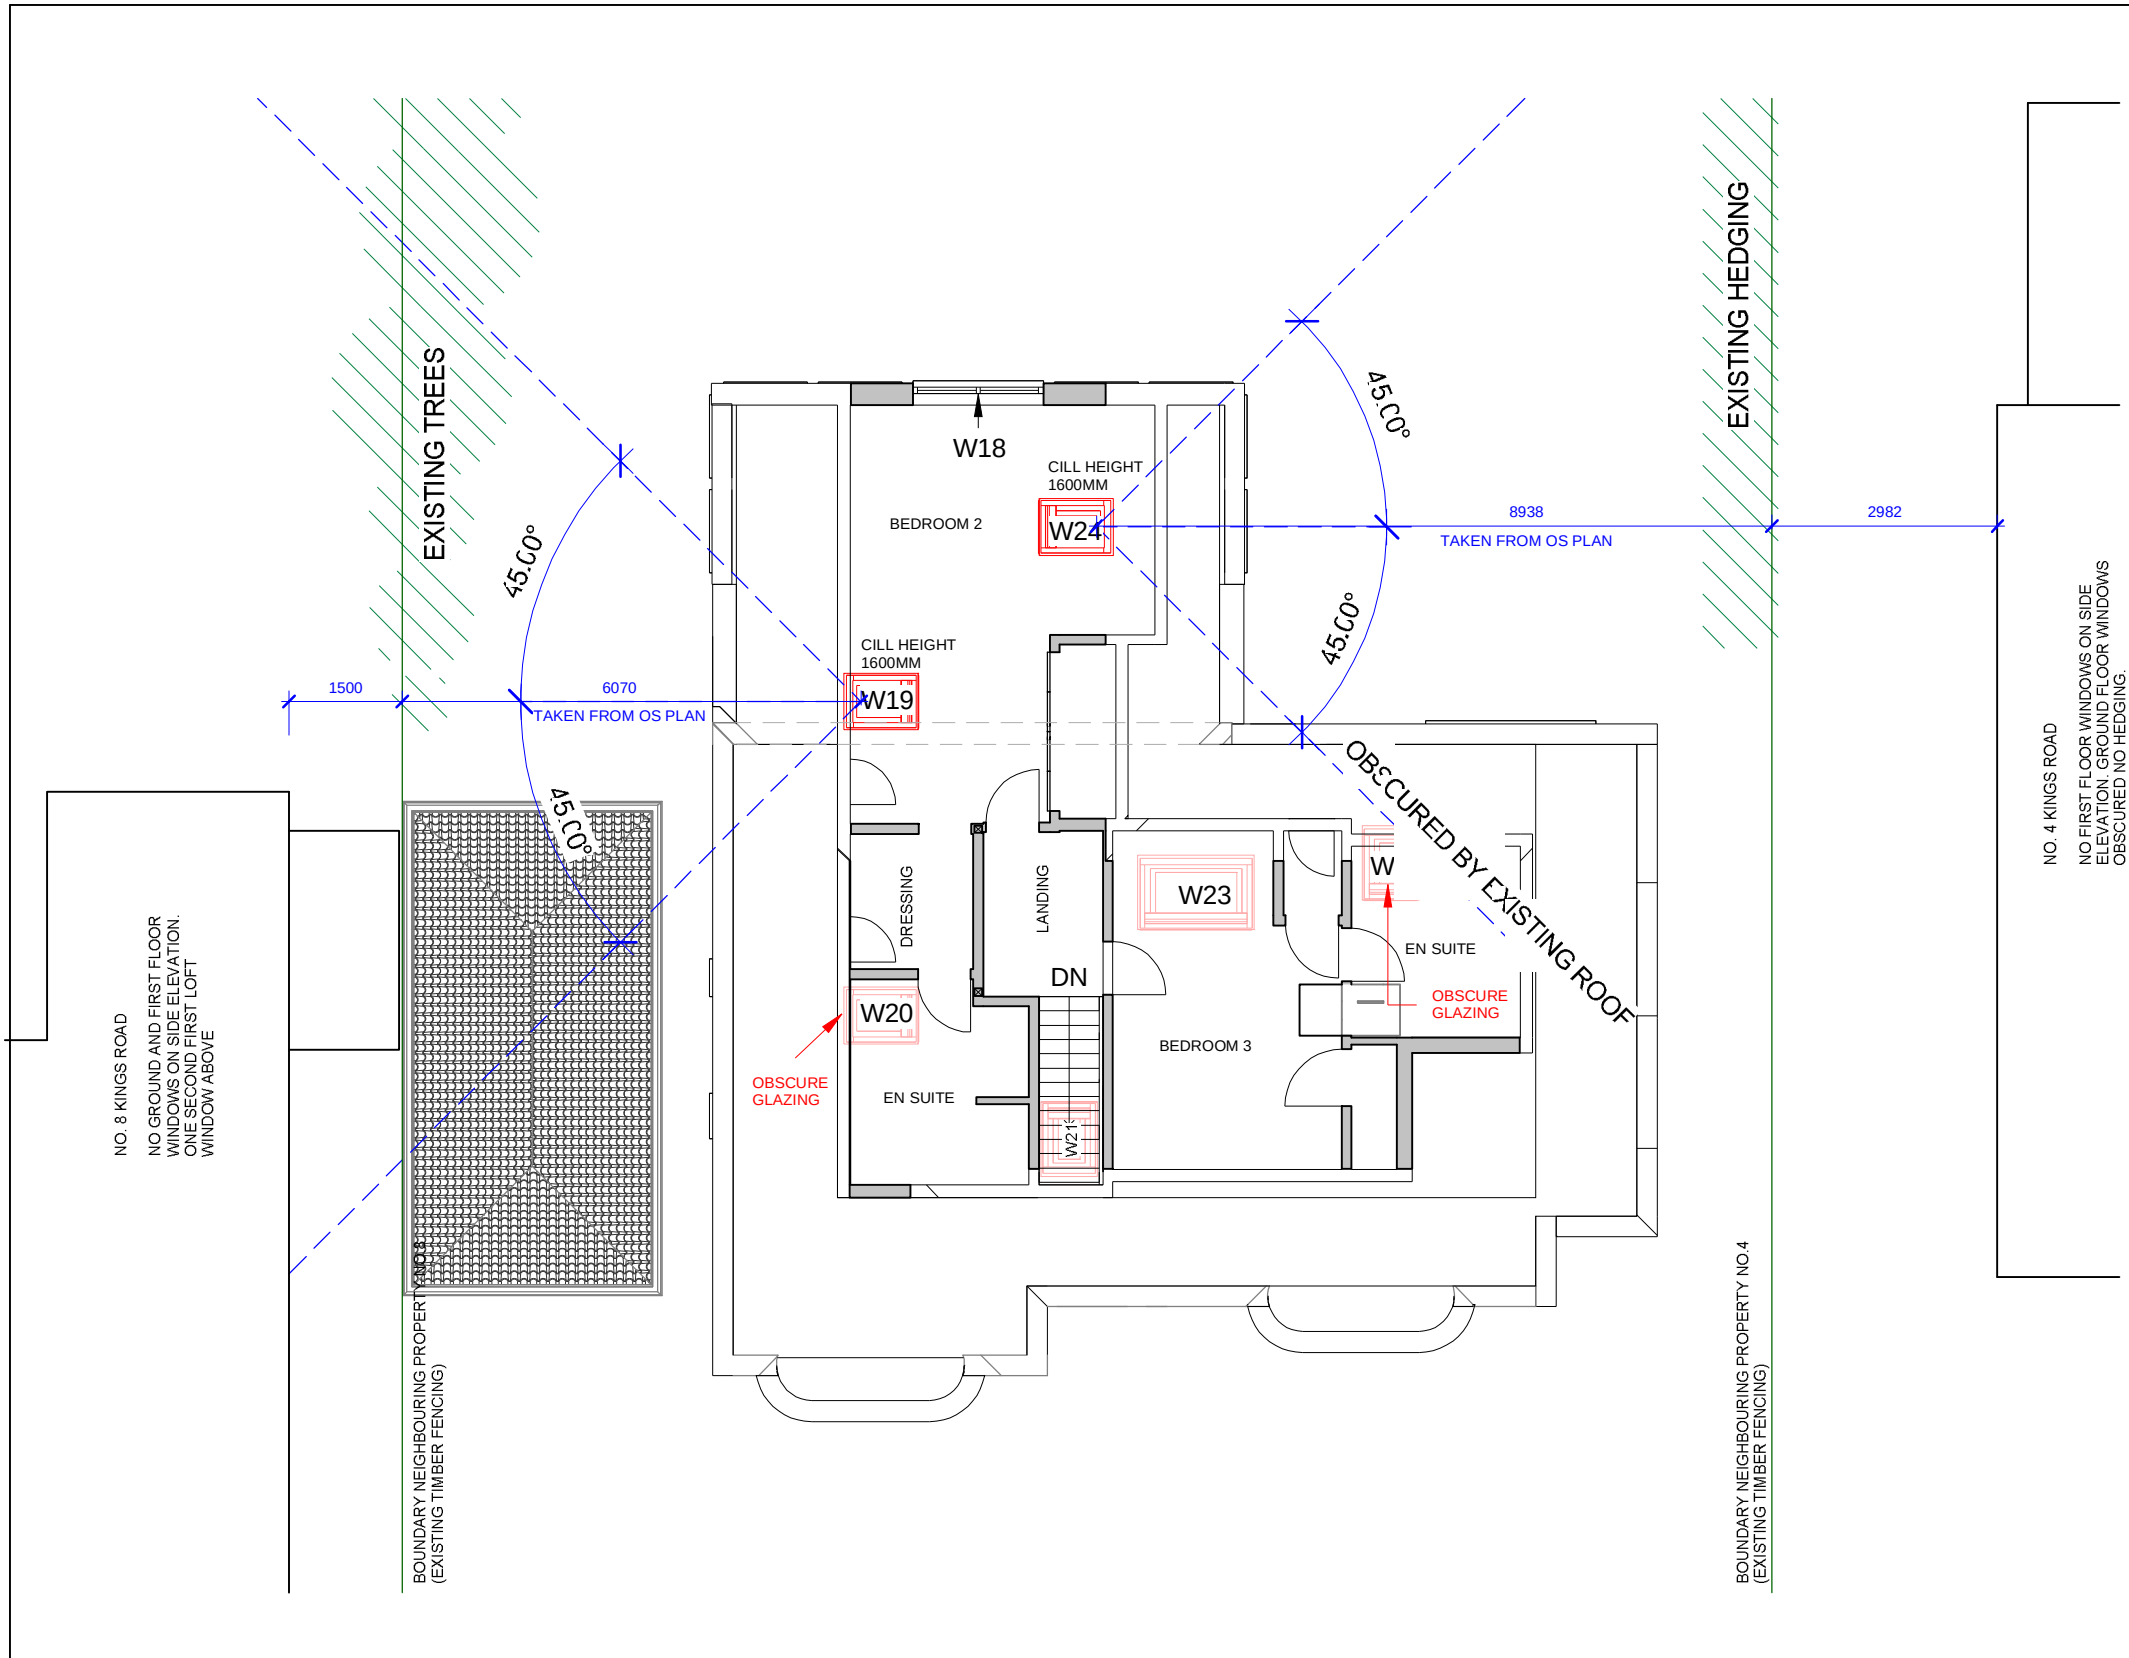

FIRST FLOOR WINDOW TEST
1 : 100

IMAGE OF EXISTING SITE BEFORE PROPOSED SCHEME



The Planning Service
Architectural Design & Technical Drawing
Building Survey & Planning Services

The Planning Service
Office, 135 North Lane
Clanfield, Waterlooville
Hampshire PO8 0RL

T: 023 92 597364
F: 0845 519 1103
E: info@theplanningservice.co.uk

All dimensions to be checked and verified on site by the contractor. Not to be scaled from drawings. All dimensions in mm (millimeters) unless otherwise stated. The contractor to ensure the works are inspected and completed to the satisfaction of the Local Authority.

© These plans remain the copyright of the Planning Service and must not be copied or reproduced in any way without written permission, with the exception of Local Authorities for planning purposes.

Scale is correct when printed to the stated ISO size.

Michael Campbell

6 Kings Road Emsworth

WINDOW TEST			
Project number	123 REV B	P011	1 : 100
Date	14/10/2013		
Drawn by	Author		
Project Status	Construction	Scale	