



'Marshalls Perfecta' paving; 600x600mm; natural colour

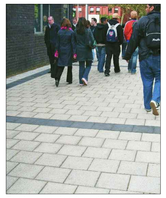

Feature paving bands; 'Marshalls Pallas'; colour: Anthracite Basalt; 300x300mm

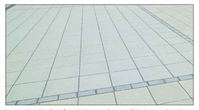


'Marshalls Perfecta' paving with 'Marshalls Pallas' feature banding



Geo Bench

Indicative landscaping scheme subject to services survey

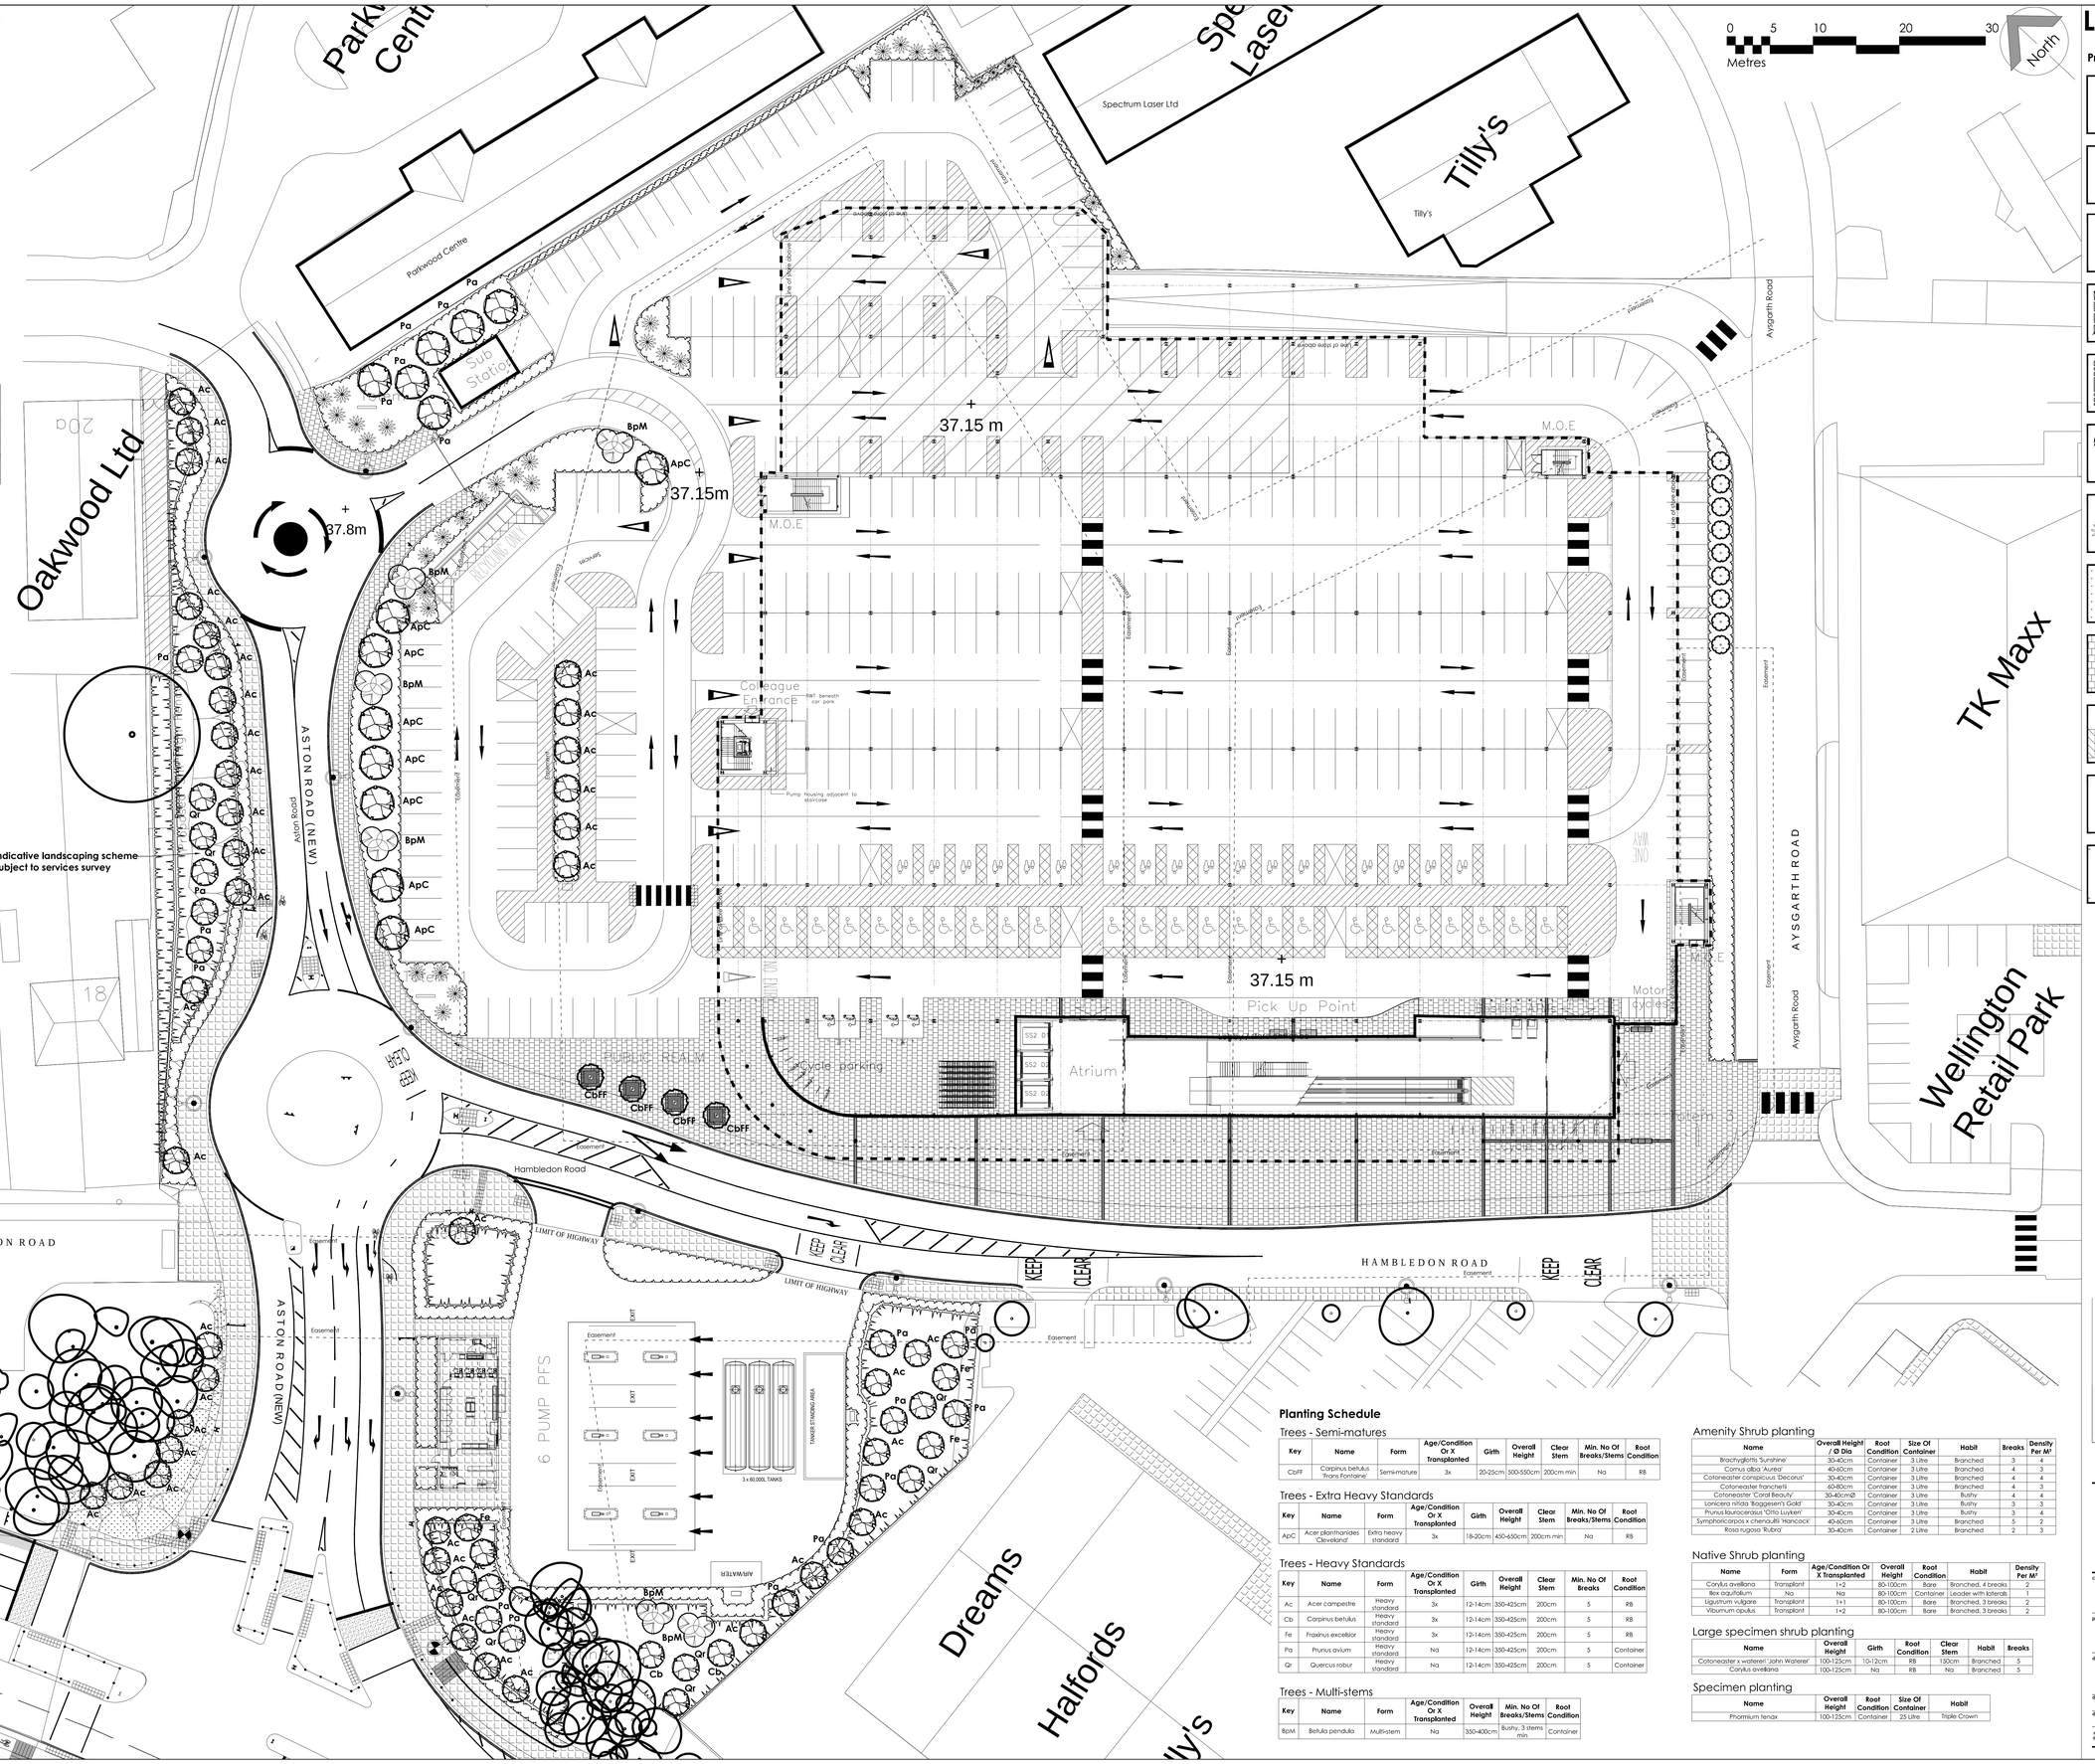

Legend

Proposed

- Trees - Extra heavy / heavy standards
- Trees - Semi-matures; fastigiate; in hard landscape with tree grills 1475x1475mm; 'Furnitubes Portman' or similar approved
- Trees - Multi-stems
- Amenity Shrub Planting
- Native Shrub Planting
- Large specimen shrubs;
- Specimen Planting;
- Grass seeding; Emorsgate EM2 'Standard general purpose meadow mixture'
- Paving; 'Marshalls Perfecta' ; 400x400mm; natural colour or similar approved
- Feature paving bands; 'Marshalls Pallas'; colour; Anthracite Basalt; 300x300mm or similar approved
- Bench; 'Woodhouse Geo' Bench, with arms or similar approved
- Services easement - no tree planting within easement

Planting Schedule

Trees - Semi-matures

Key	Name	Form	Age/Condition Or X Transplanted	Girth	Overall Height	Clear Stem	Min. No Of Breaks/Stems	Root Condition
CbFF	Carpinus betulus 'Frans Fontaine'	Semi-mature	3x	20-25cm	500-550cm	200cm min	Na	RB

Trees - Extra Heavy Standards

Key	Name	Form	Age/Condition Or X Transplanted	Girth	Overall Height	Clear Stem	Min. No Of Breaks/Stems	Root Condition
ApC	Acer platnhanides 'Cleveland'	Extra heavy standard	3x	18-20cm	450-650cm	200cm min	Na	RB

Trees - Heavy Standards

Key	Name	Form	Age/Condition Or X Transplanted	Girth	Overall Height	Clear Stem	Min. No Of Breaks	Root Condition
Ac	Acer campestre	Heavy standard	3x	12-14cm	350-425cm	200cm	5	RB
Cb	Carpinus betulus	Heavy standard	3x	12-14cm	350-425cm	200cm	5	RB
Fe	Fraxinus excelsior	Heavy standard	3x	12-14cm	350-425cm	200cm	5	RB
Pa	Prunus avium	Heavy standard	Na	12-14cm	350-425cm	200cm	5	Container
Qr	Quercus robur	Heavy standard	Na	12-14cm	350-425cm	200cm	5	Container

Trees - Multi-stems

Key	Name	Form	Age/Condition Or X Transplanted	Overall Height	Min. No Of Breaks/Stems	Root Condition
BpM	Betula pendula	Multi-stem	Na	350-400cm	Bushy, 3 stems min	Container

Amenity Shrub planting

Name	Overall Height / Ø Dia	Root Condition	Size Of Container	Habit	Breaks	Density Per M²
Brachyglottis 'Sunshine'	30-40cm	Container	3 Litre	Branched	3	4
Cornus alba 'Aurea'	40-60cm	Container	3 Litre	Branched	4	3
Cotoneaster conspicuus 'Decorus'	30-40cm	Container	3 Litre	Branched	4	4
Cotoneaster franchetii	60-80cm	Container	3 Litre	Branched	4	3
Cotoneaster 'Coral Beauty'	30-40cm2	Container	3 Litre	Bushy	4	4
Lonicera nitida 'Baggesen's Gold'	30-40cm	Container	3 Litre	Bushy	3	3
Prunus laurocerasus 'Otto Luyken'	30-40cm	Container	3 Litre	Bushy	3	4
Symphoricarpos x chenaultii 'Hancock'	40-60cm	Container	3 Litre	Branched	5	2
Rosa rugosa 'Rubra'	30-40cm	Container	2 Litre	Branched	2	3

Native Shrub planting

Name	Form	Age/Condition Or X Transplanted	Overall Height	Root Condition	Habit	Density Per M²
Corylus avellana	Transplant	1+2	80-100cm	Bare	Branched, 4 breaks	2
Ilex aquifolium	Na	Na	80-100cm	Container	Leader with laterals	1
Ligustrum vulgare	Transplant	1+1	80-100cm	Bare	Branched, 3 breaks	2
Viburnum opulus	Transplant	1+2	80-100cm	Bare	Branched, 3 breaks	2

Large specimen shrub planting

Name	Overall Height	Girth	Root Condition	Clear Stem	Habit	Breaks
Cotoneaster x watereri 'John Waterer'	100-125cm	10-12cm	RB	150cm	Branched	5
Corylus avellana	100-125cm	Na	RB	Na	Branched	5

Specimen planting

Name	Overall Height	Root Condition	Size Of Container	Habit
Phormium tenax	100-125cm	Container	25 Litre	Triple Crown

rev	amendments	date	rev by	approved

FOR PLANNING

arthur amos associates
landscape architecture
urban design regeneration arboriculture
planning environmental assessment ecology

Post House, Elgar Business Centre, Moseley Road, Hallow, Worcester WR2 6NJ
t: 01905 640 166 e: mail@arthuramos.co.uk www.arthuramos.co.uk

client:
Sainsbury's

project:
New Store,
Hambledon Road, Waterlooville

drawing title:
Landscape Proposals

drawing no:	revision:	scale:
7798-31	*	1:250 @ A0
drawn by: DLB	checked by: JM	date: 22/11/13

NOTE: Do no scale from this drawing. All dimensions to be checked on site. Discrepancies between this drawing and information given elsewhere must be reported to this office for clarification before proceeding.

THIS DRAWING IS NOT FOR CONSTRUCTION