


**PROPOSED ALTERATIONS AND ADDITIONS.  
16, BRACKLESHAM ROAD, HAYLING ISLAND, HANTS.  
FOR MR & MRS J. HEWSON.**

**SECTION DRAWING**

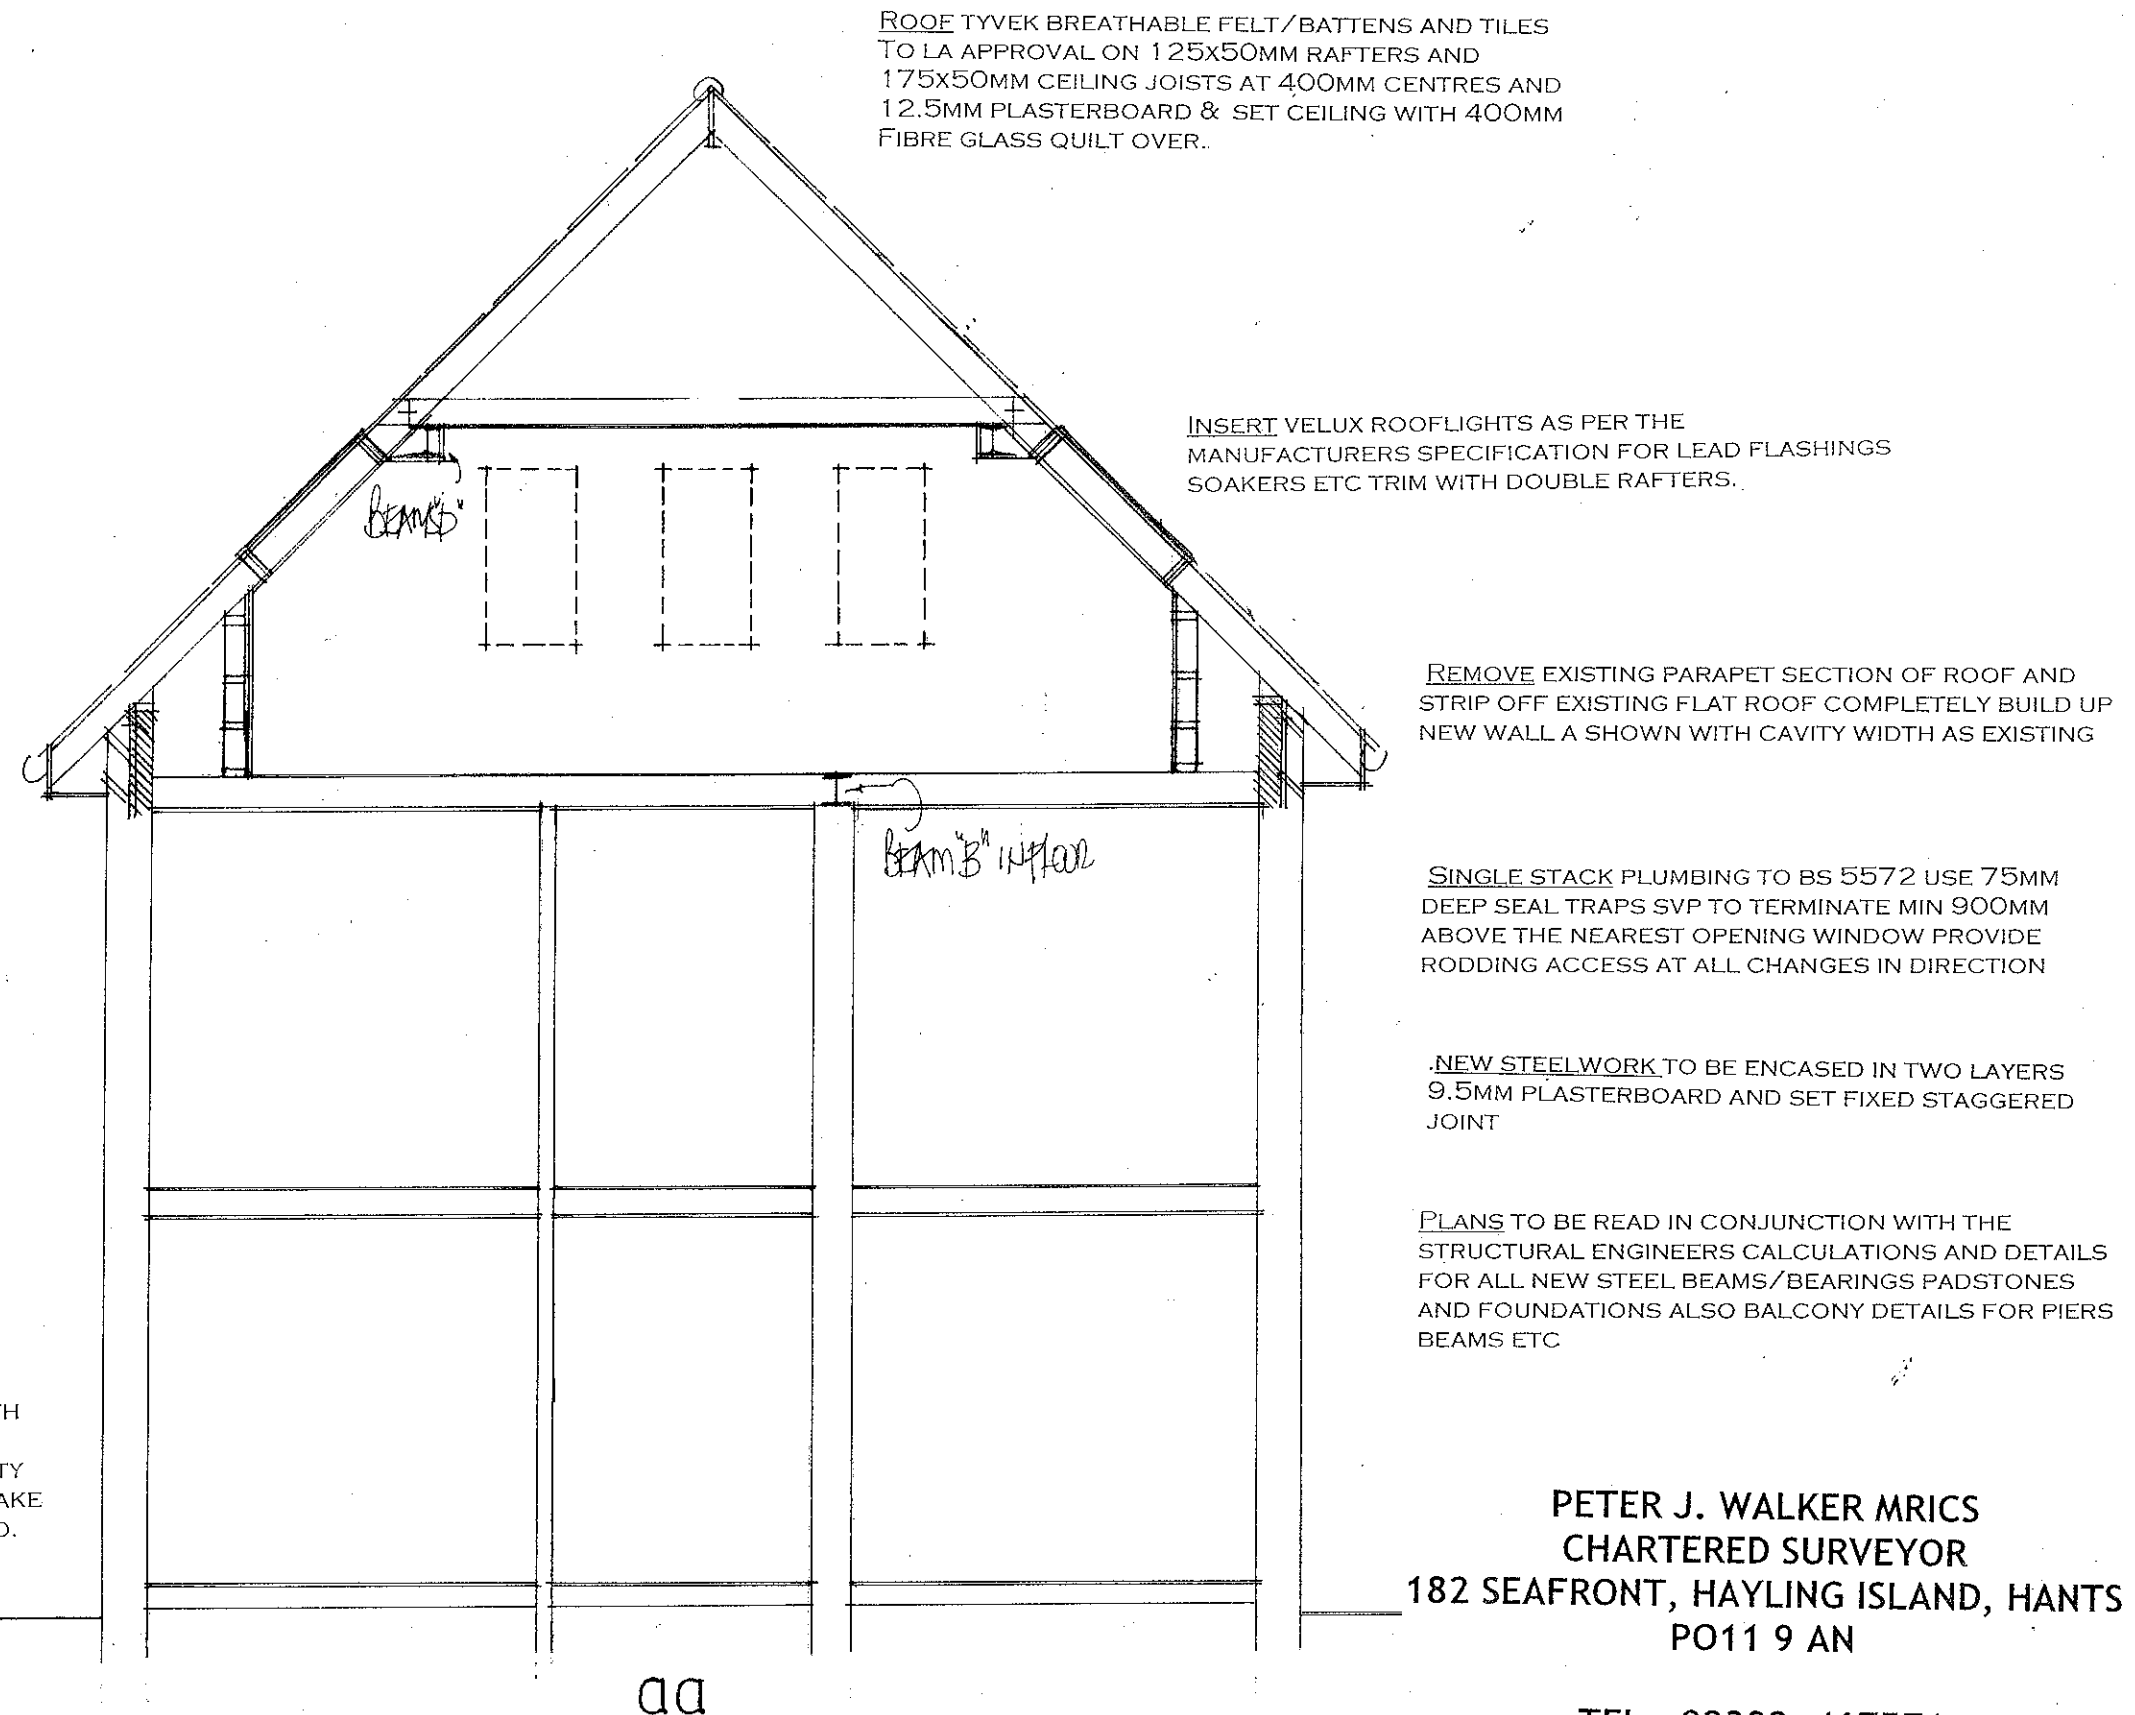

date oct 2012  
scale 1:50

**PETER J. WALKER MRICS  
CHARTERED SURVEYOR  
182 SEAFRONT, HAYLING ISLAND, HANTS  
PO11 9 AN**

TEL: 02392 467571