

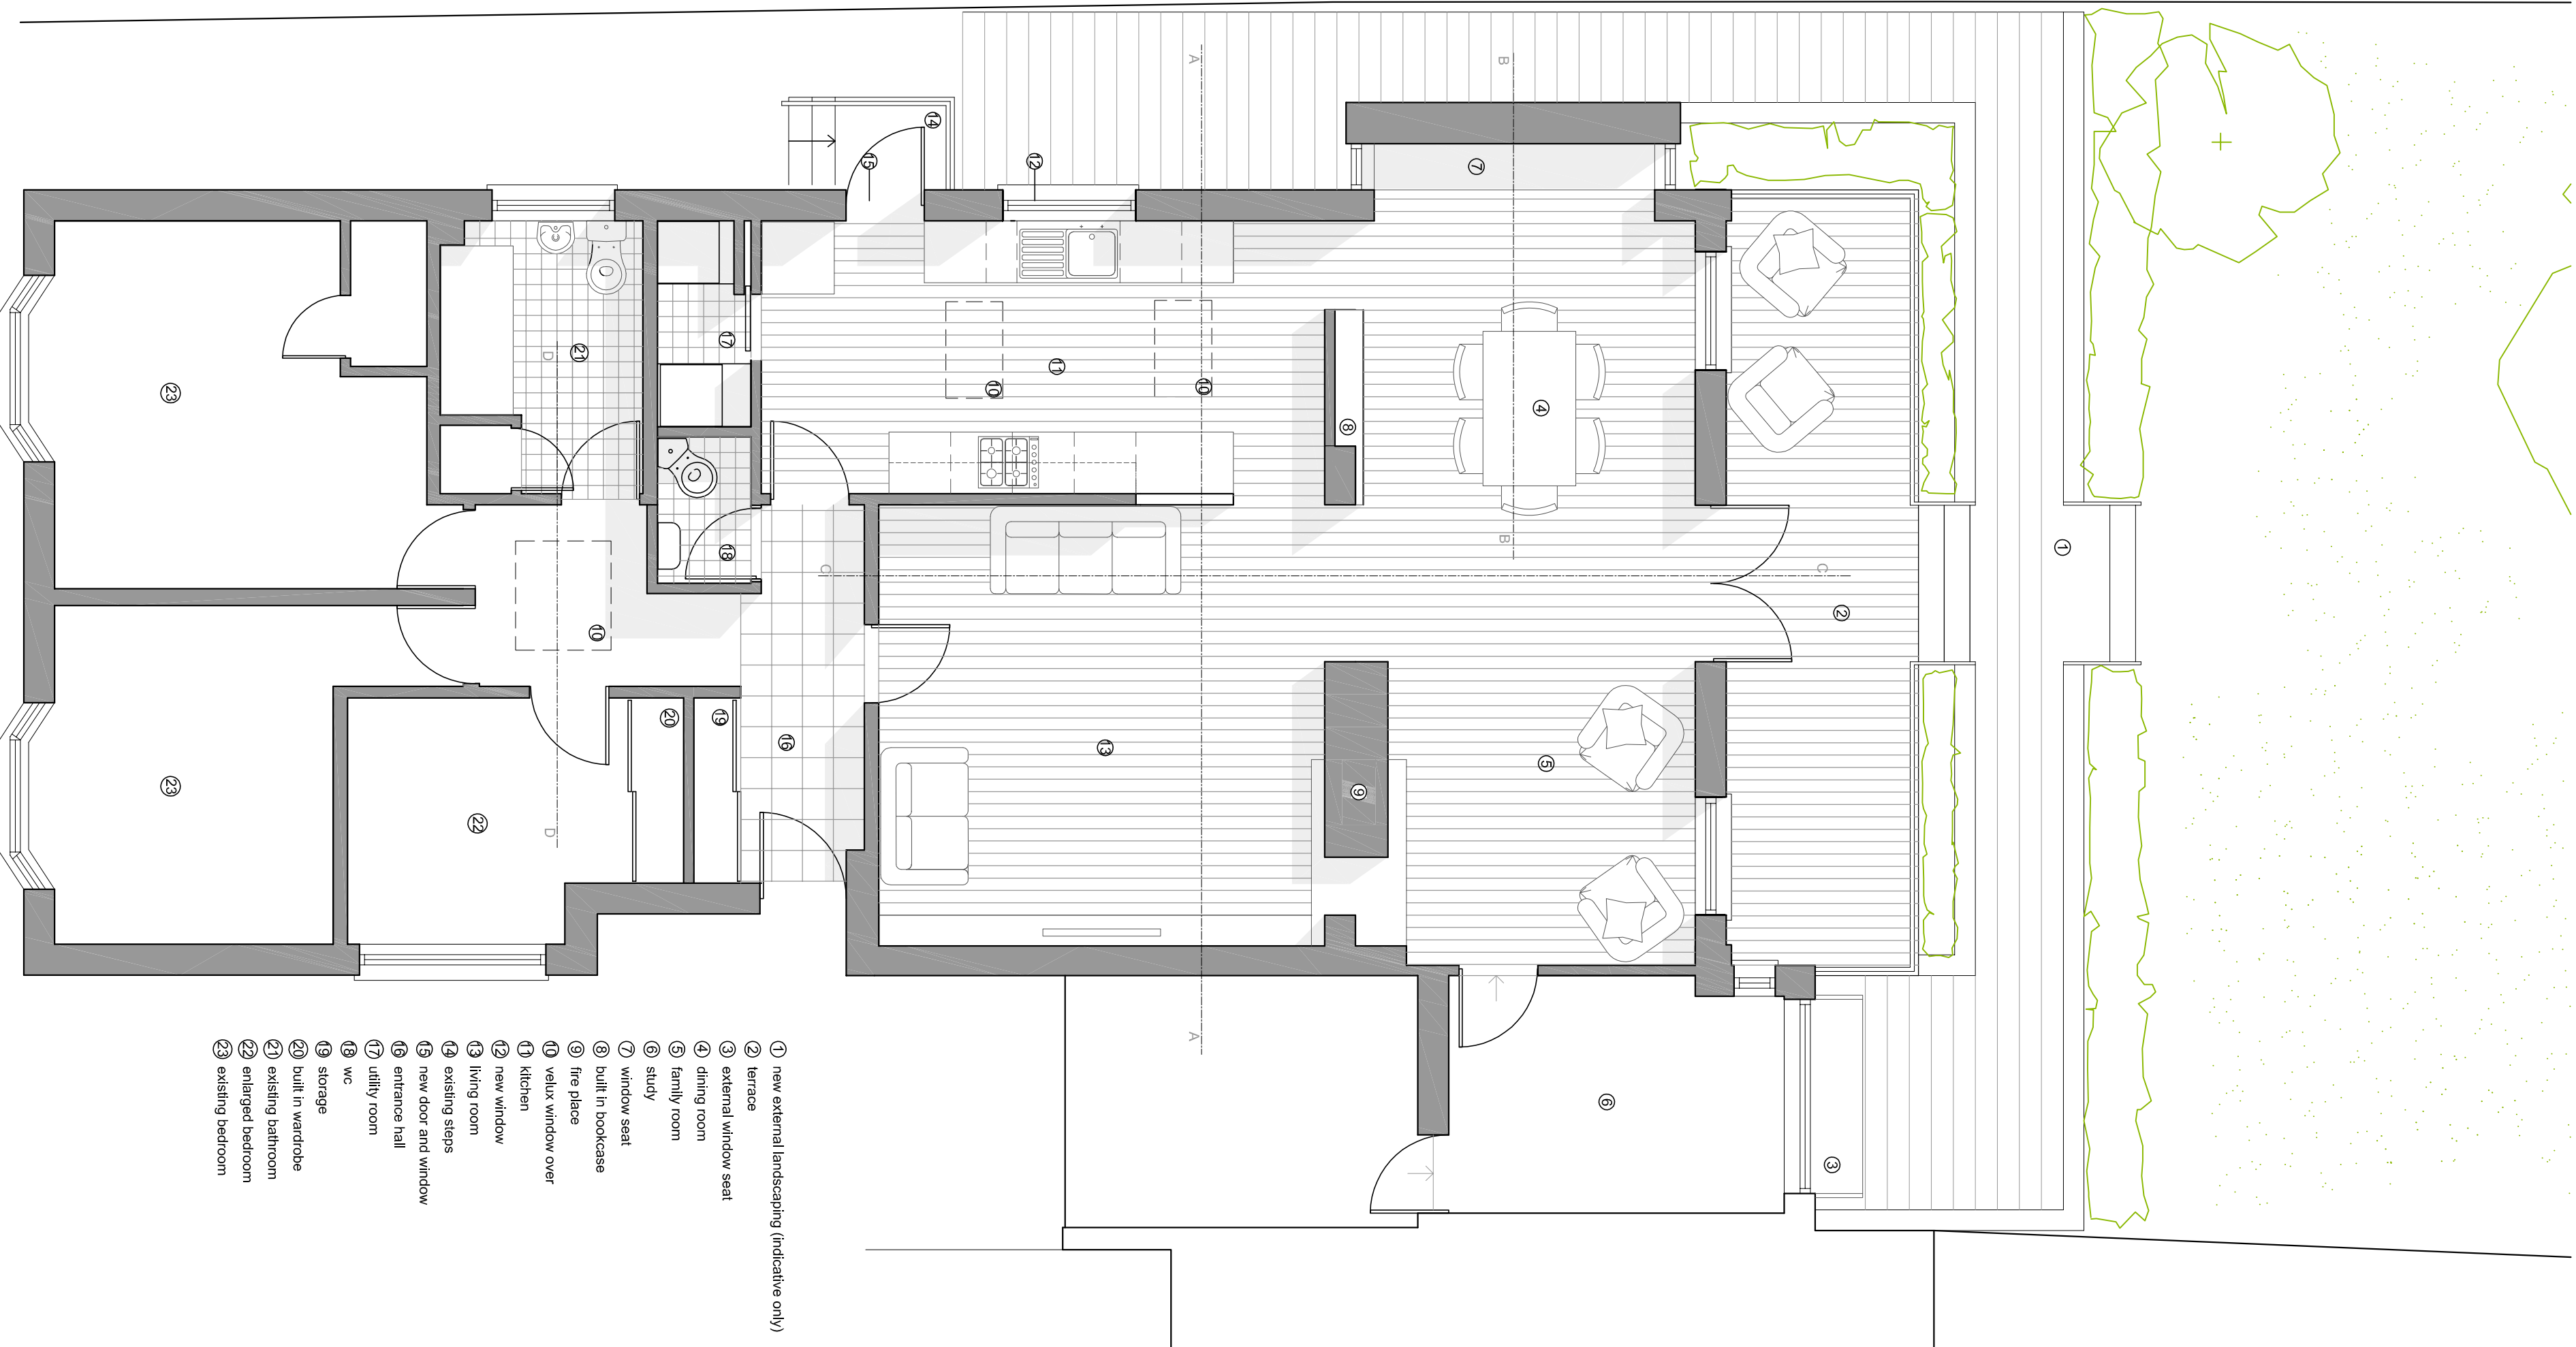
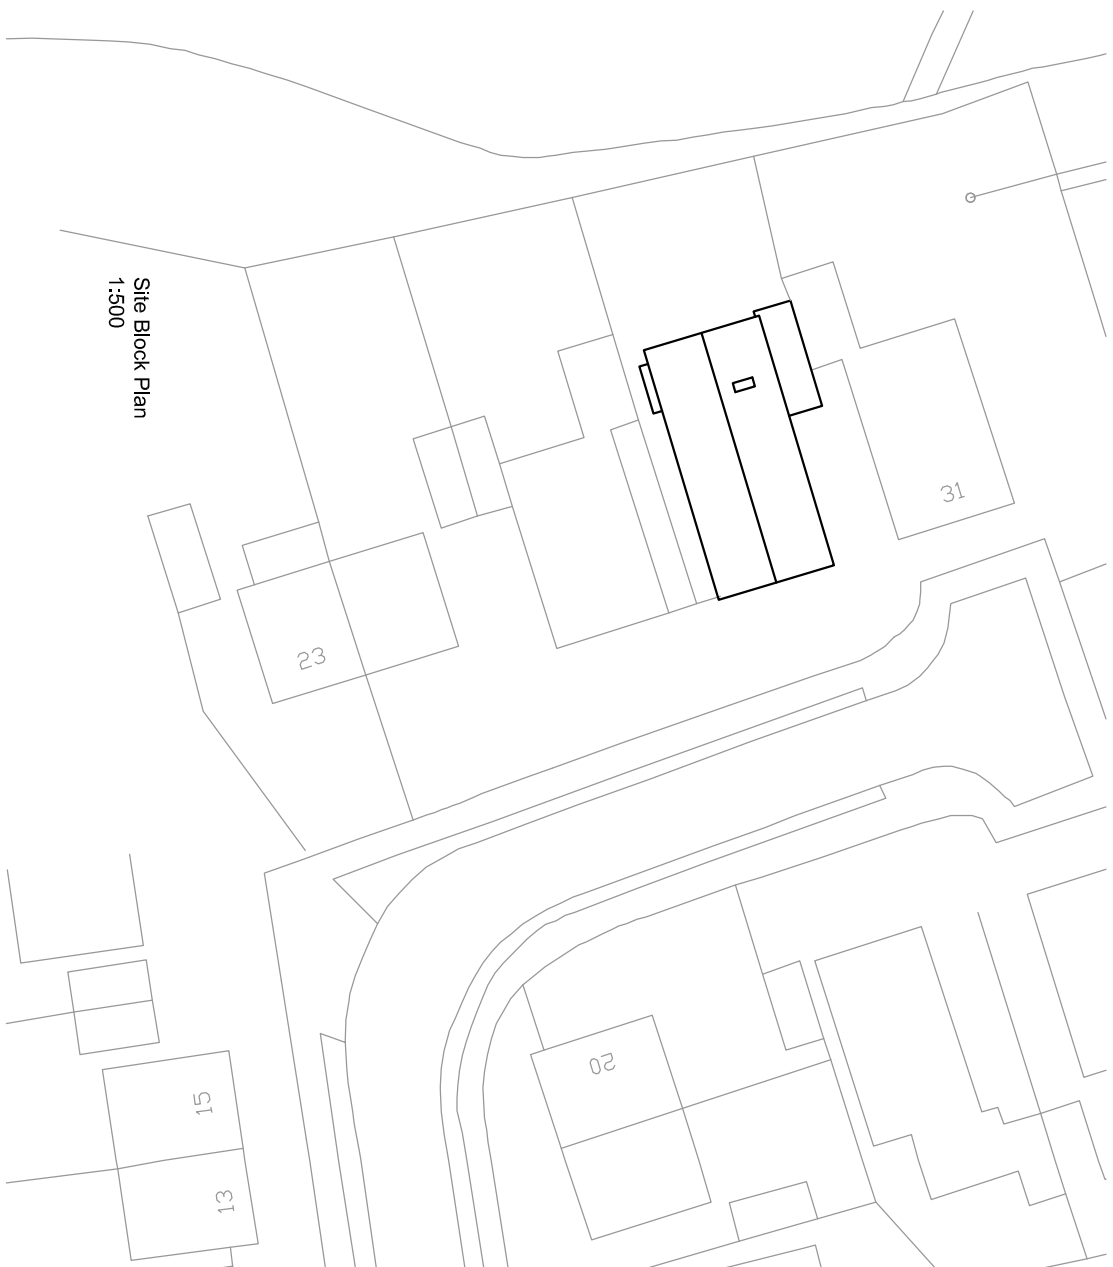
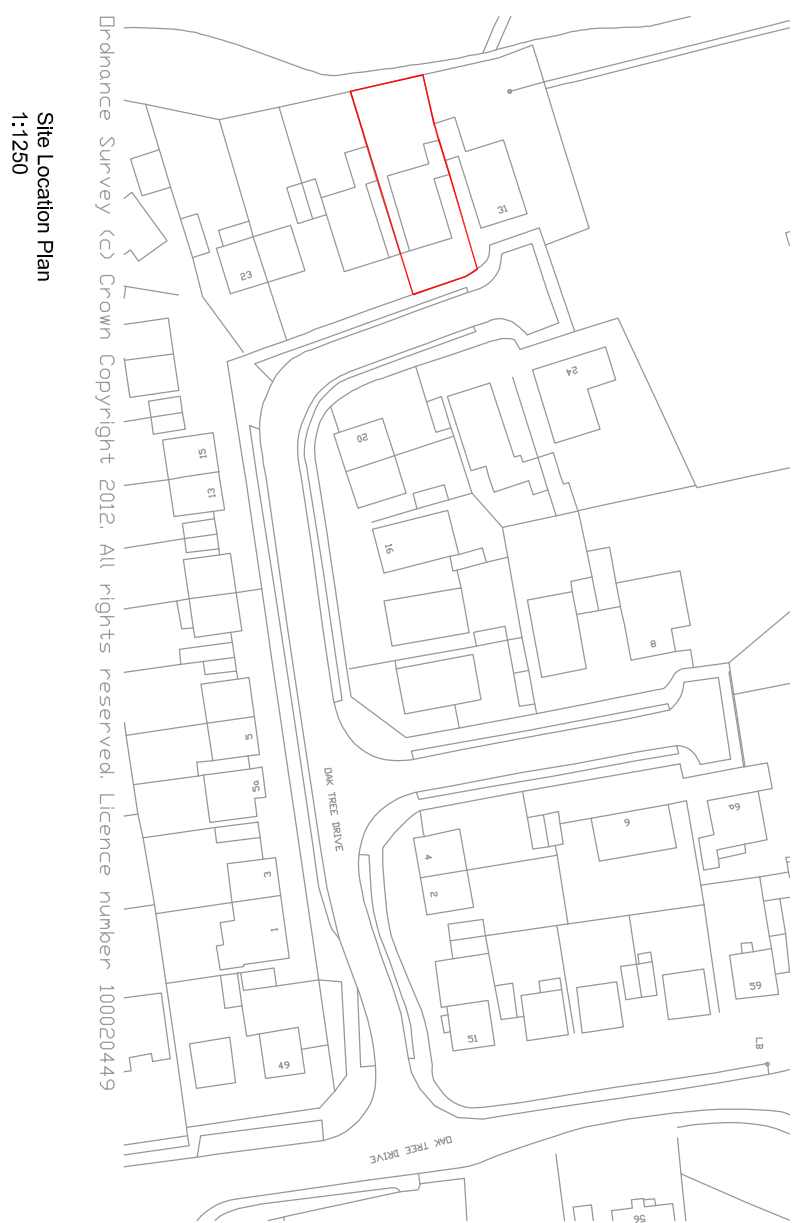
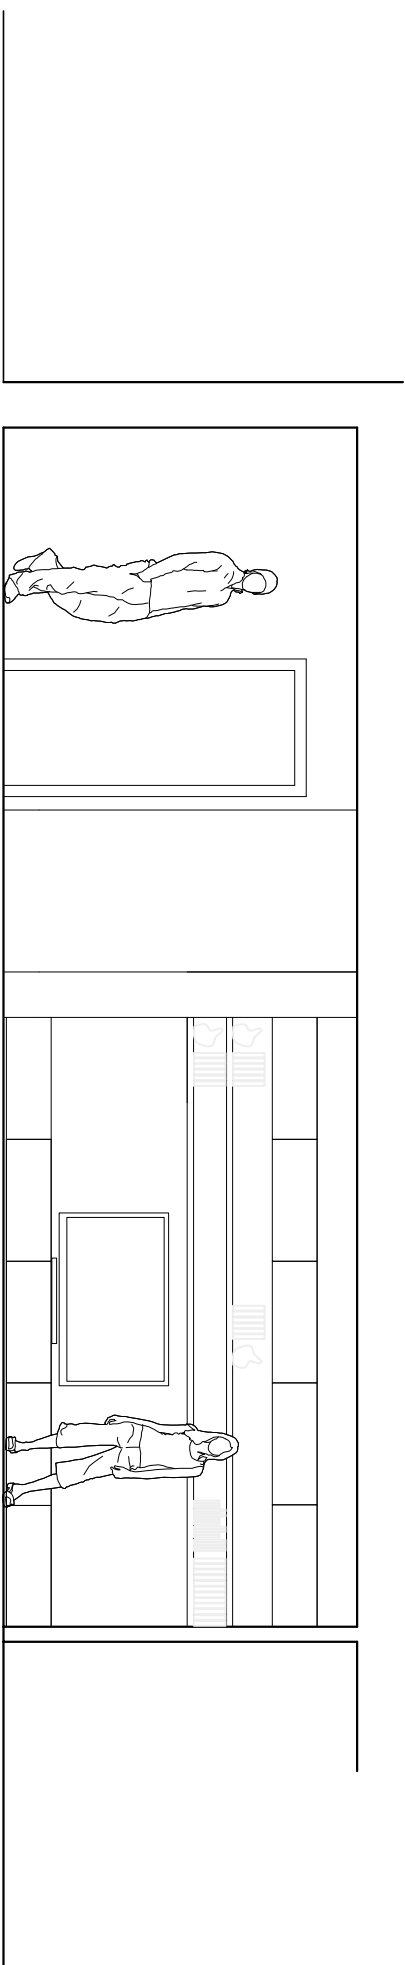


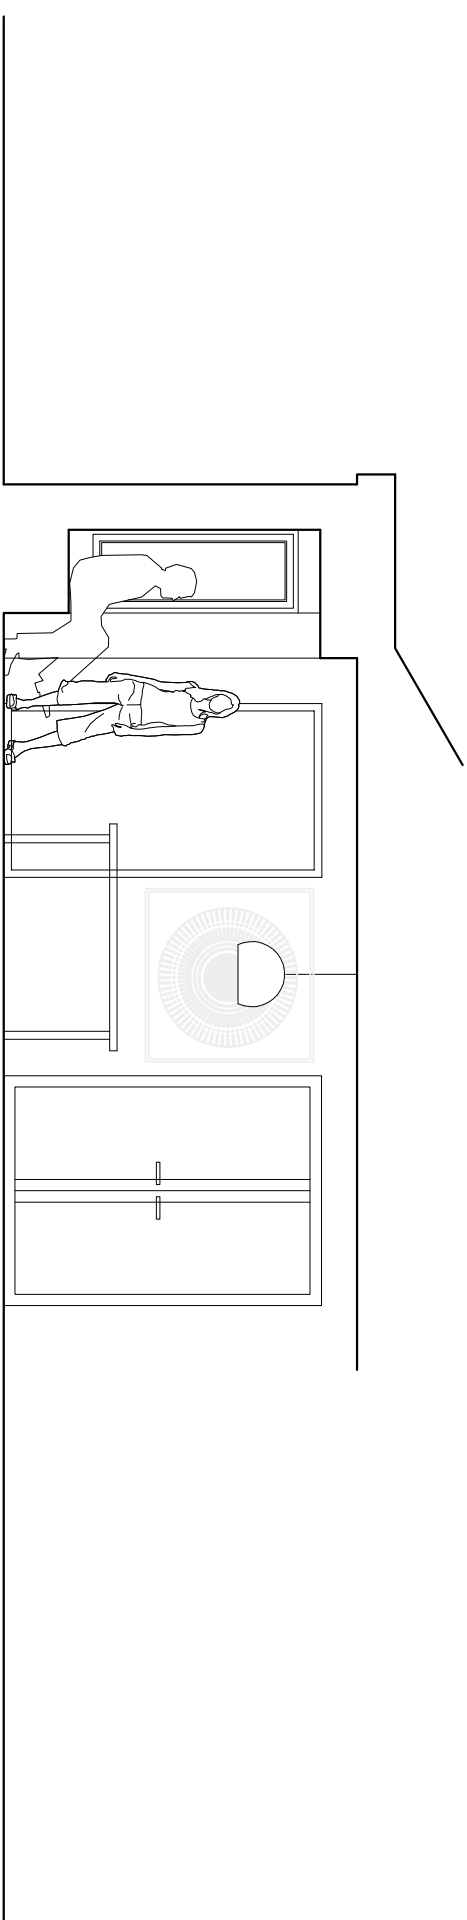

- 1 new external landscaping (indicative only)  
2 terrace  
3 external window seat  
4 dining room  
5 family room  
6 study  
7 window seat  
8 built in bookcase  
9 fire place  
10 walk window over  
11 kitchen  
12 new window  
13 living room  
14 existing stairs  
15 new door and window  
16 entrance hall  
17 utility room  
18 wc  
19 storage  
20 built in wardrobe  
21 existing bathroom  
22 enlarged bedroom  
23 existing bedroom

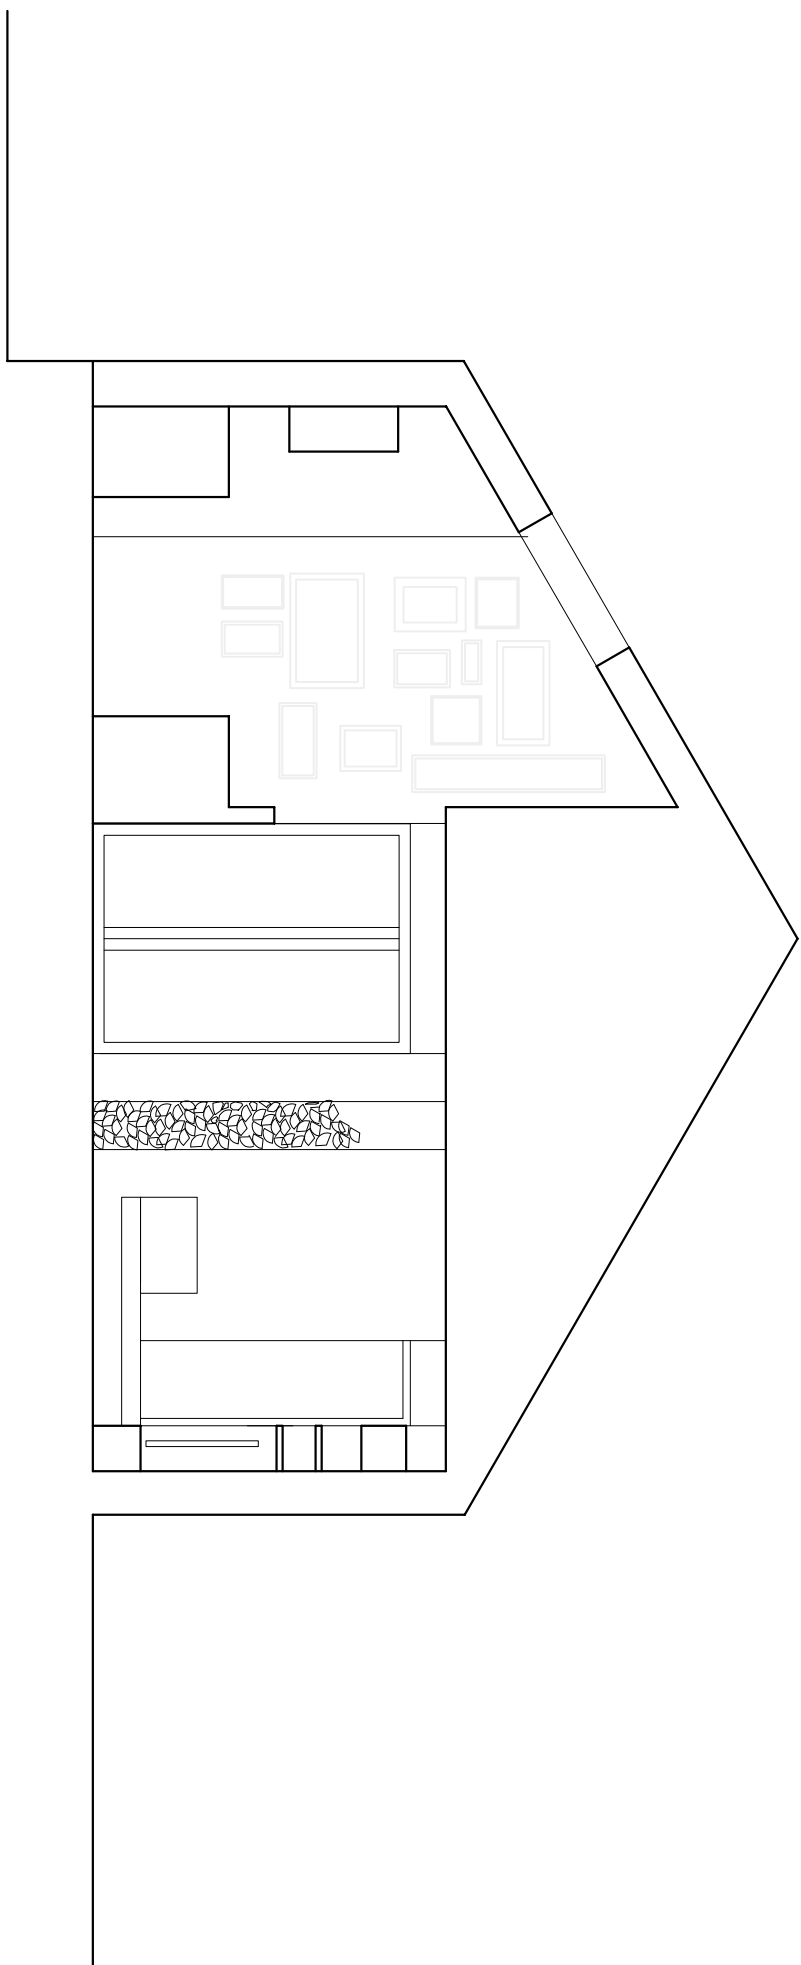

| Revisions   |          | Date |
|-------------|----------|------|
| Scale       | As shown | 0    |
| Drawing No. | 096/PL03 | 0    |

Proposed Plans  
Internal Sections  
Site Location Plan

Project:  
29 Oaktree Drive  
Emsworth

engineering architecture  
First Floor Office  
Exchange Buildings  
Petersfield  
GU32 3JU  
t. 01730 352800  
e. mail@engarc.co.uk  
w. www.engarc.co.uk