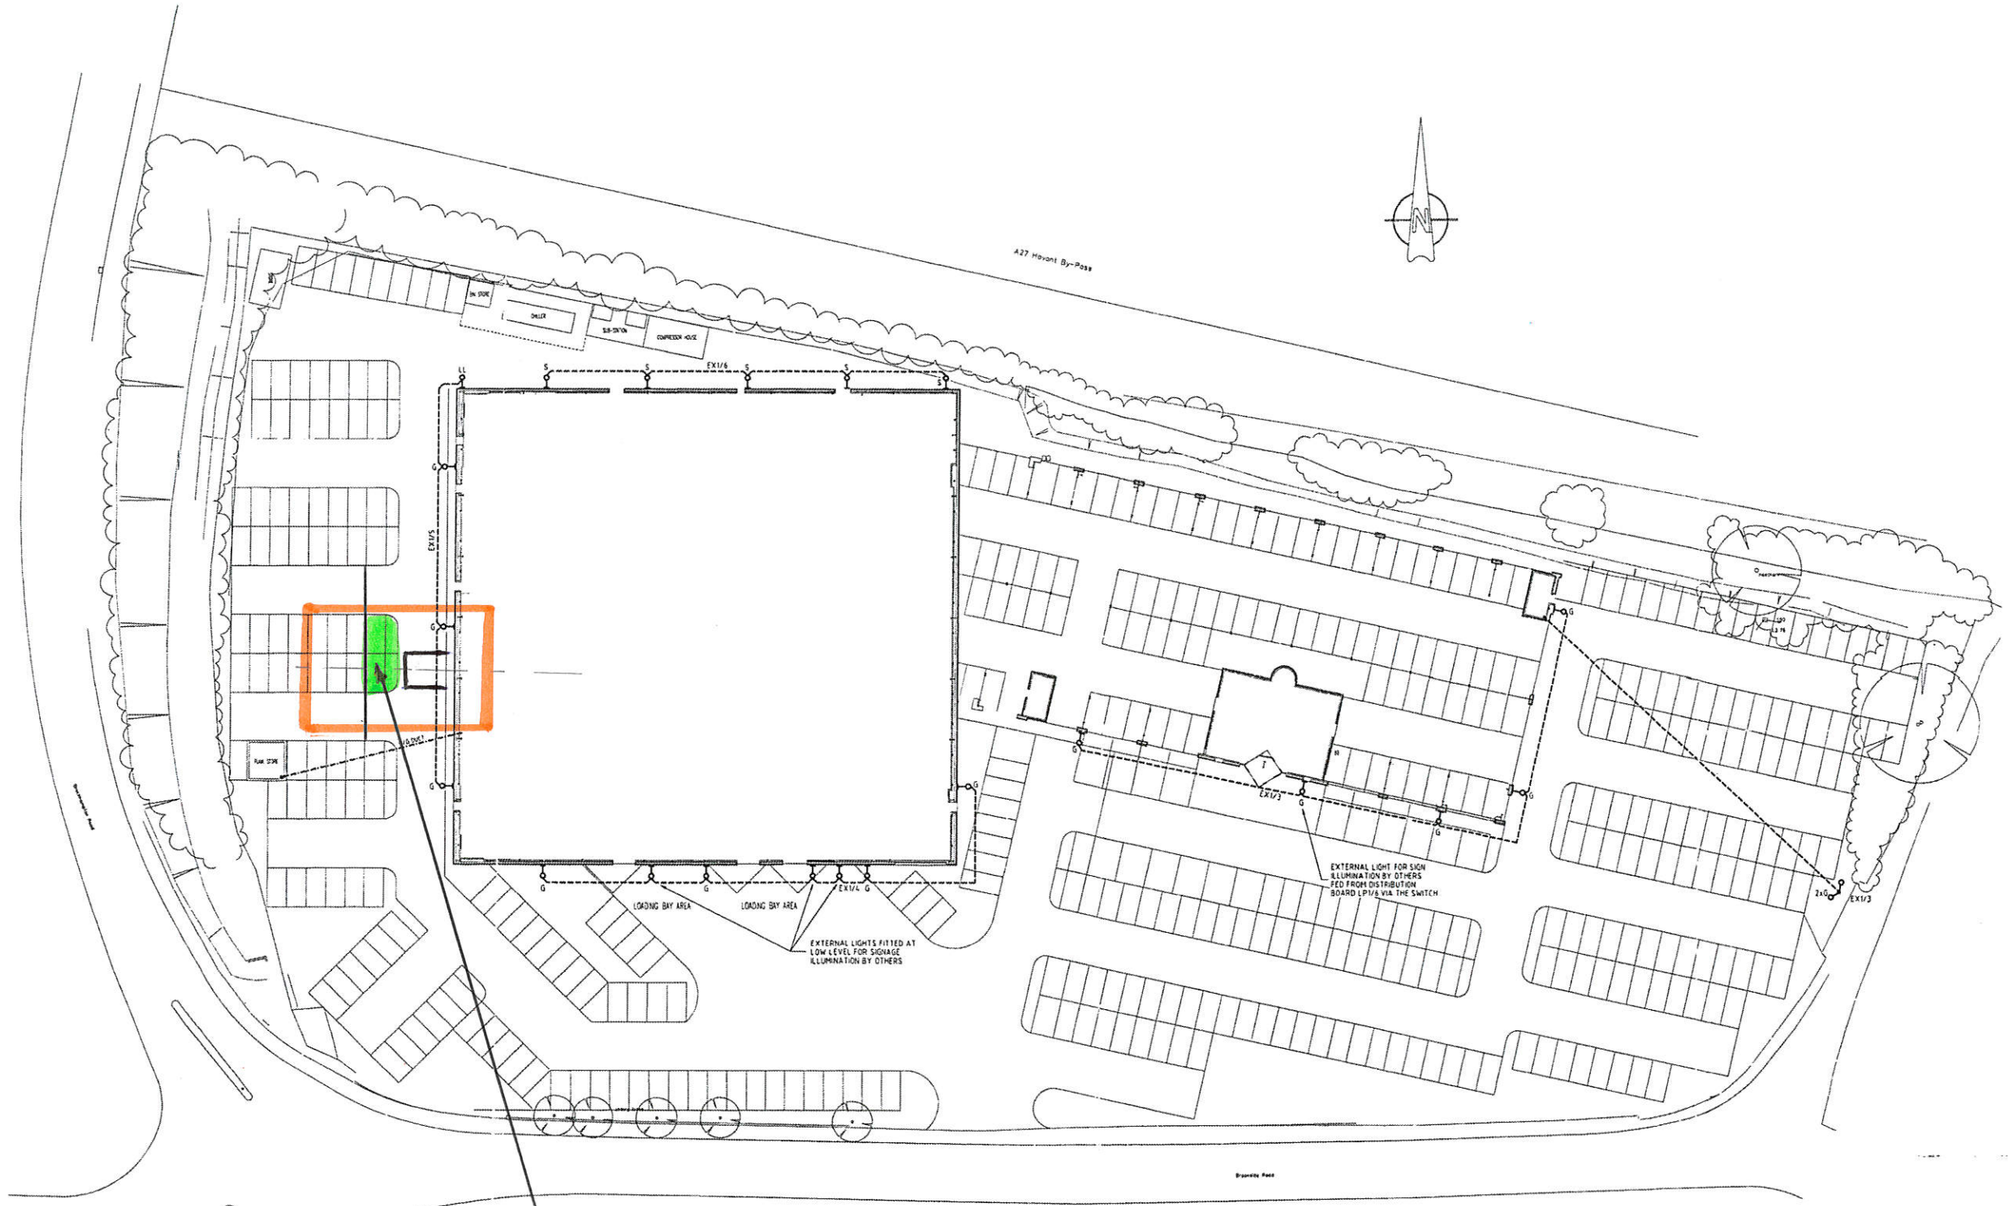

CAR PARKING SPACES DETAIL:

14 Nº PARKING SPACES POSSIBLY 6 TO BE REMOVED TO ALLOW VEHICULAR ACCESS TO BACK OF BUILDING AND CAR PARKING SPACES.

N.T.S.

Revision	Date	Description	Checked
D	27/8/96	RECORD DRAWING	
C	29/4/96	ISSUED FOR CONSTRUCTION	
B	12/3/96	UPDATED TO ARCHITECTURAL DRAWING 94030 10-11 Rev G	
A	12/1/96	GENERAL MODS. PROJECT No. CHANGED FROM E95092 TO 20178	

For

WARINGS CONTRACTORS LTD.

APOLLO FIRE DETECTORS : HAVANT

Title

OVERALL SITE PLAN
LIGHTING
GENERAL ARRANGEMENT

ENGER AIR CONDITIONING LTD
MITRE HOUSE WESTERN ROAD BRIGHTON BN1 2QB
Telephone 01273 328384 Fax 01273 329210

Drg.No	Checked	Date	Drawn	Scale: (A1 A0)
20178/E15		17/12/95	SDBP	1:250

ISSUED FOR CONSTRUCTION DRAWINGS