


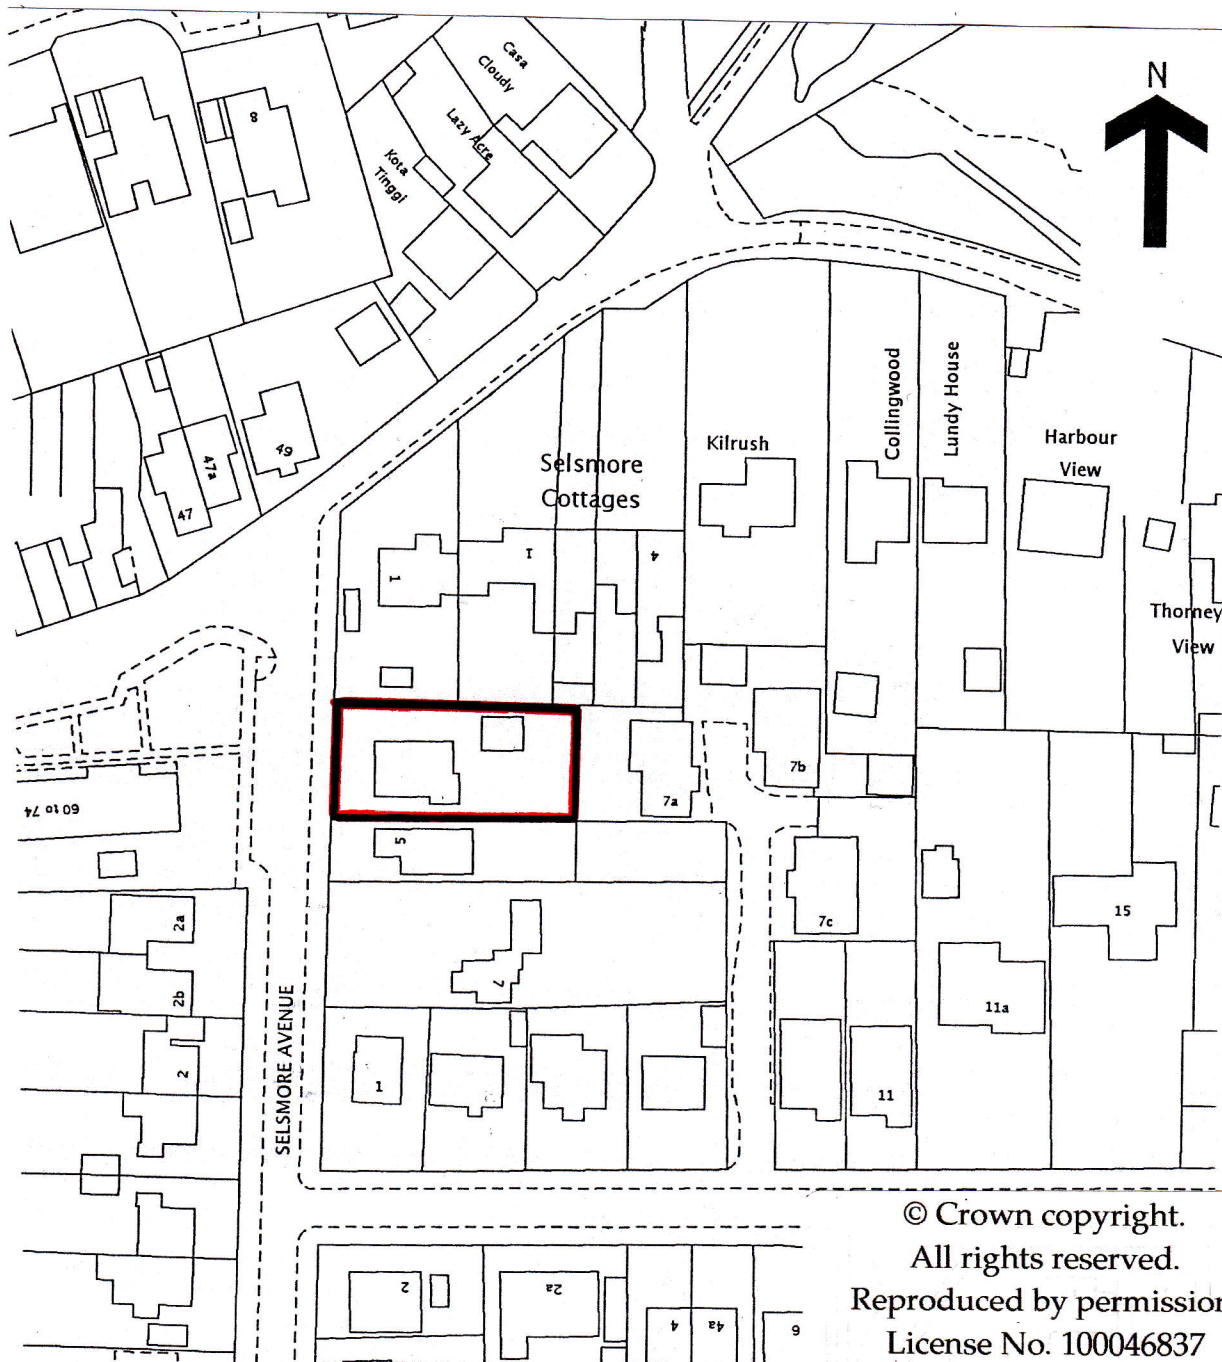

© Crown copyright.
All rights reserved.
Reproduced by permission.
License No. 100046837

Martin Critchley
Chartered Architect
7 North Street
Havant, Hampshire, PO9 1PW
023 92 474 919
critchleyarchitect@hotmail.com

Date: 16/11/13
Scale: 1:1250
Drawn: P.C

Job

3 Selsmore Avenue,
Haying Island

Job No.

1347

Title

LOCATION PLAN

Drawing No.

201