
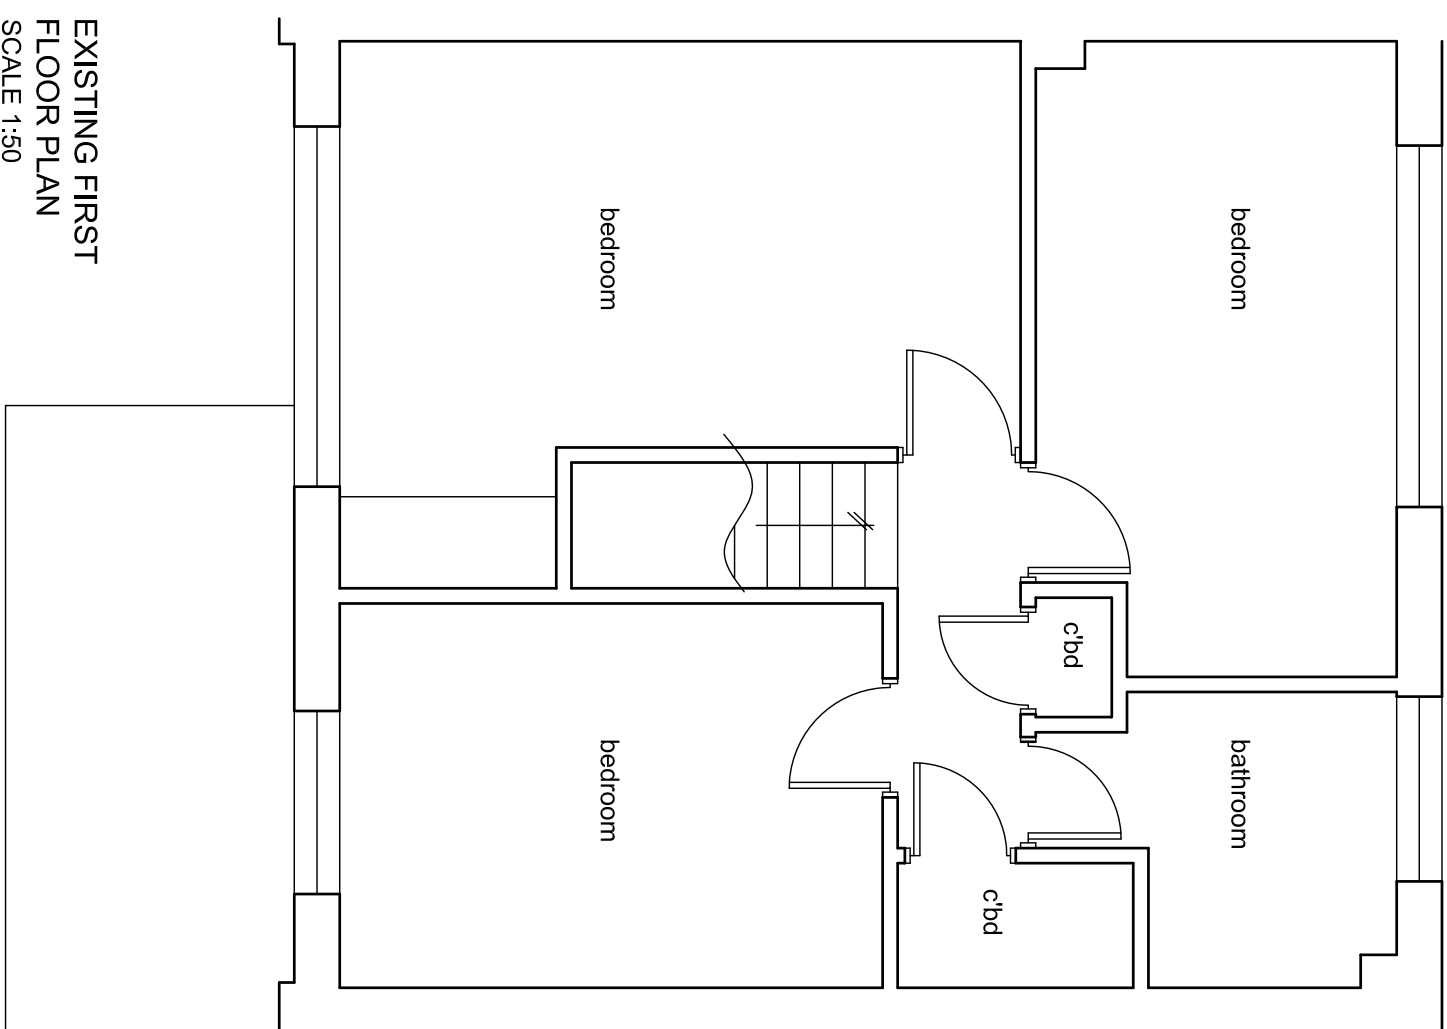


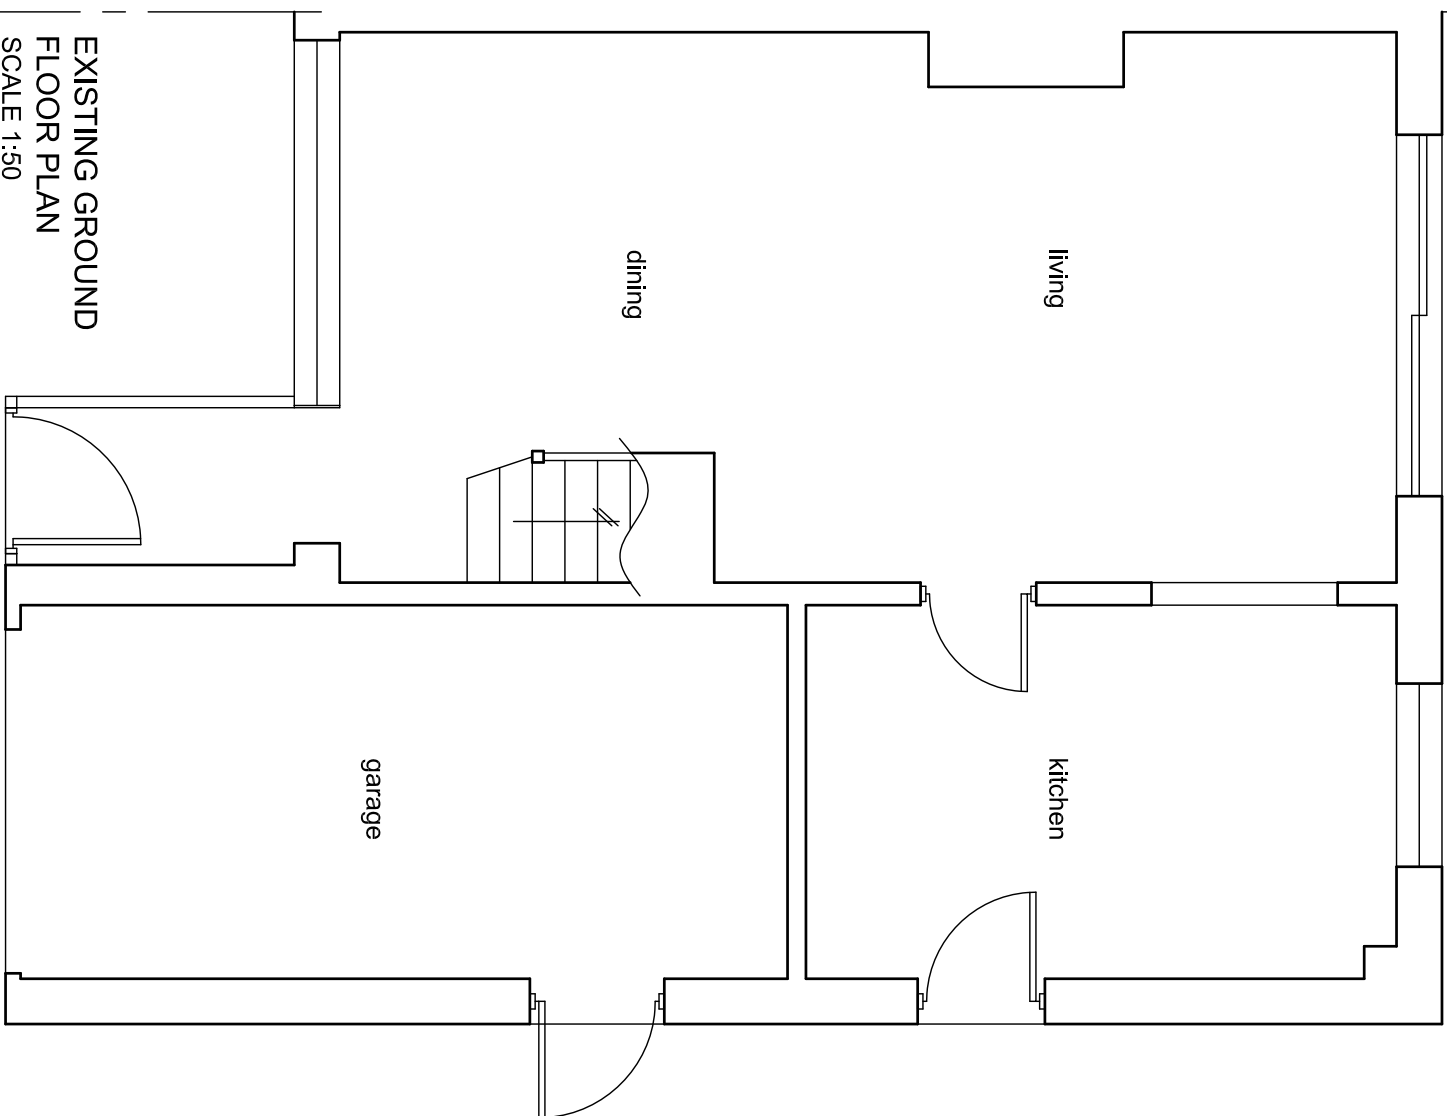

Note:

Do not Scale from this Drawing (except for planning approval).

All dimensions are in millimetres and to be checked on site.

All Dimensions relating to subcontractors or suppliers work must be checked and agreed between the main contractor and the sub-contractors and suppliers.

DRA WING TITLE

EXTENSION & ALTERATIONS - EXISTING FLOOR PLANS

DATE _____

Dec 2013

SCALE

1:50 @ A3

DRN.

99

CHK

1

Drawing Ref

13055 EX100

Rev

1

Gavin Page BA(hons)

tel. 07747 011252

email. gavin.page77@gmail.com

grp architectural design