


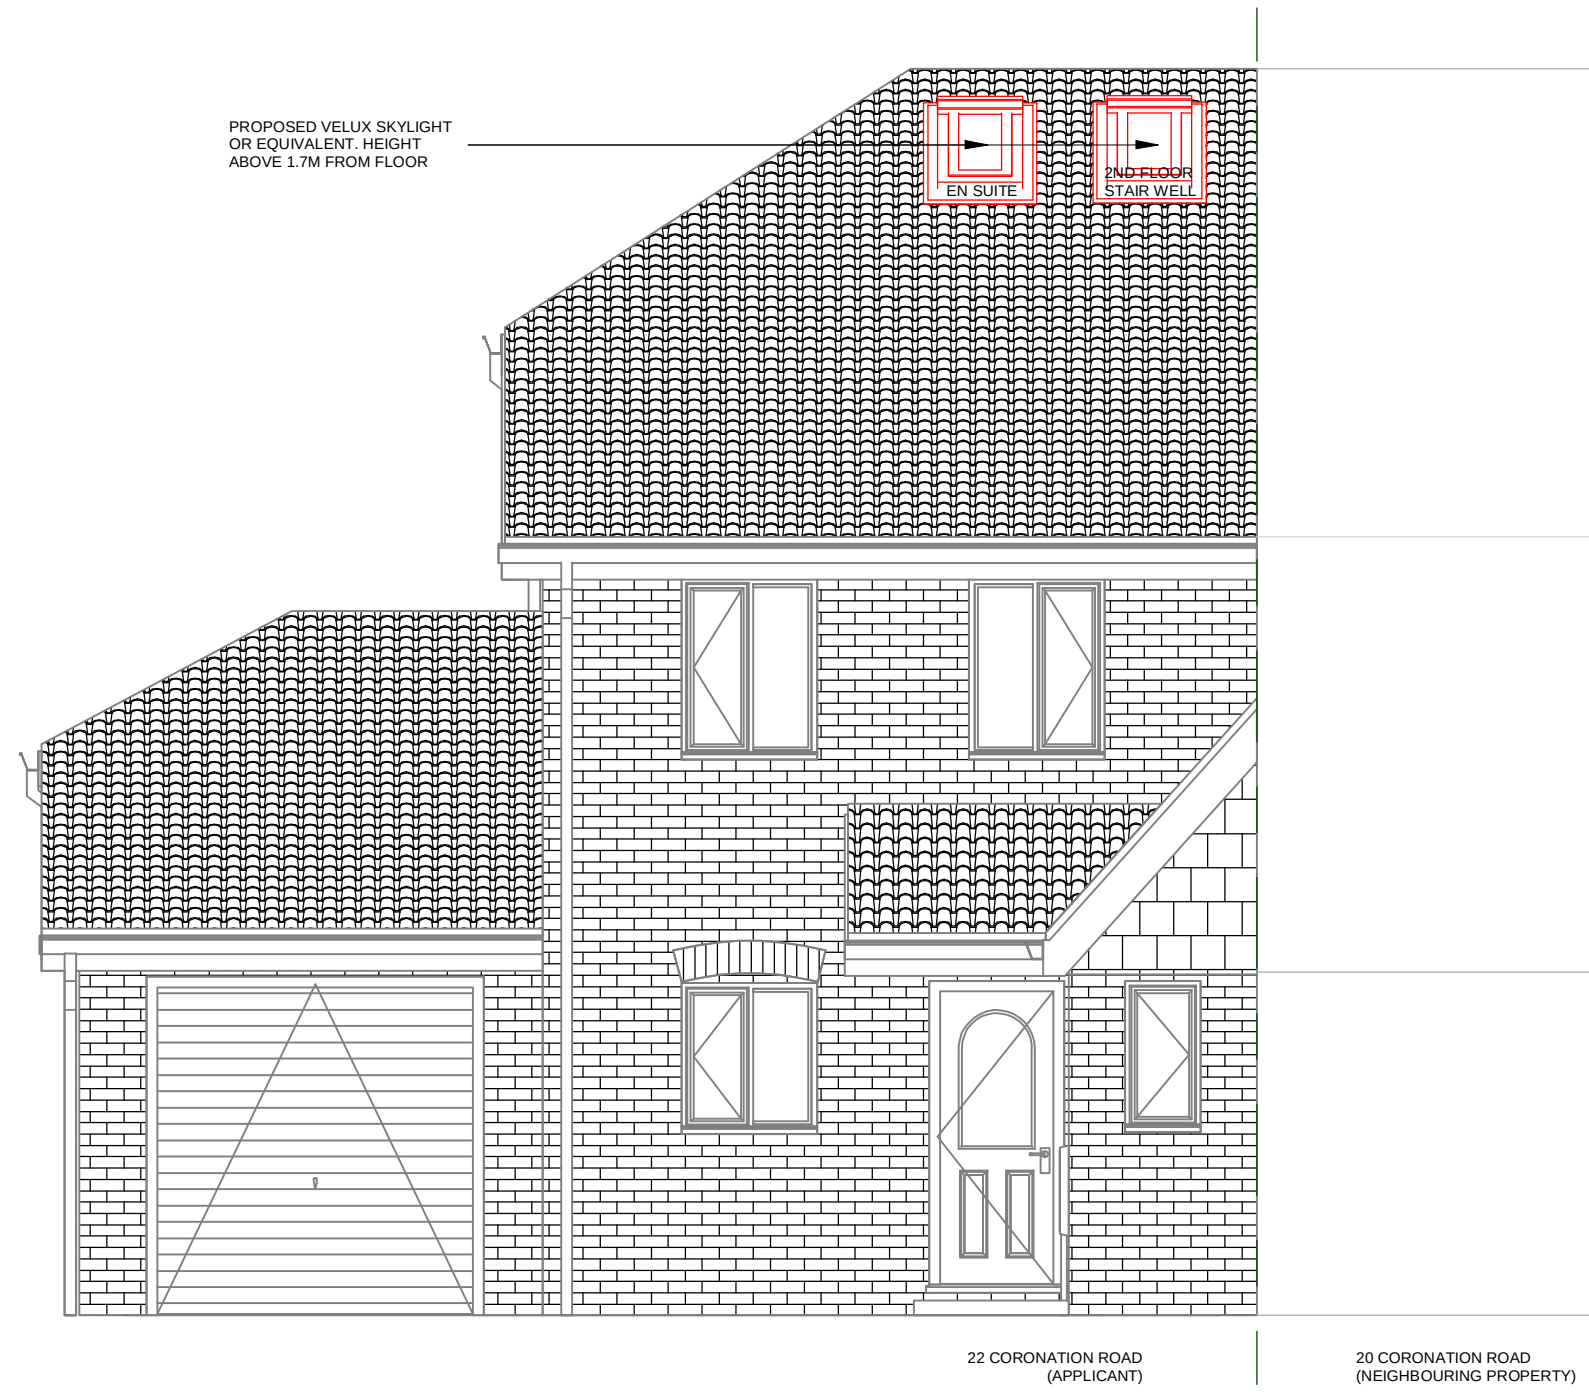

PROPOSED DETAILED ELEVATION FRONT (EAST)

1 : 50