
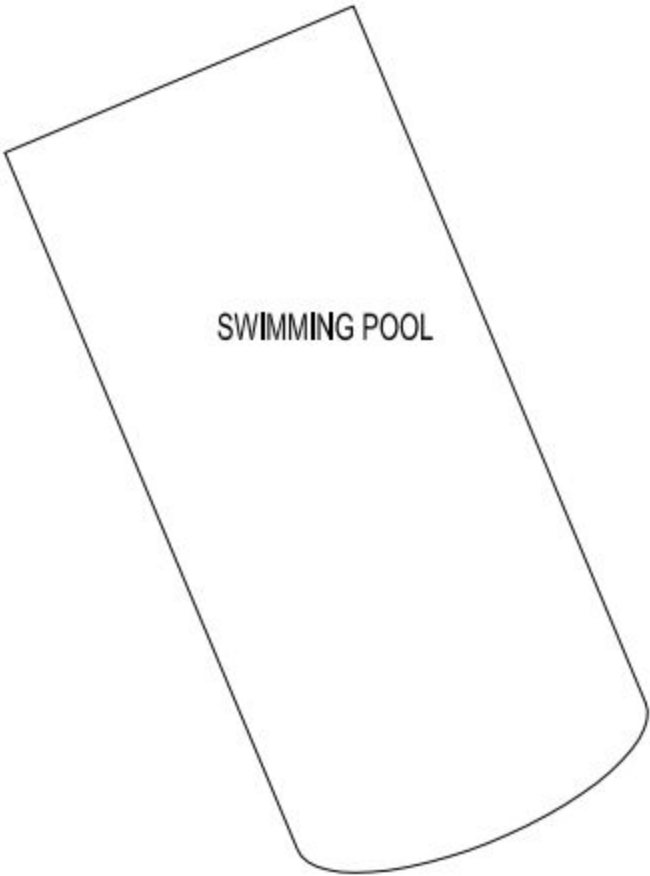


# EXISTING / PROPOSED PLAN

# SUPERSEDED

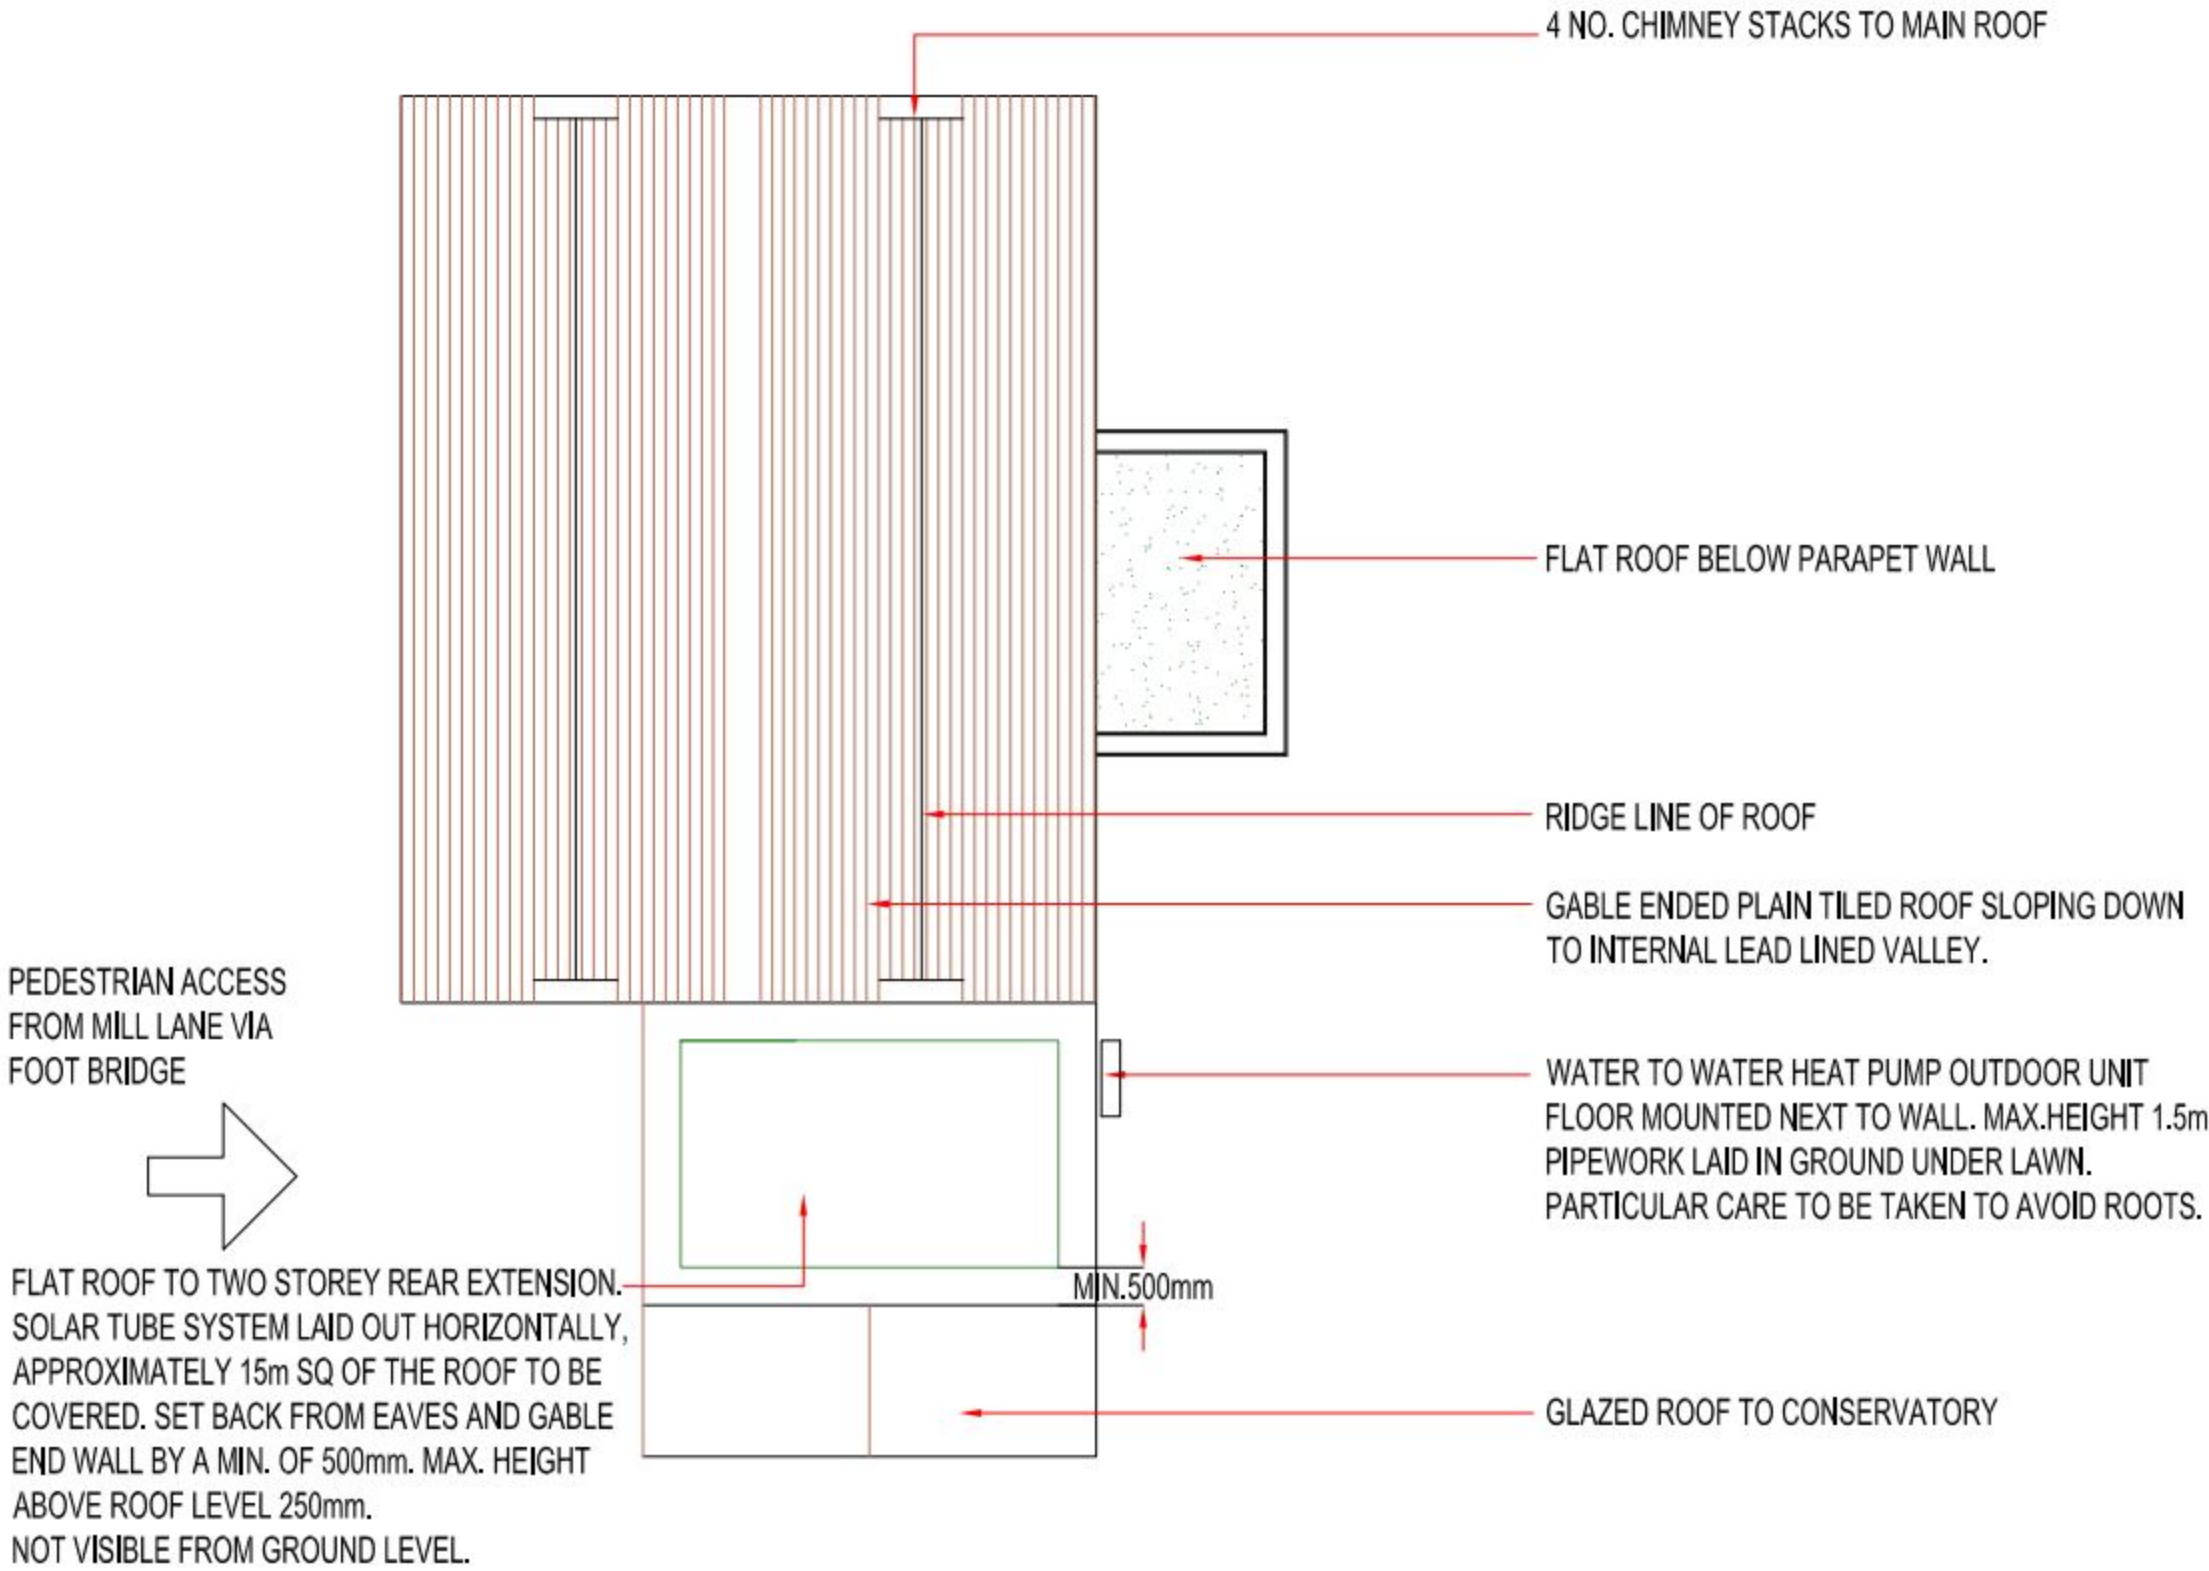

CONTRACTOR TO CHECK ALL DIMENSIONS ON SITE & REPORT ANY DISCREPANCIES IMMEDIATELY  
ALL WORKS TO BE IN ACCORDANCE WITH CURRENT BUILDING REGULATIONS AND CODES OF PRACTICE & TO THE SATISFACTION OF THE LOCAL AUTHORITY

|             |                                                                            |
|-------------|----------------------------------------------------------------------------|
| LOCATION    | Old Mill House<br>Mill Lane<br>Bedhampton P09 3JH                          |
| CLIENT      | Mr & Mrs Ground                                                            |
| DATE        | January 2014                                                               |
| DRAWING     | Existing Plans                                                             |
| SCALE       | 1:100 @ A2                                                                 |
| DRAWING NO. | 1100-1                                                                     |
|             | JRT POPE<br>32A NORTHFIELD AVENUE<br>Ealing W13 e-mail: jeff@jrtpope.co.uk |

