


**PROPOSED TWO STOREY REAR ADDITION
22, TURNERBURY LANE, HAYLING ISLAND, HANTS.
FOR MR & MRS V. SEDDON.**


HAVANT BOROUGH
COUNCIL
17 MAR 2014
RECEIVED

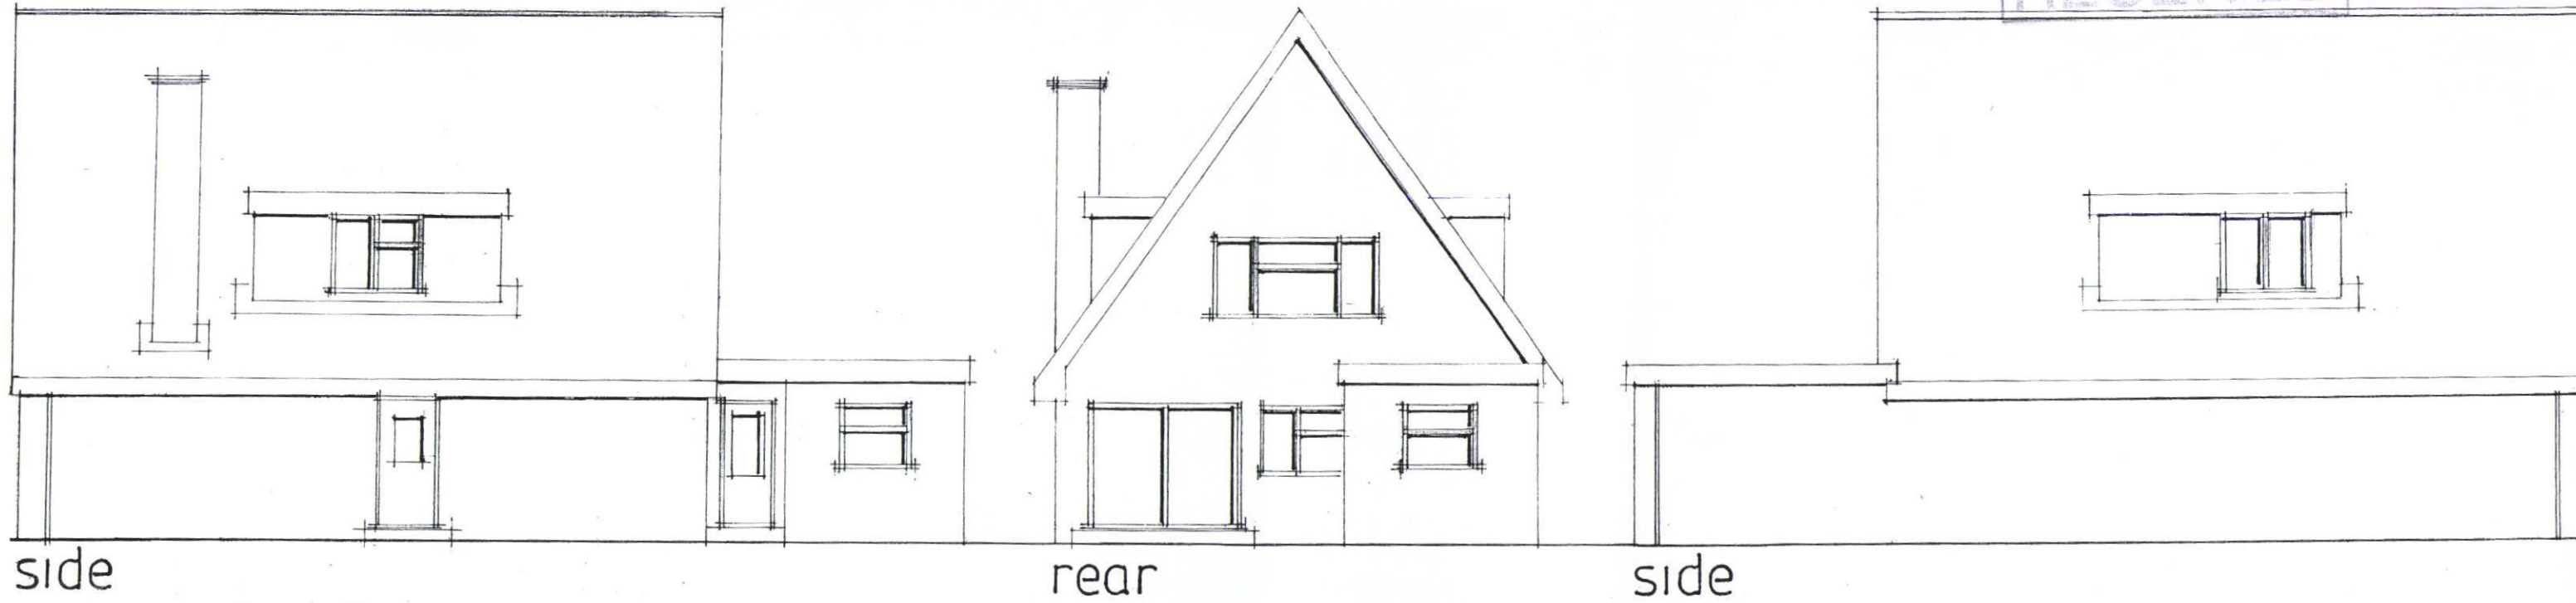

side
existing elevations

rear

side

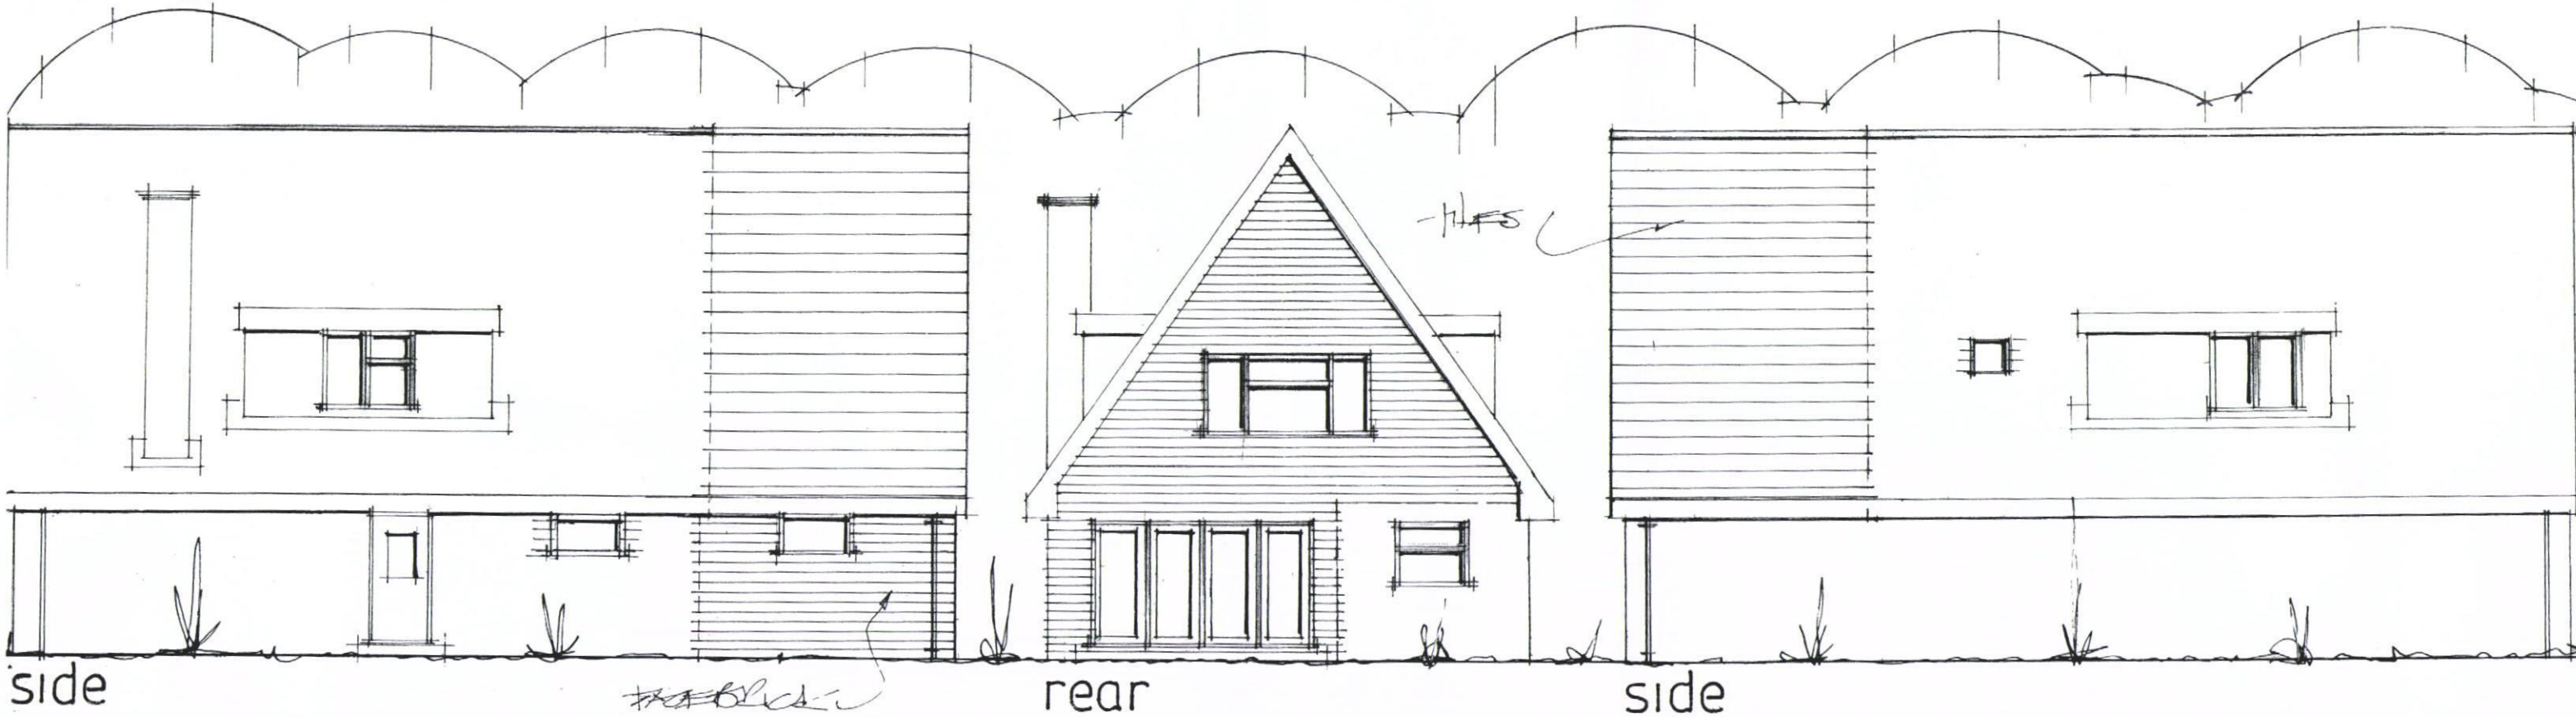

side

rear

side

proposed elevations

date mar 14
scale 1:100

PETER J. WALKER MRICS
CHARTERED SURVEYOR
182 SEAFRONT, HAYLING ISLAND, HANTS
PO11 9AN
TEL 02392467571