
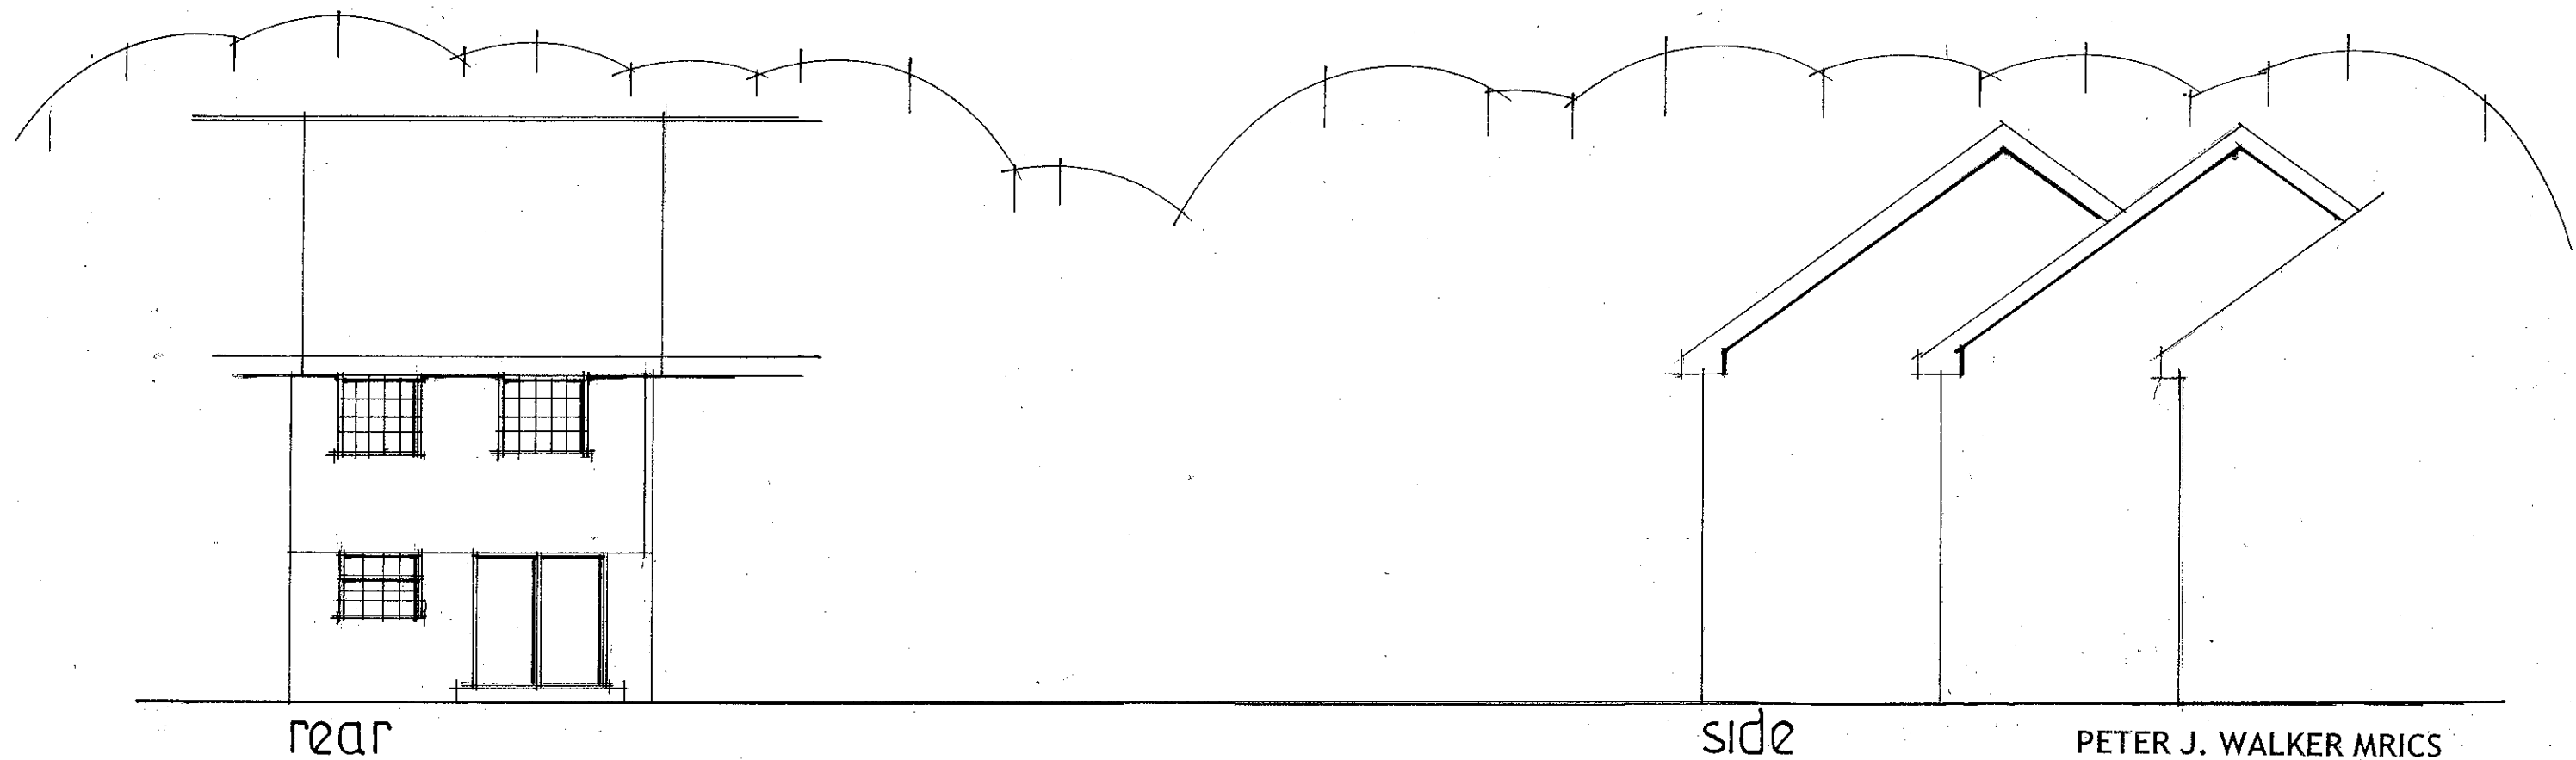


**PROPOSED LOFT CONVERSION AND FRONT/ REAR ADDITIONS.
42, CORBETT ROAD, WATERLOOVILLE, HANTS.**

FOR MR & MRS I. RUSSELL.

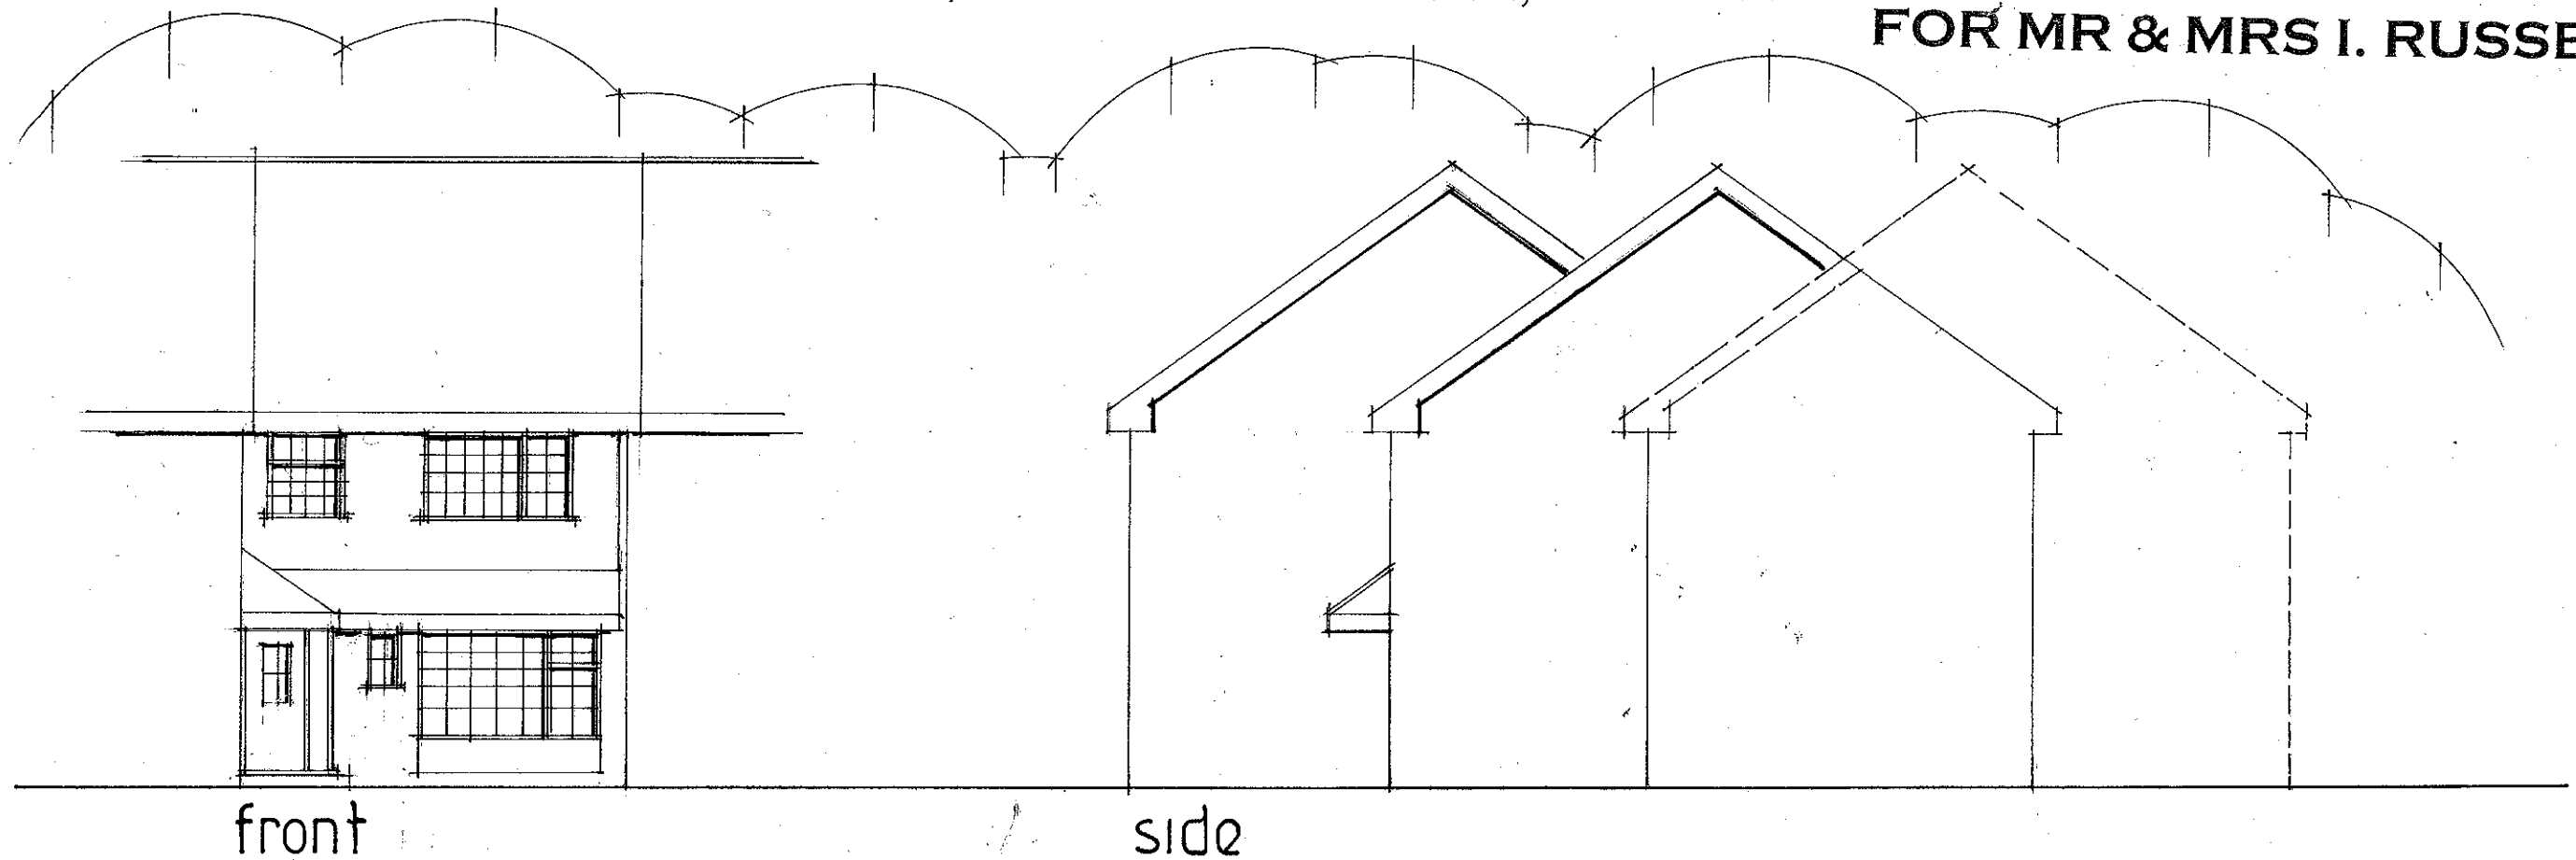

date mar 13
scale 1:100

EXISTING ELEVATIONS

PETER J. WALKER MRICS
CHARTERED SURVEYOR
182 SEAFRONT, HAYLING ISLAND, HANTS
PO11 9 AN

TEL: 02392 467571