


RECEIVED
HAVANT BOROUGH
COUNCIL
21 JUN 2013

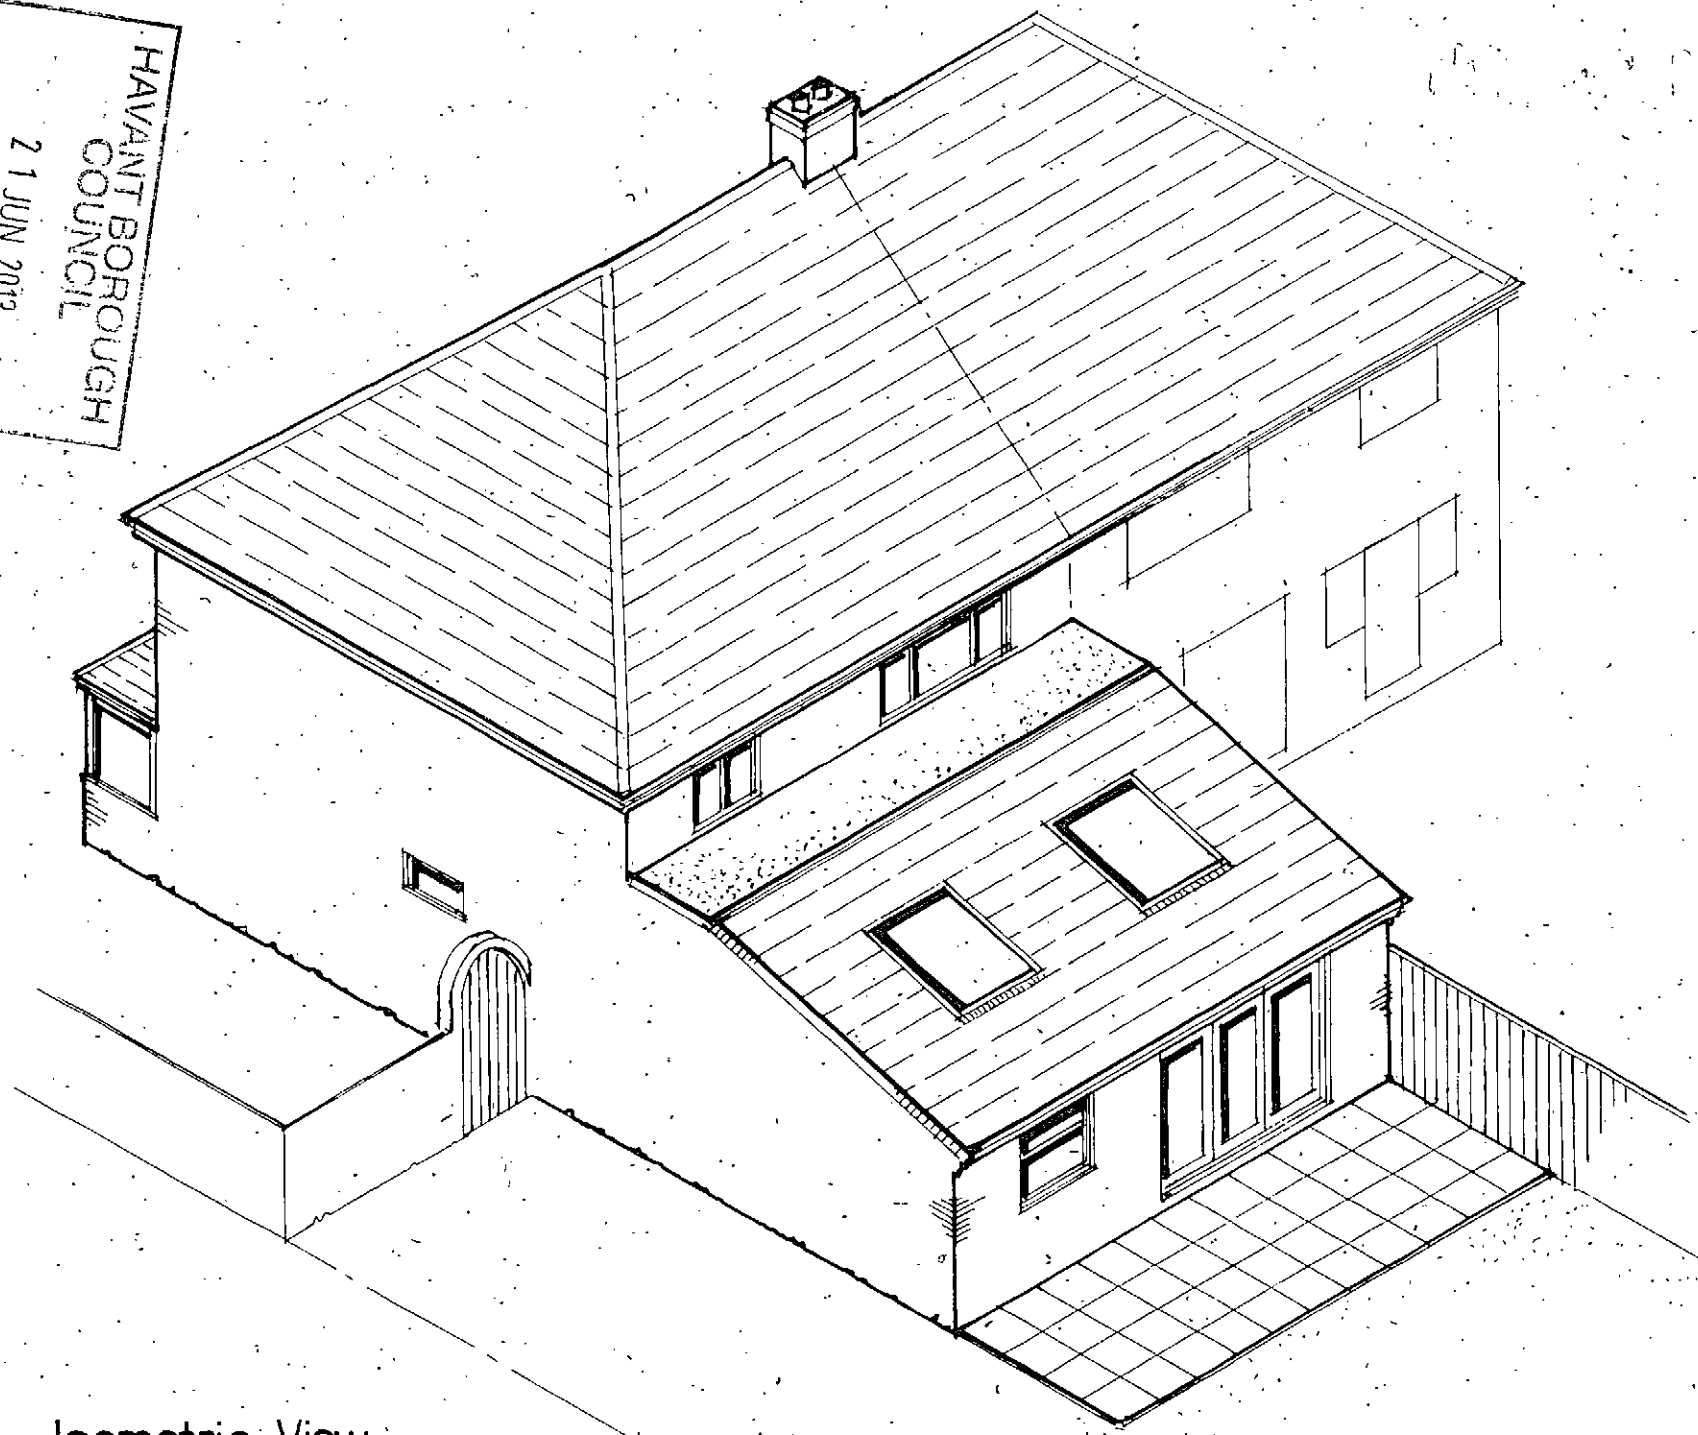

Isometric View