



PLANNING

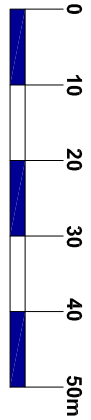

NE: All landscaping is shown indicatively, please refer to Arthur Amos Associates drawings for full design and spec

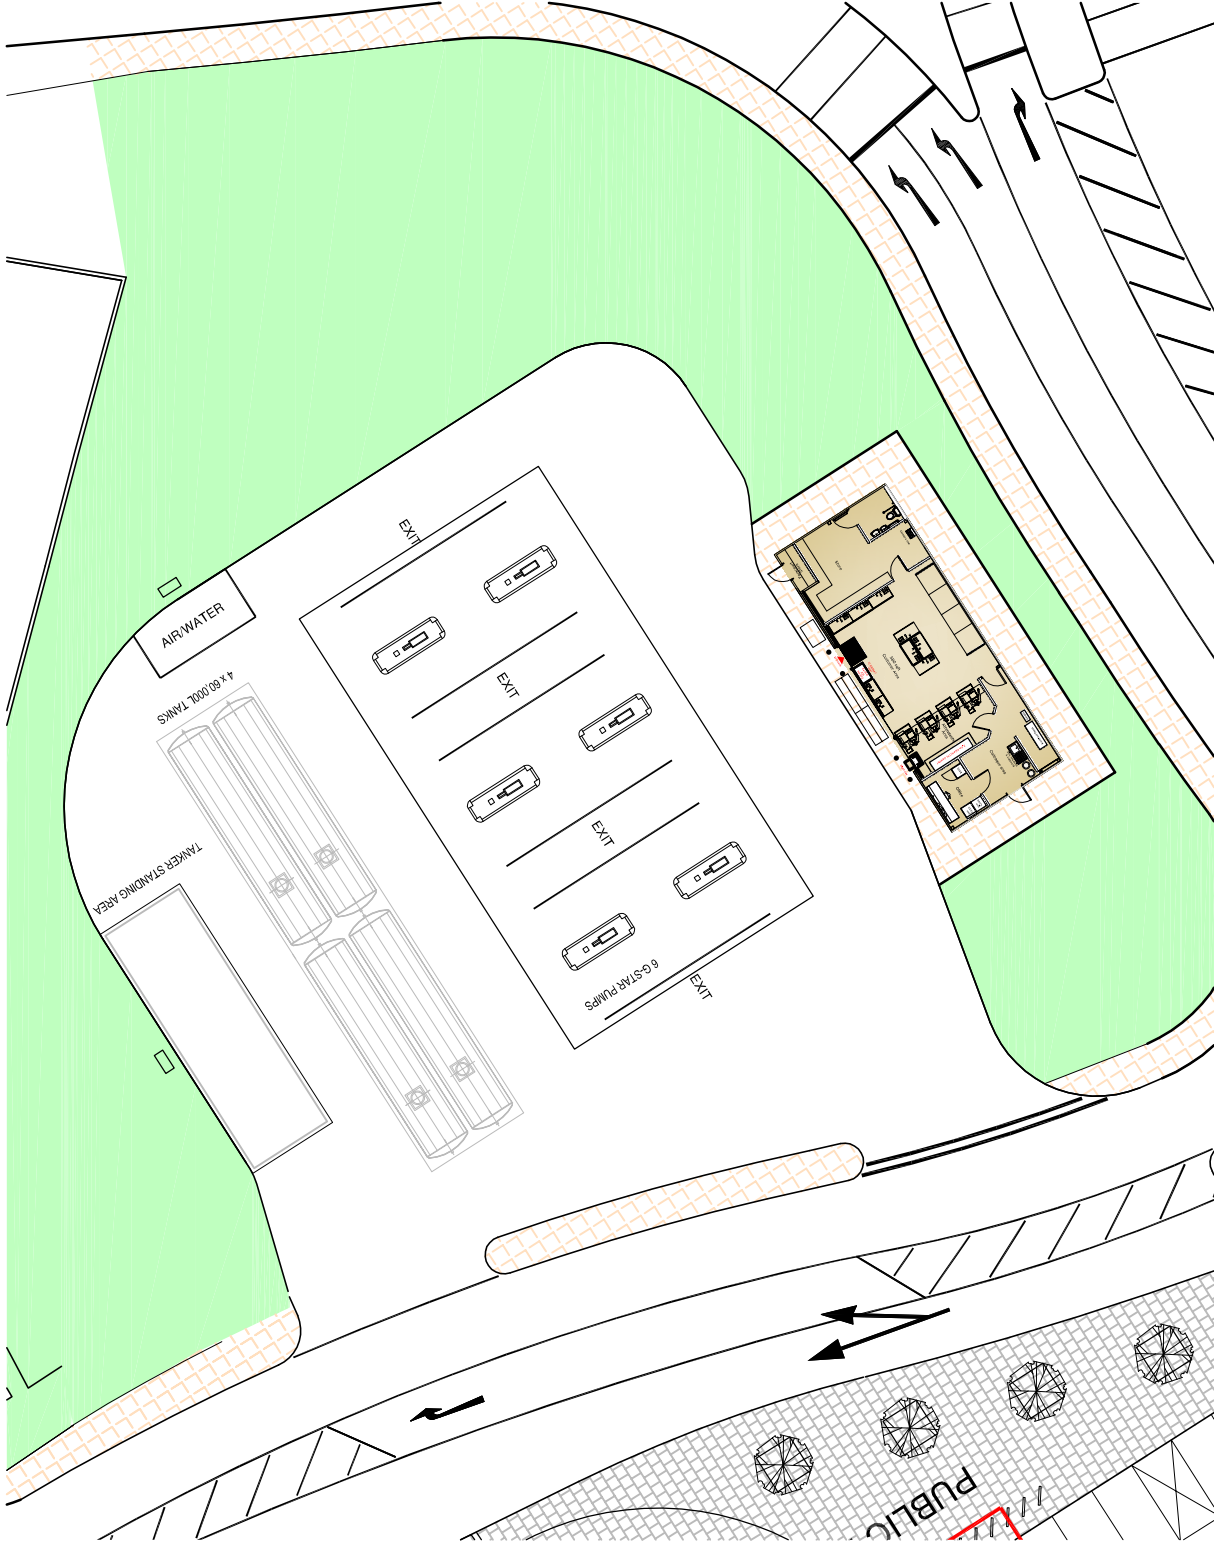

Proposed PFS Plan - NTS

- B Recycling relocated, parking, 24-05-11 GJ
- A PFS kiosk and Autumn revised 12-1-10 LS
- Kiosk (routage amended, 12-1-10 LS
- Slip road proposed

Sainsbury's


PROJECT

Hambledon Road
Waterlooville
Hampshire, PO7 7UA


DRAWING

Proposed PFS
Elevation


- Materials Schedule:**
- ① Eurobond Rockspan metal Panel - colour Silver RAL 9006
 - ② Glazing with goosewing grey framing
 - ③ Single ply flat roof - colour goosewing grey
 - ④ Single sliding glazed door
 - ⑤ Canopy structure - colour White RAL 9010

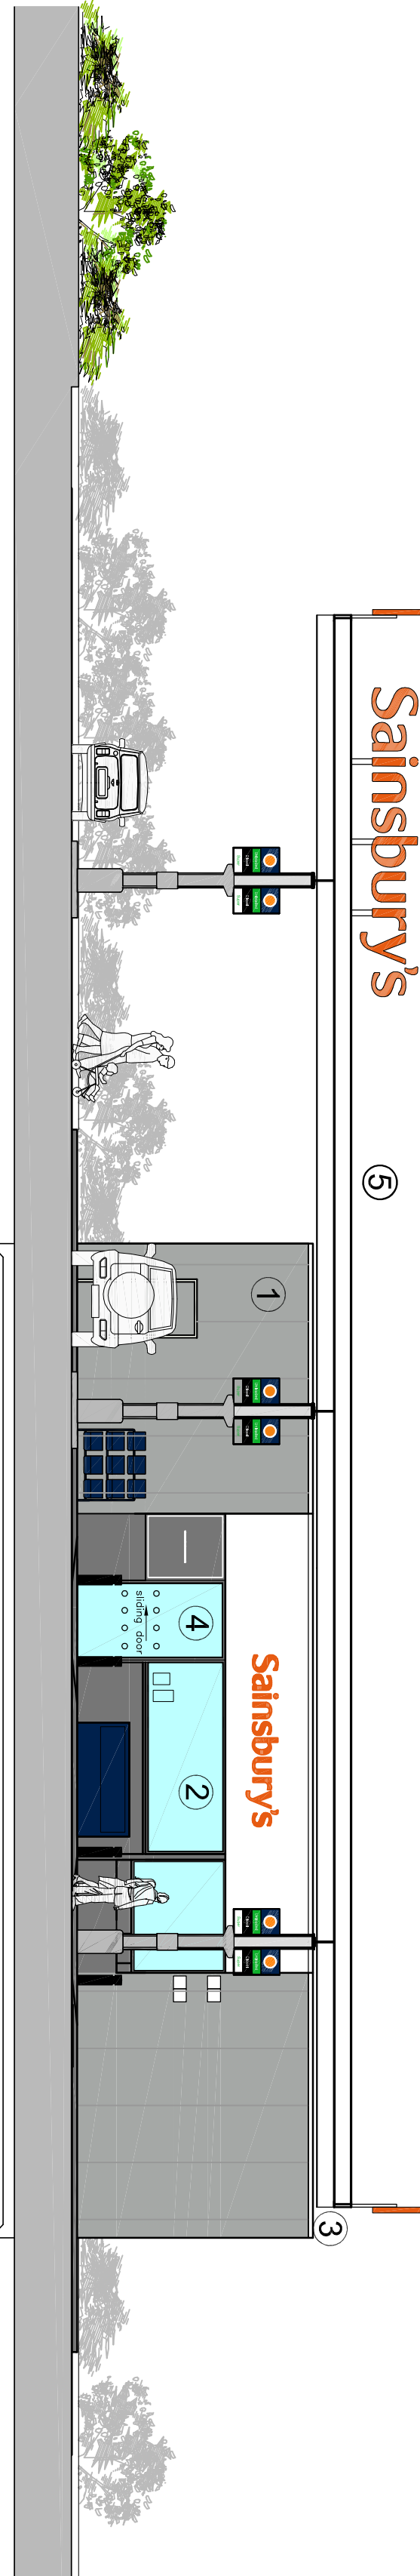


Proposed South East Elevation

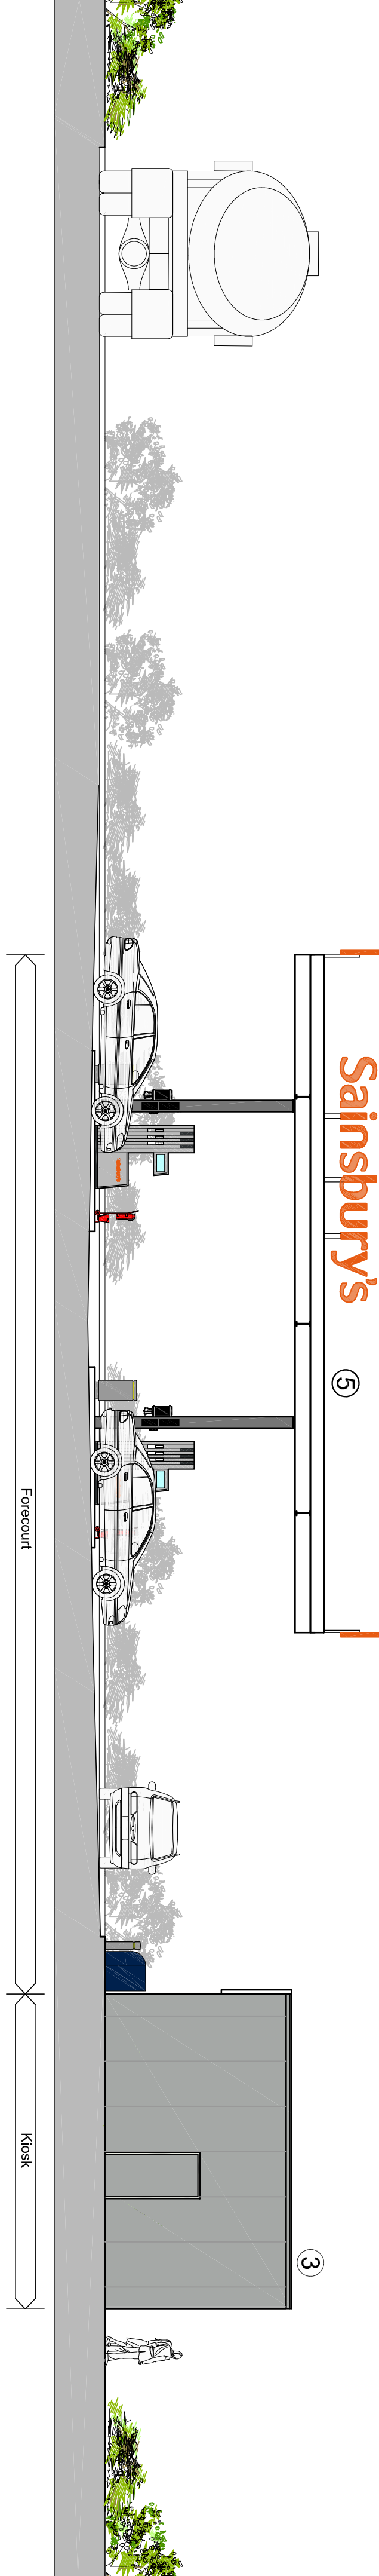

Proposed North East Elevation

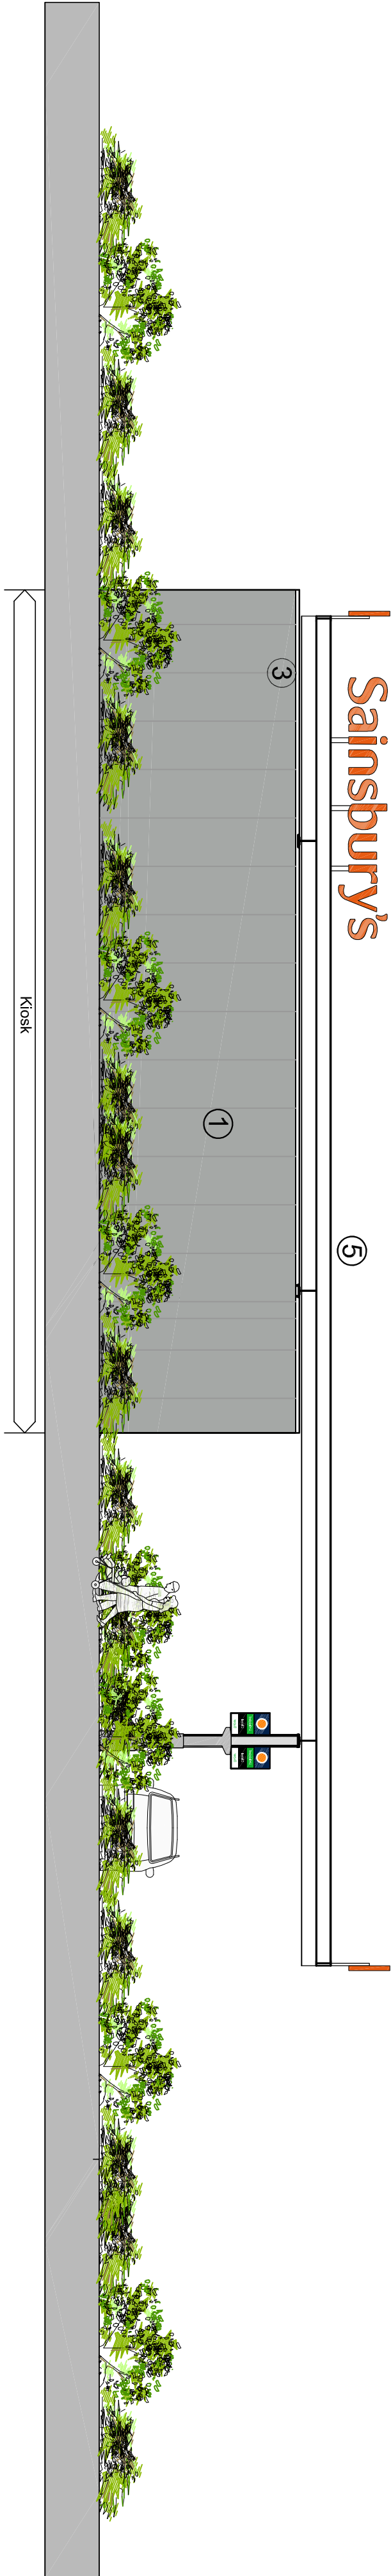

Proposed North West Elevation

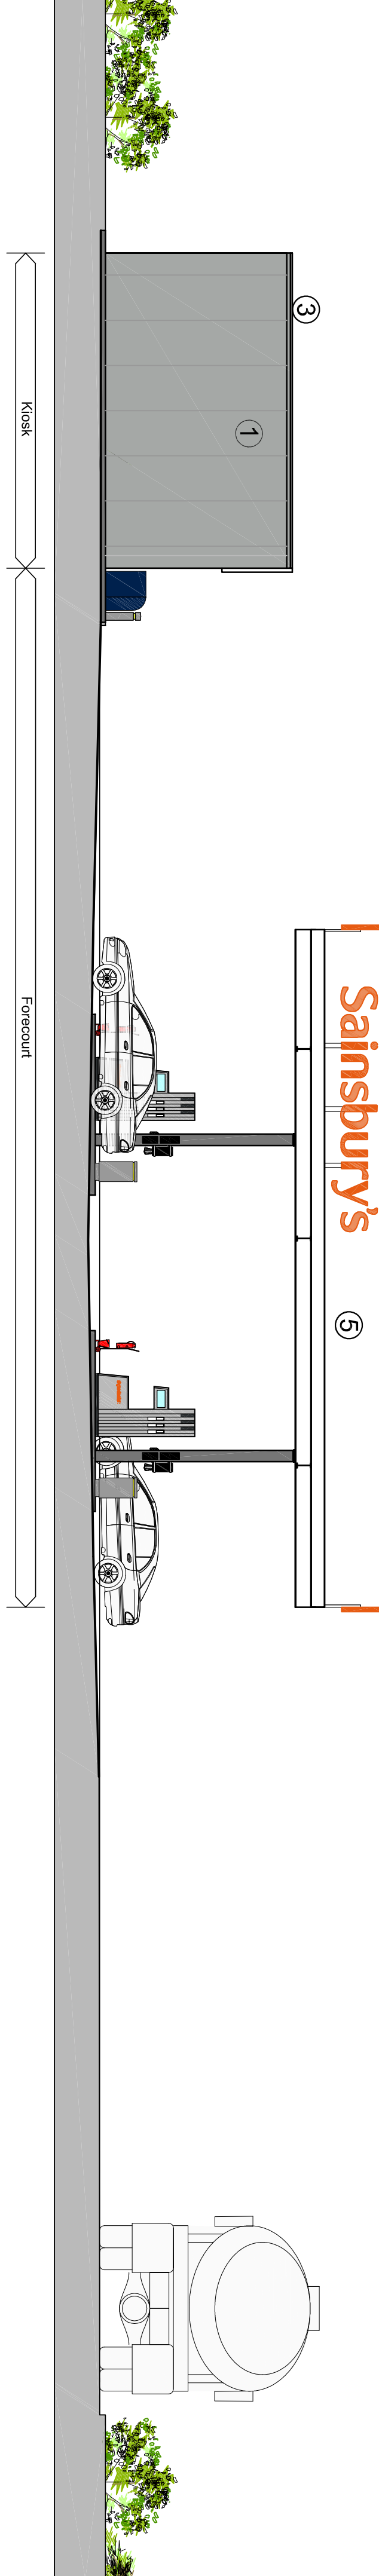

Proposed South West Elevation