


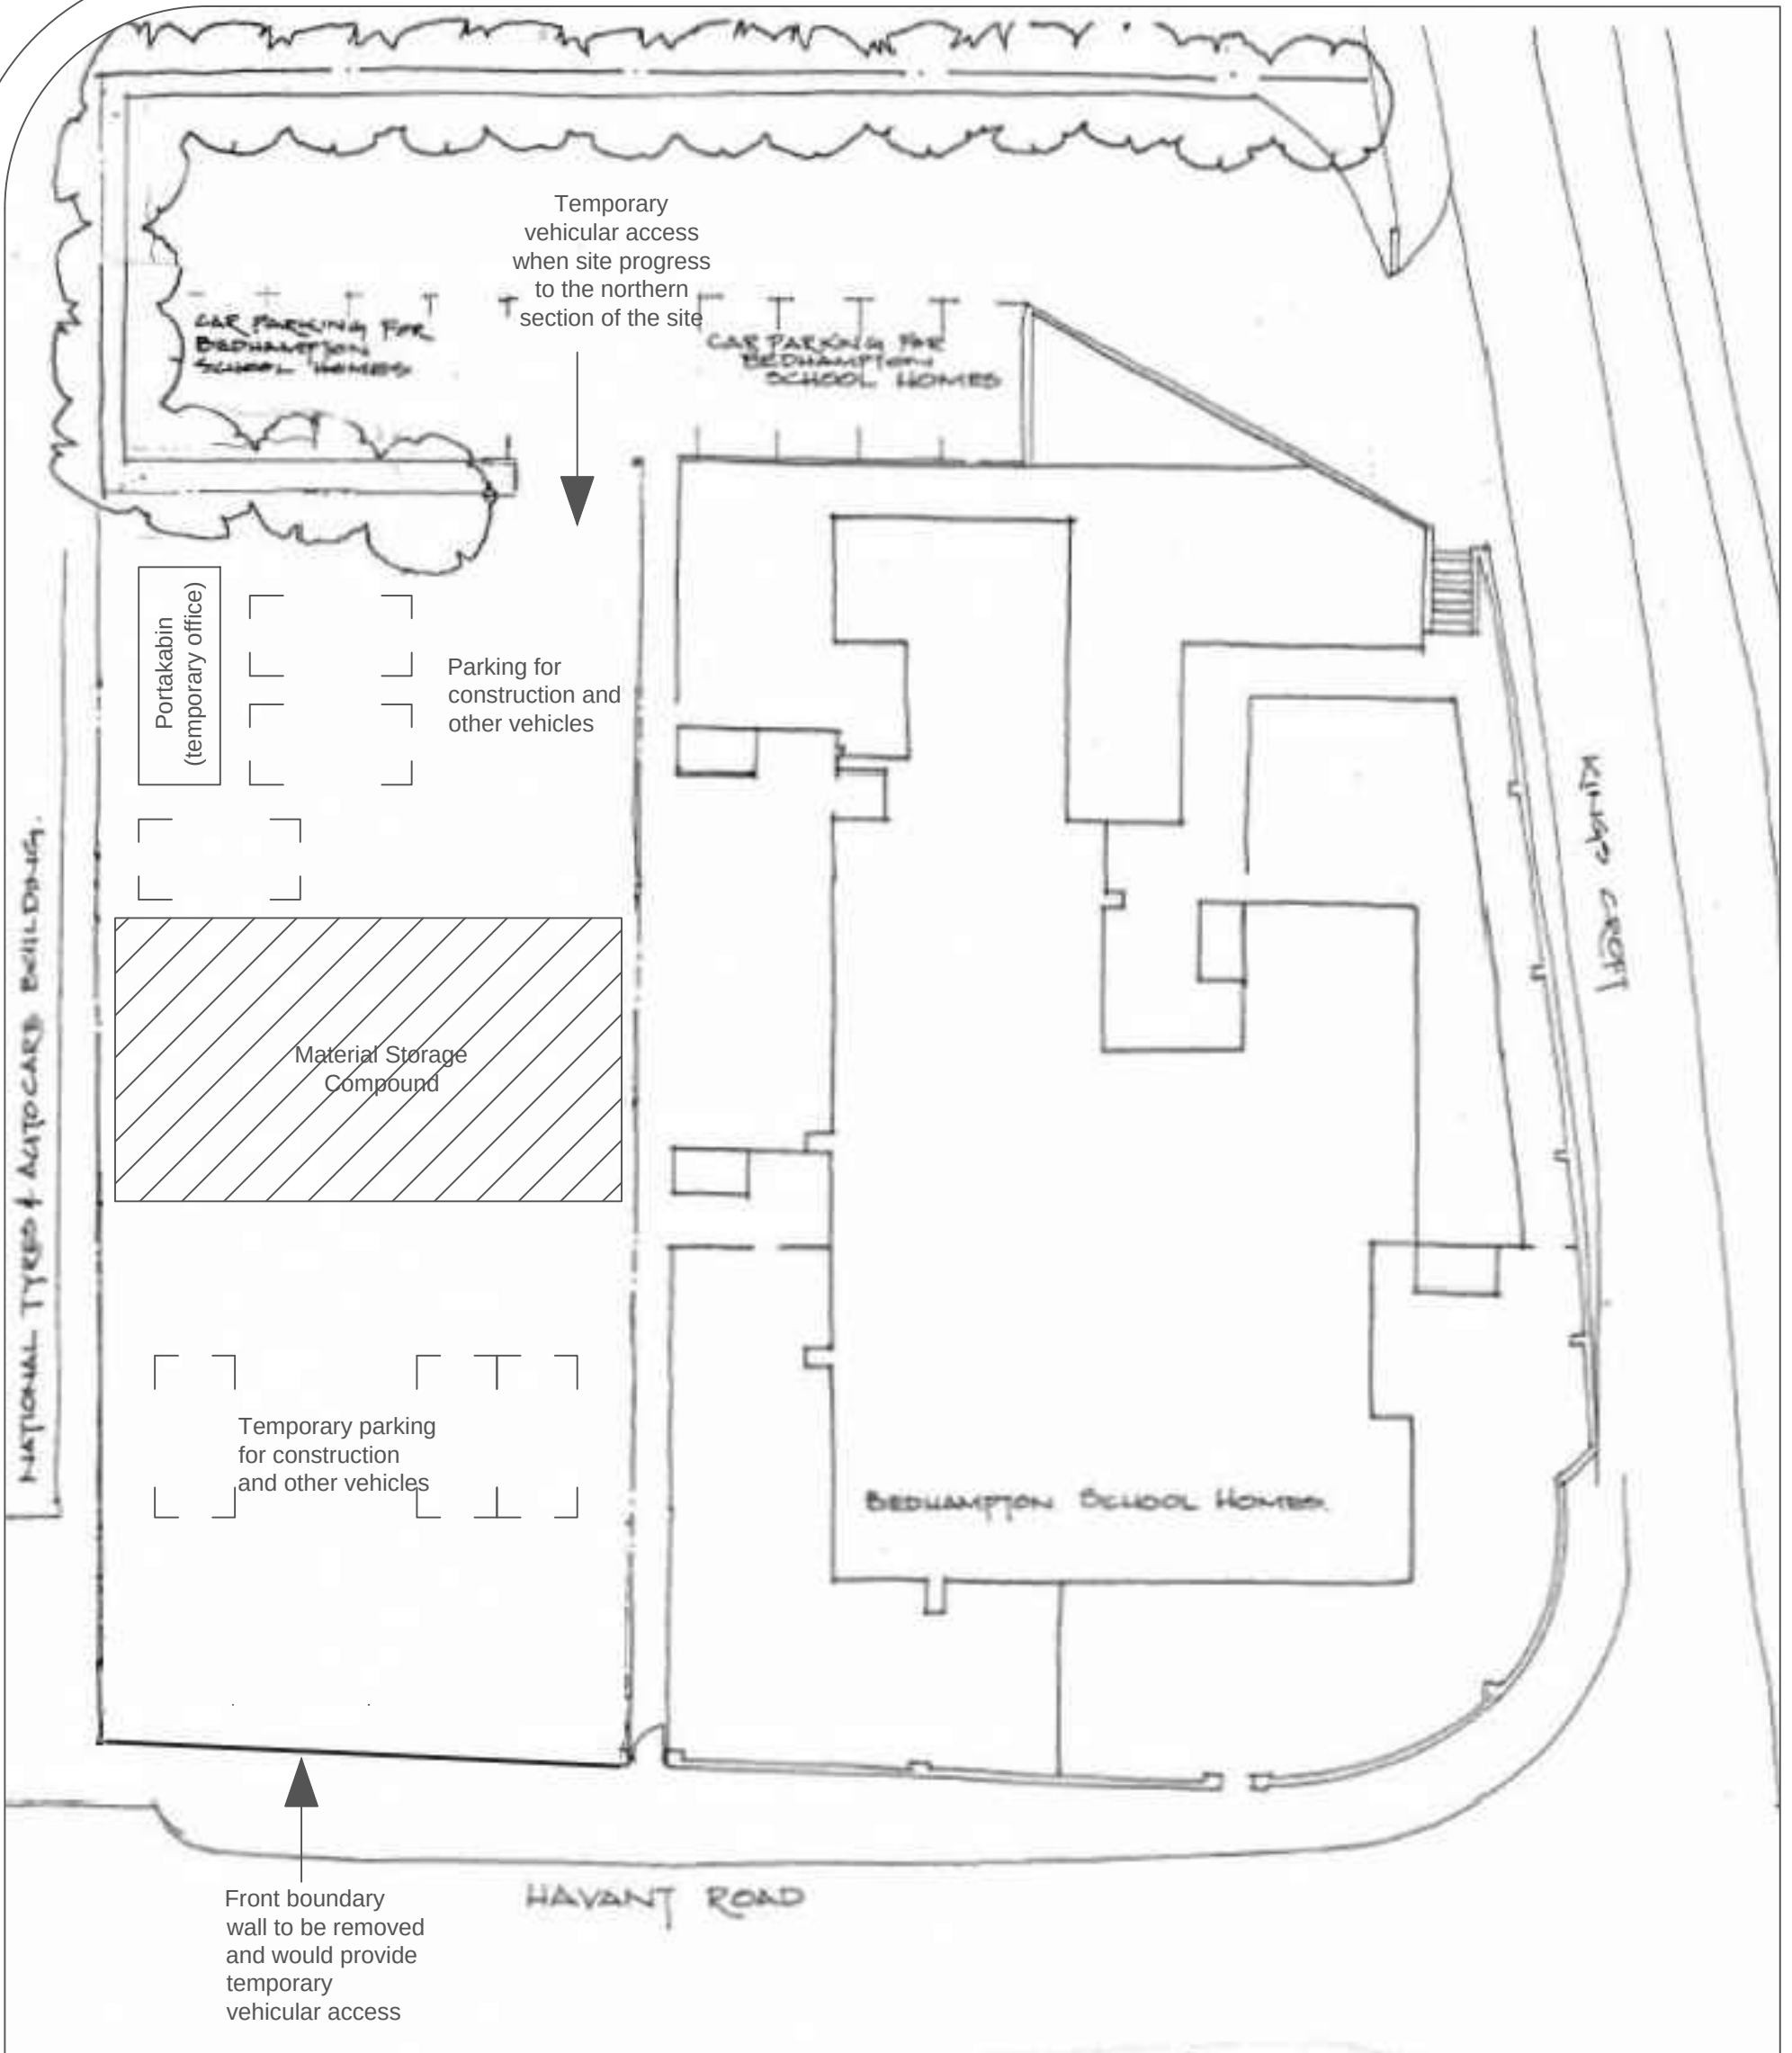


Based on the Ordnance Survey
with the permission of HMSO
Licence No. 100028555



Youngs Yard, Churchfields,
Twyford, Winchester SO21 1NN
Telephone: 01962 715770
Fax: 01962 715880
Email: info@southernplanning.co.uk
Web: www.southernplanning.co.uk

TITLE:
Temporary Parking
Provision and material
storage
PROJECT:
Former Bedhampton Arts
Centre
CLIENT:
Cleeve (Parrett)

DATE:
15/ 05/ 2014
SCALE:
1:200 @ A3
PLAN NO:
H/222/AJW/001

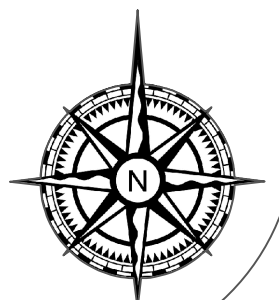

NOTE: DO NOT SCALE OTHER THAN FOR PLANNING APPLICATION PURPOSES. ALL DIMENSIONS MUST BE CHECKED BY THE CONTRACTOR BEFORE COMMENCING WORK ON SITE.