




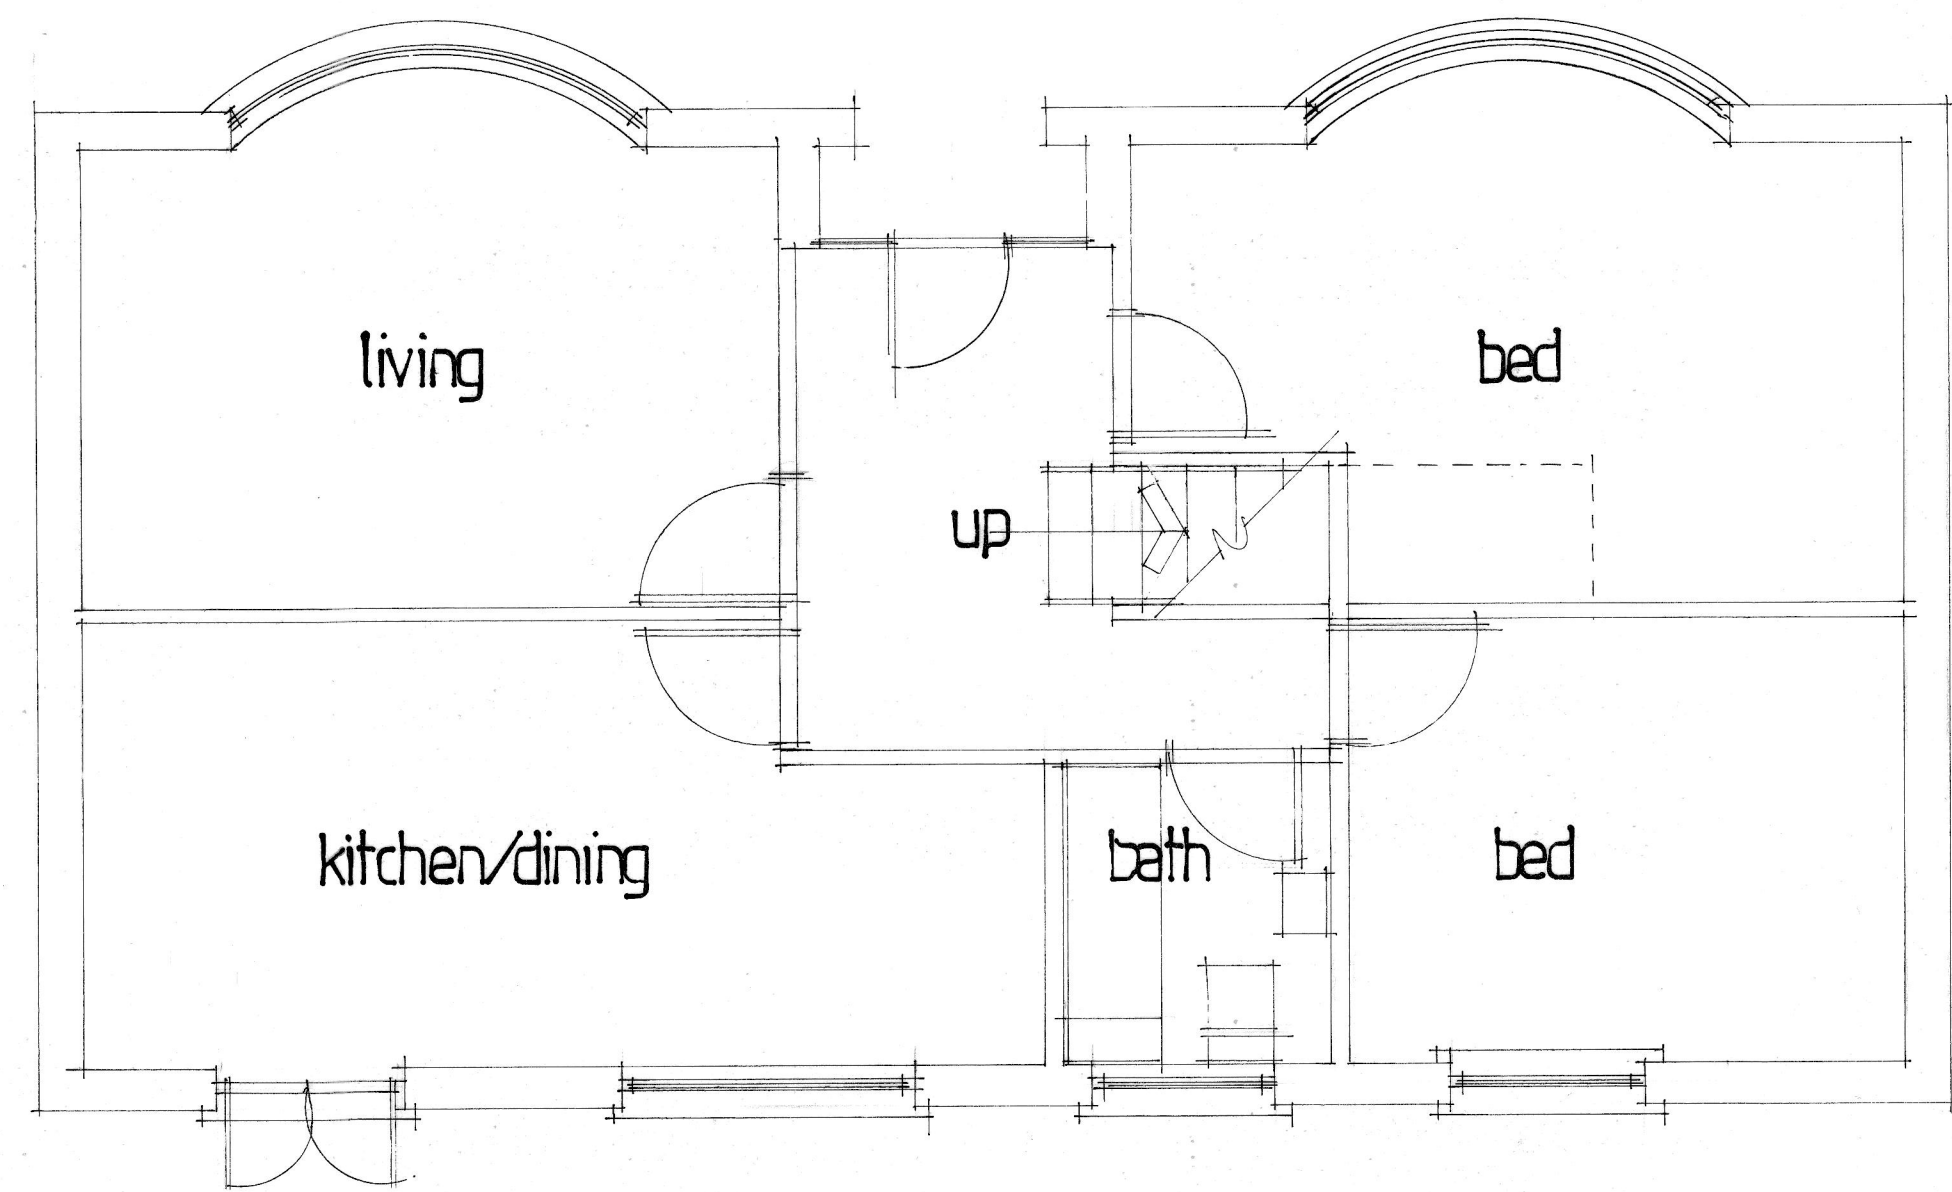


existing ground floor

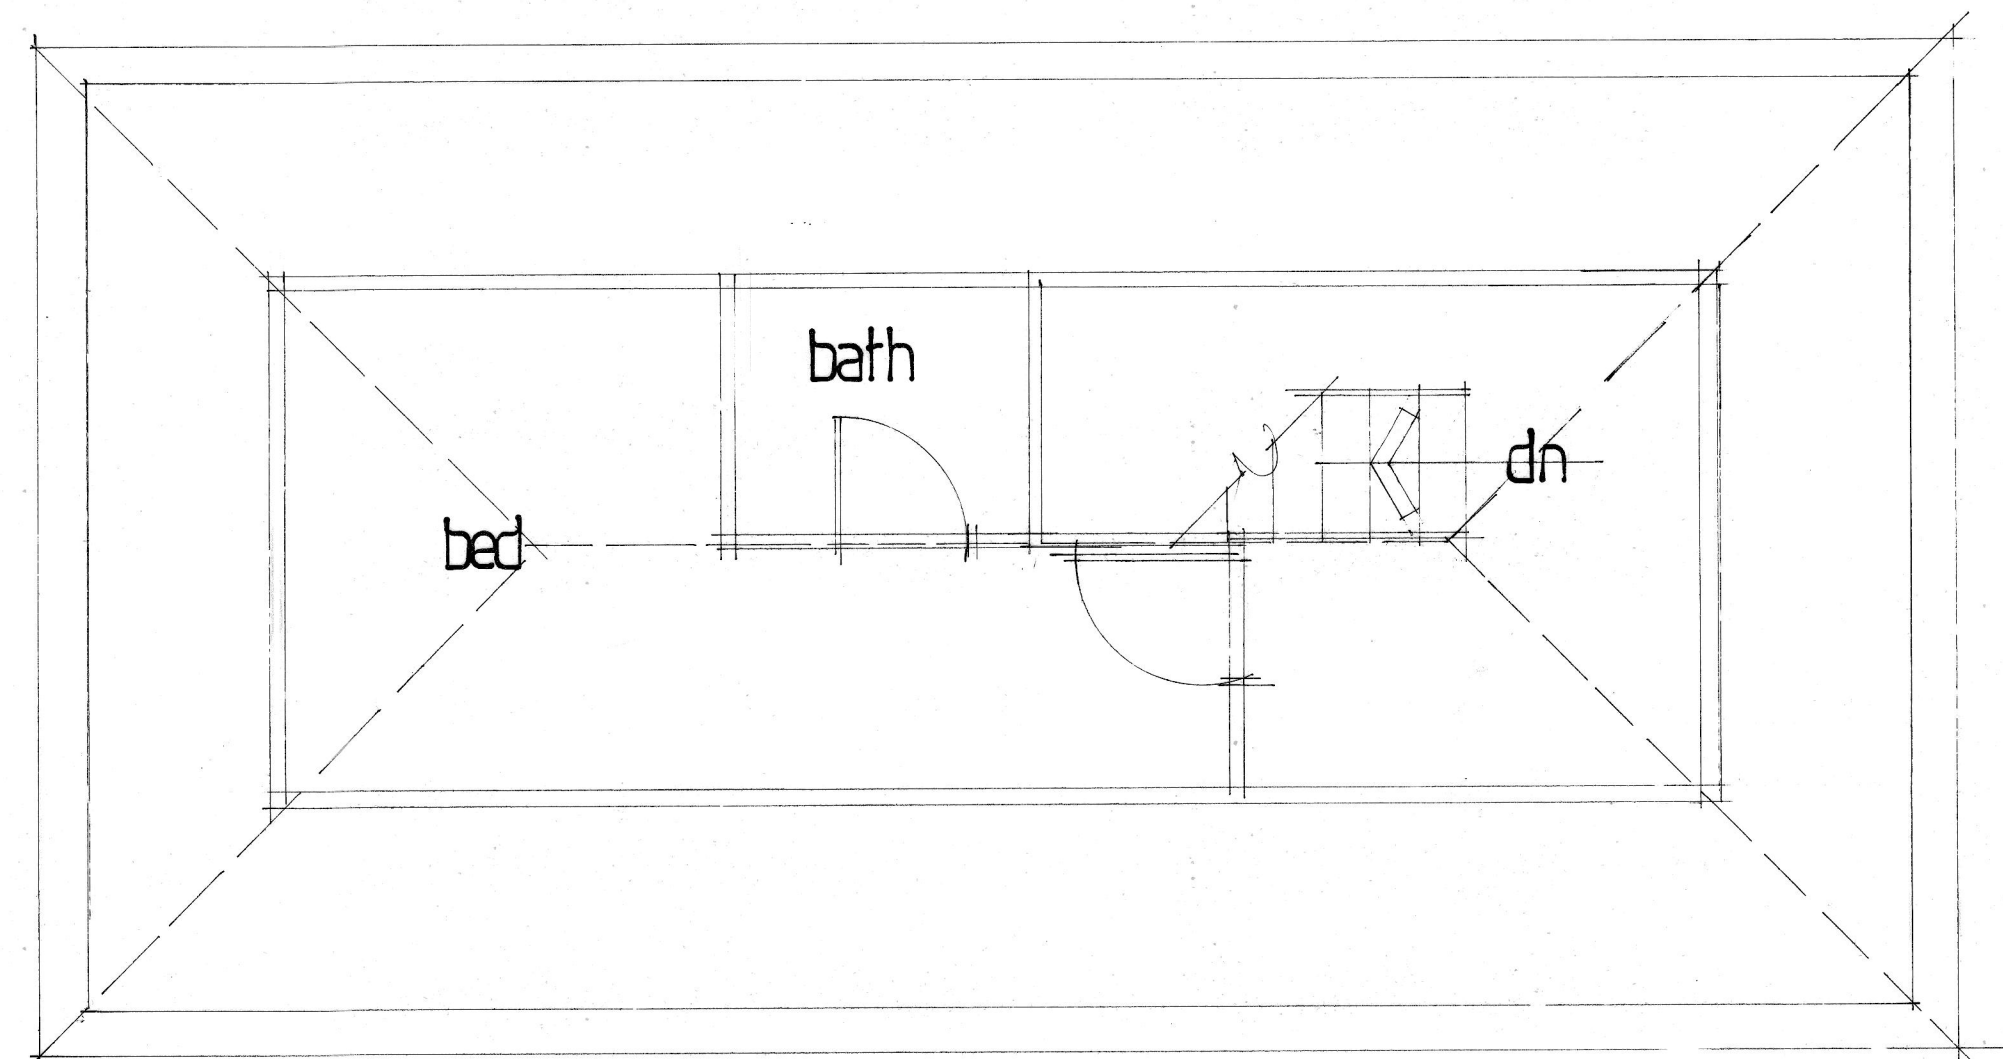


existing first floor

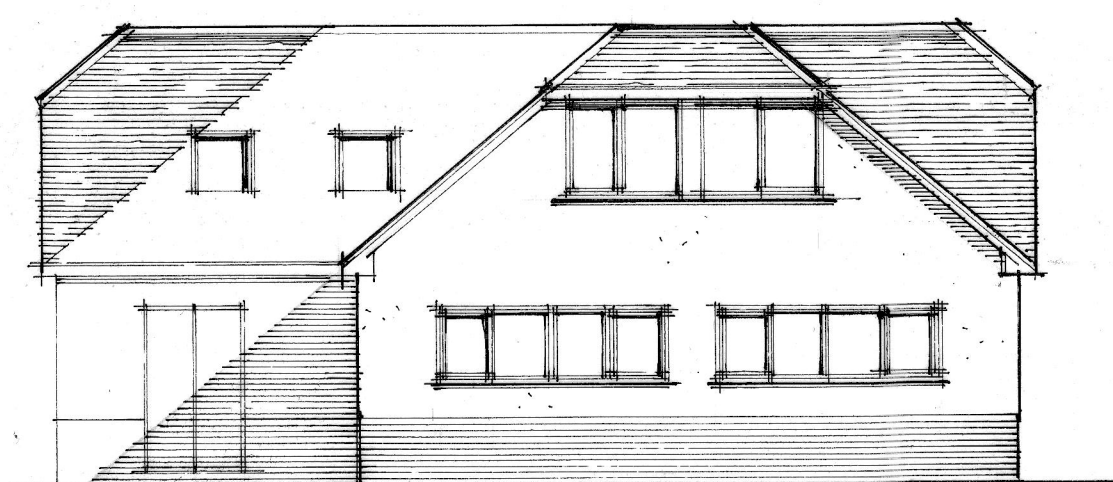


proposed rear

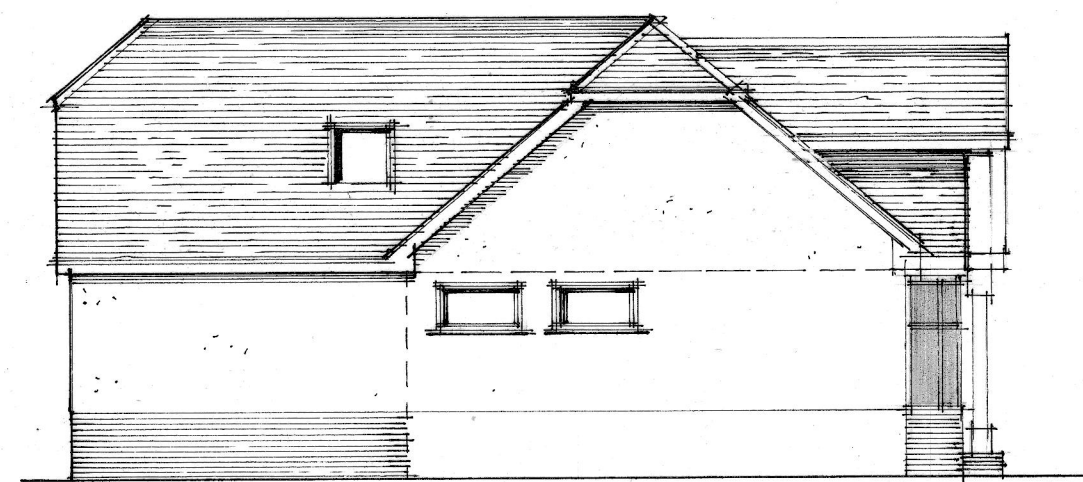


proposed side

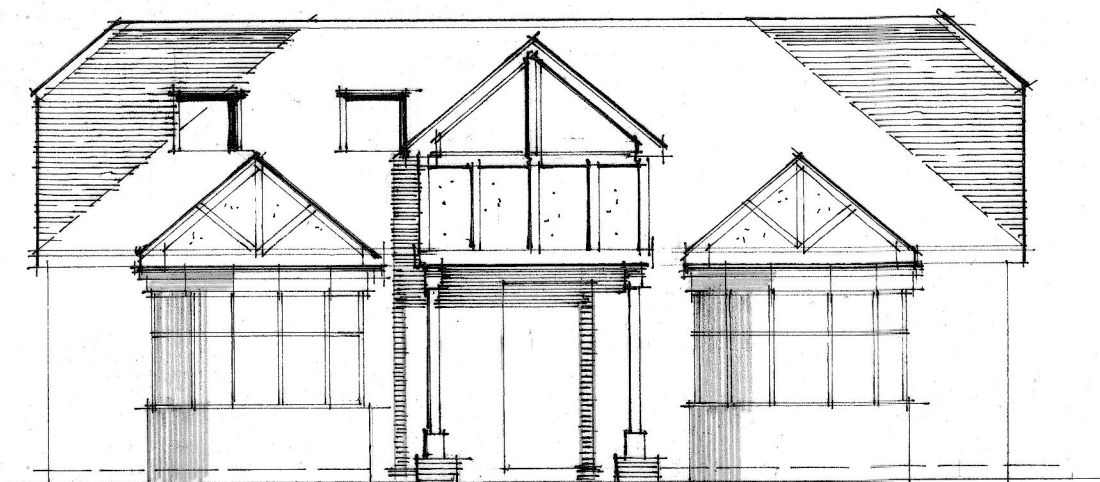


proposed front

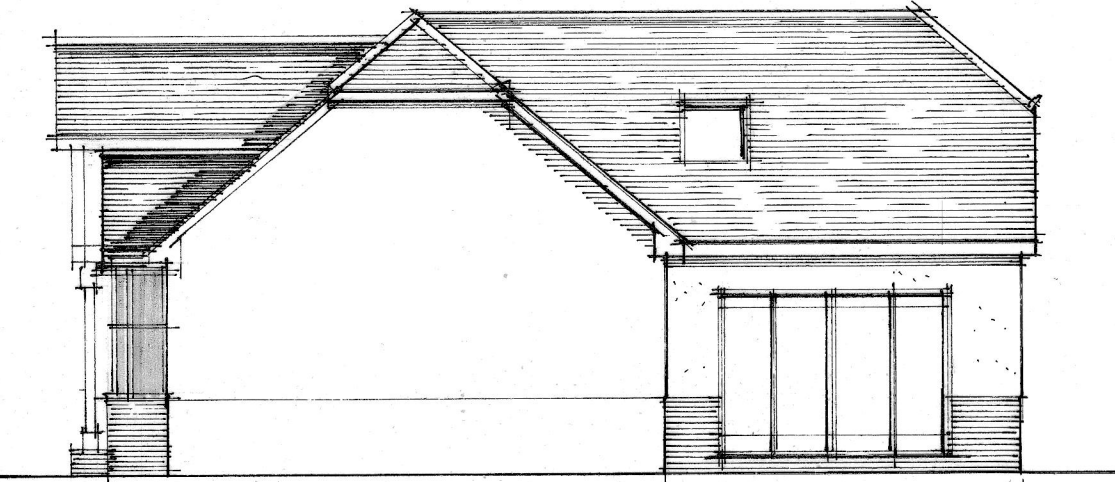


proposed side

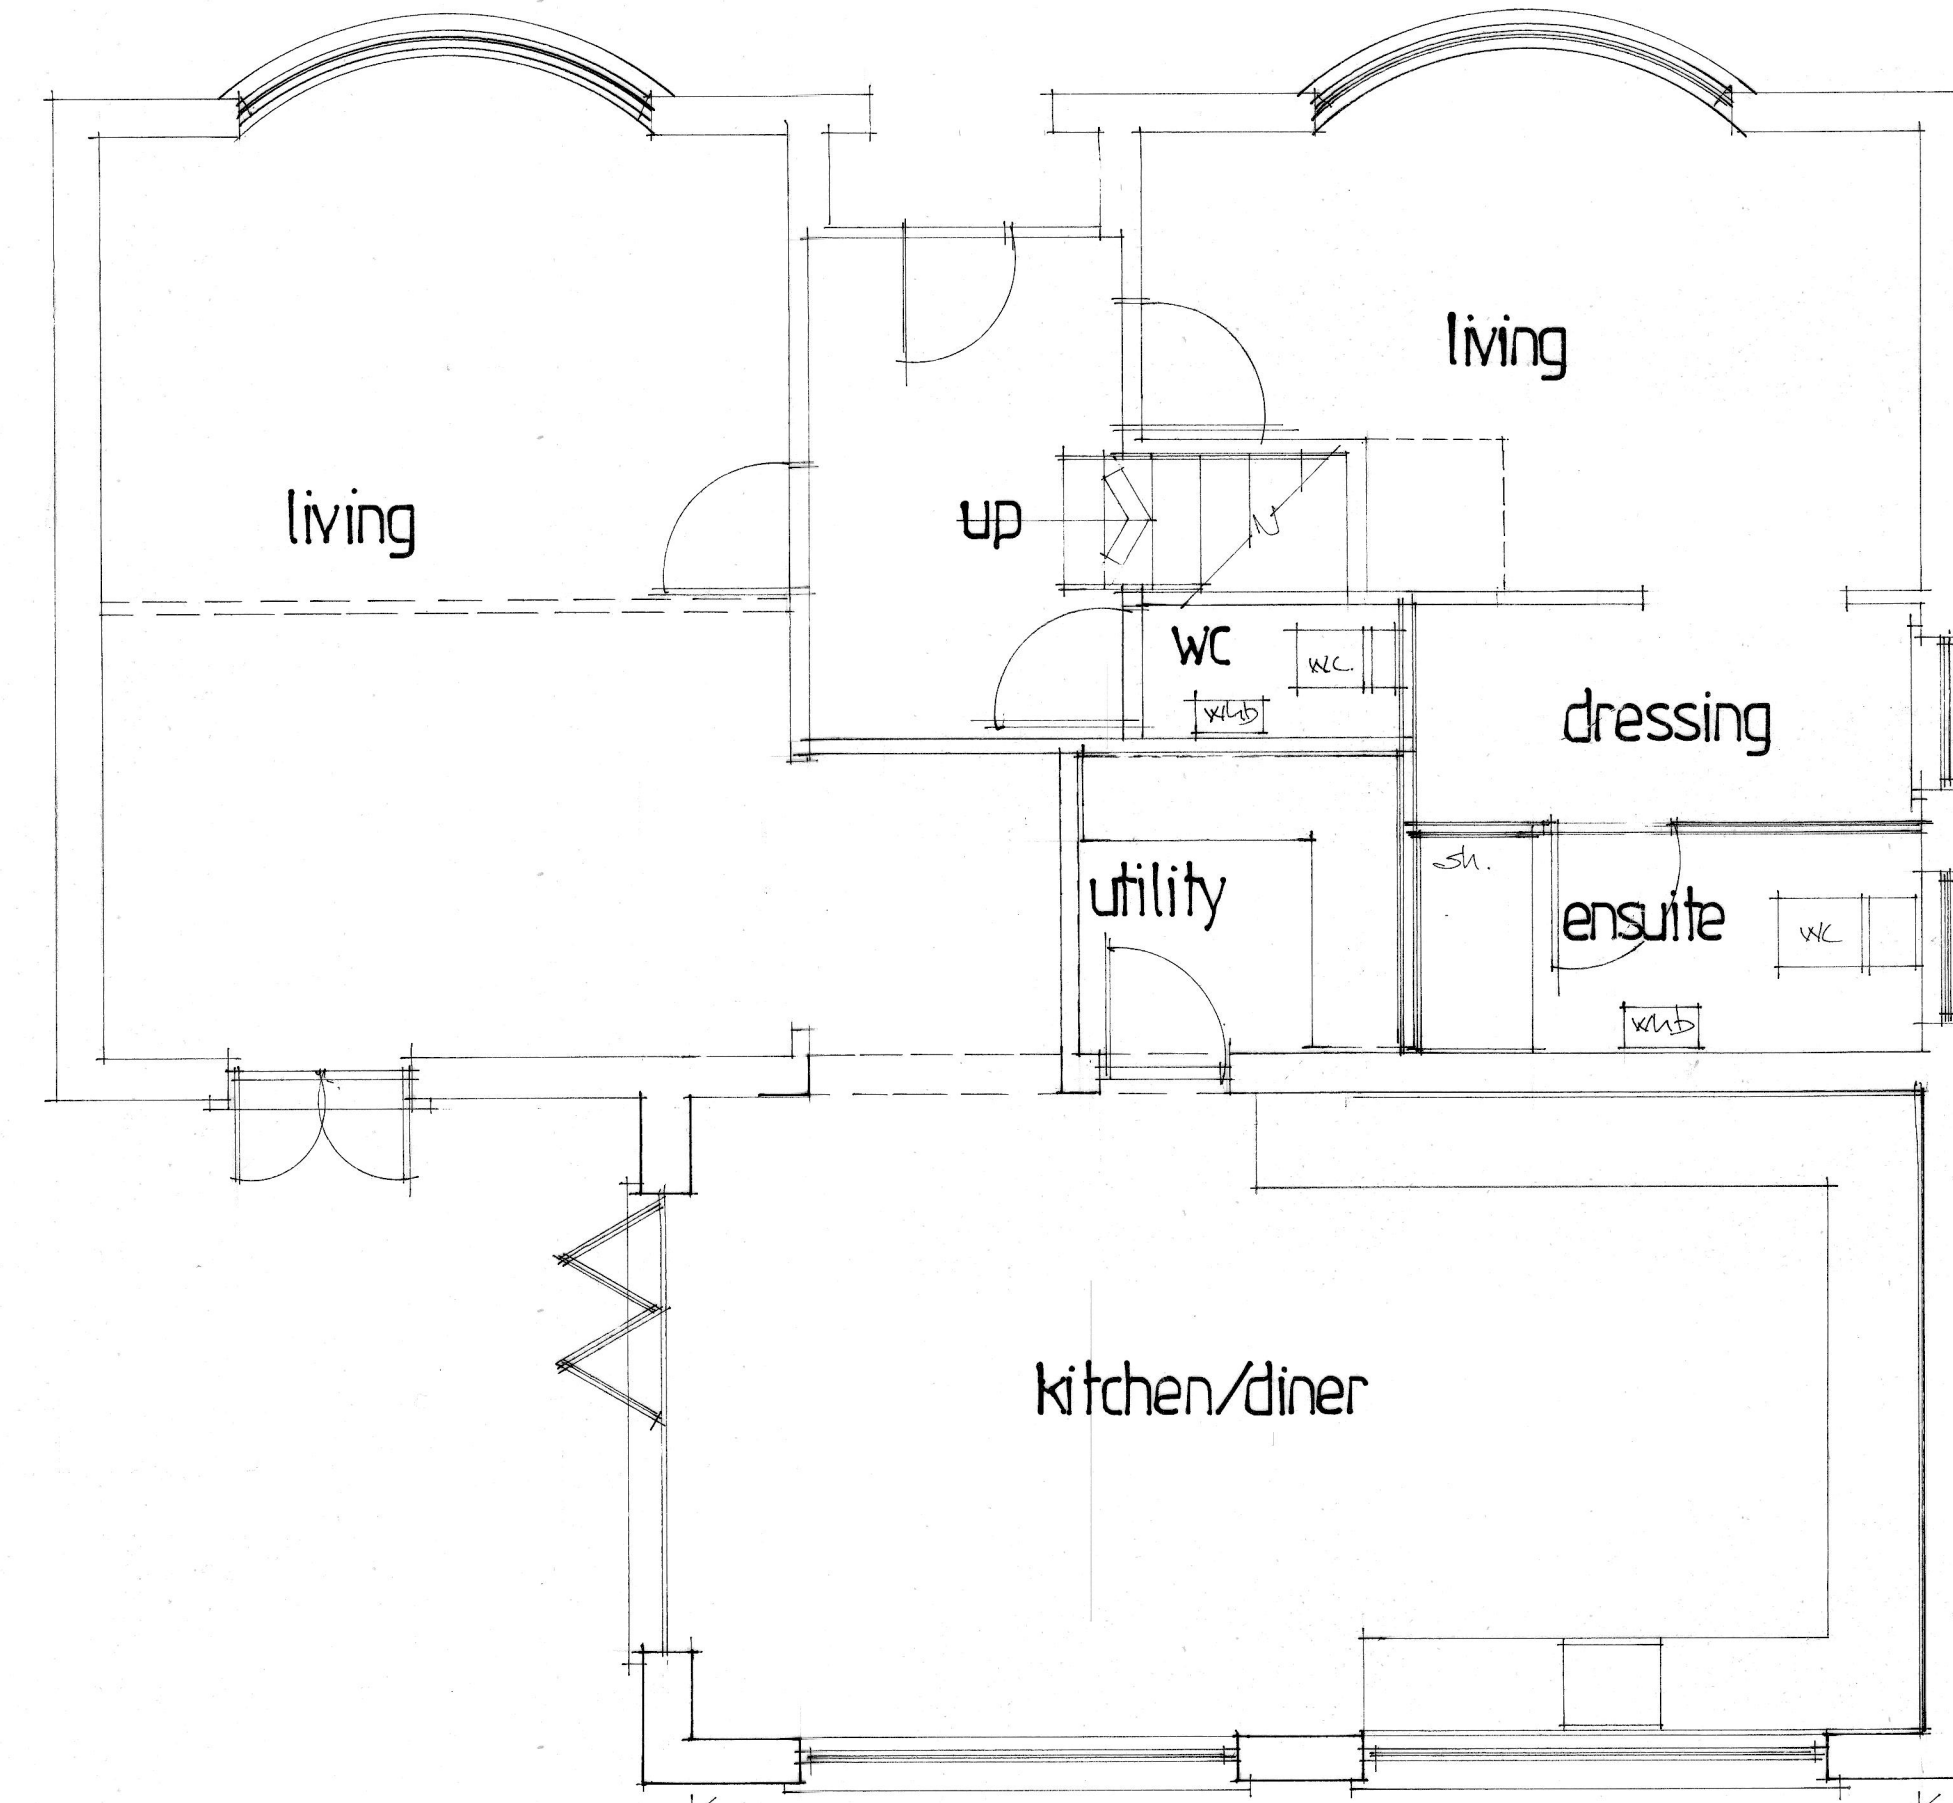


proposed ground floor

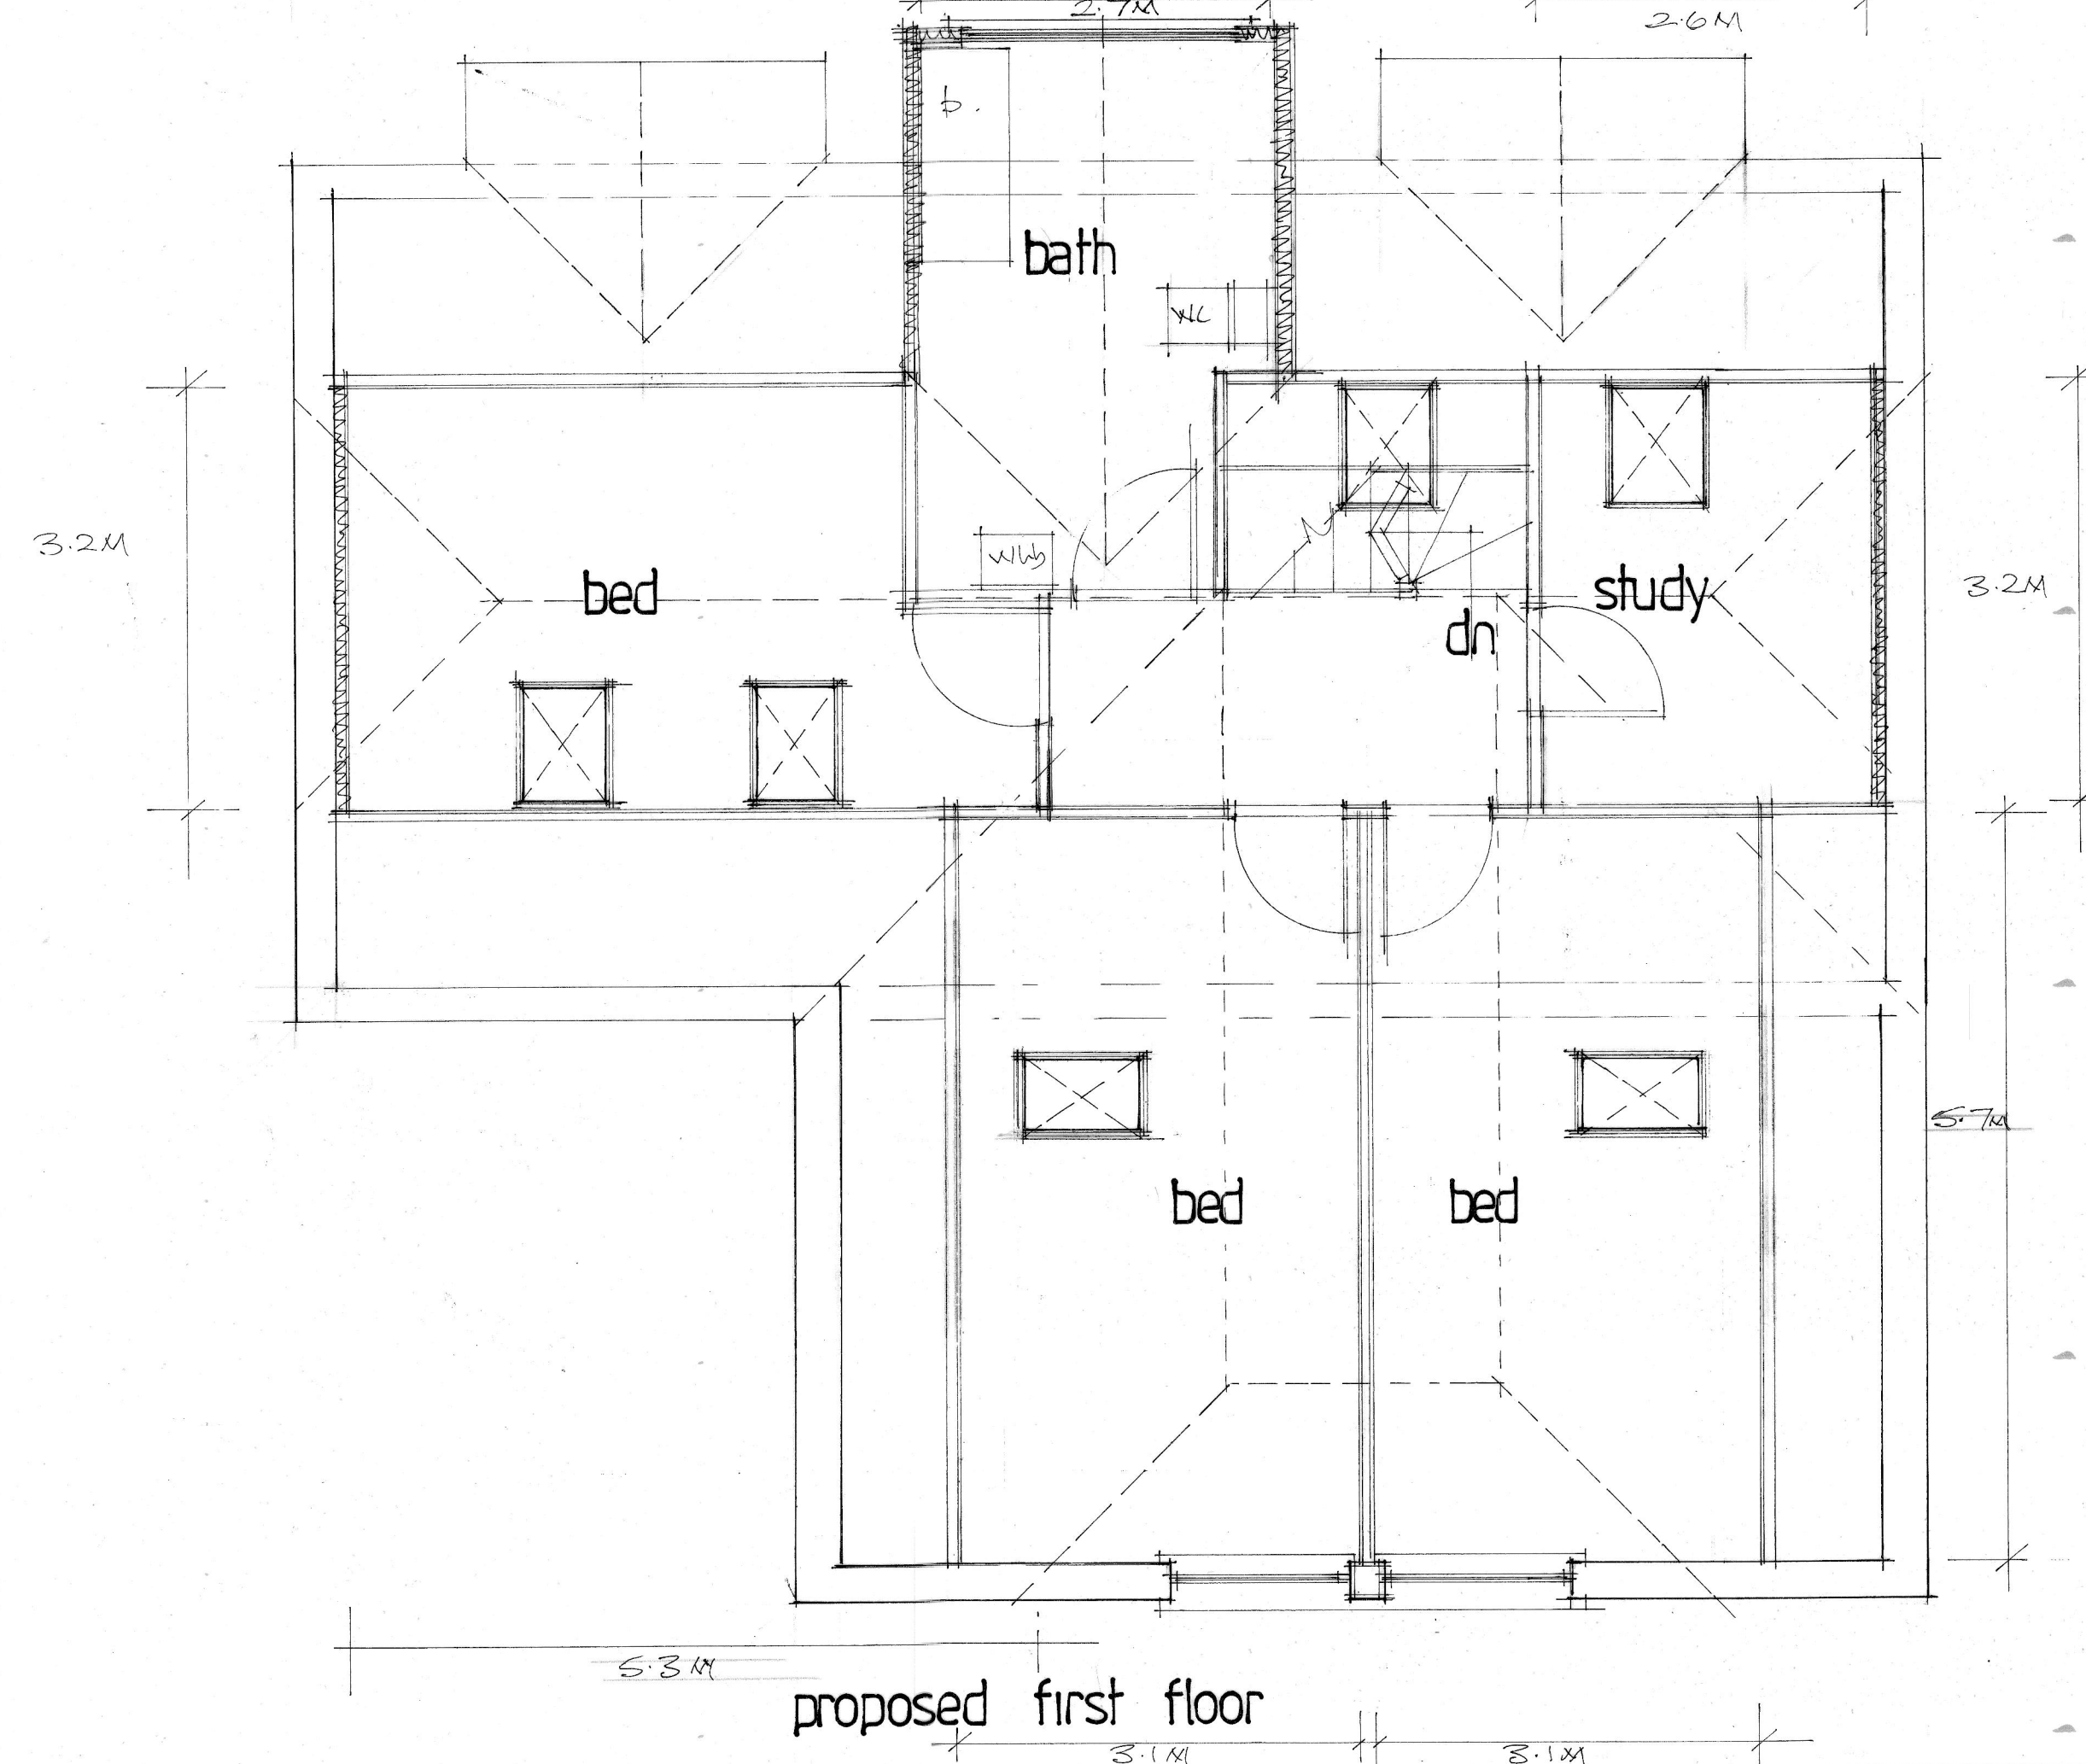


proposed first floor

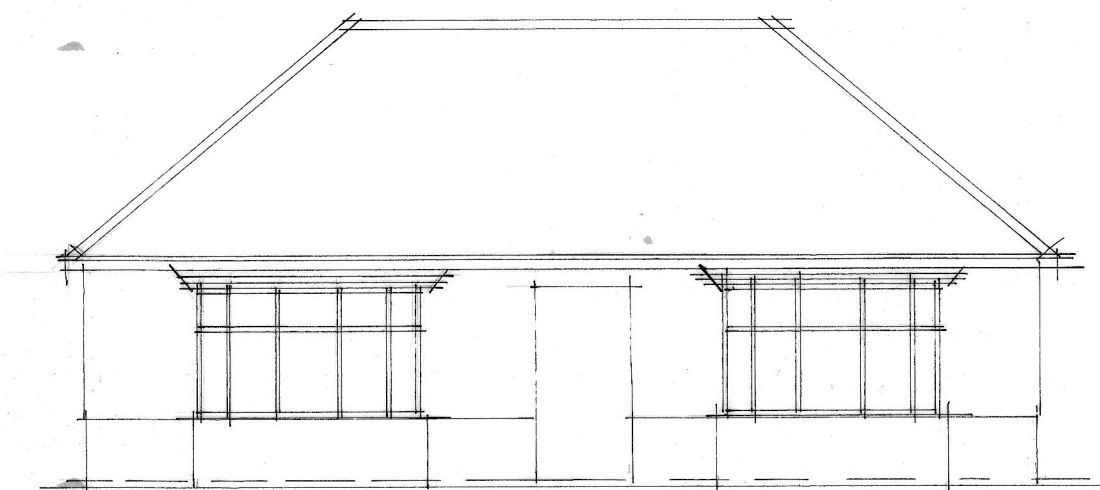

existing front

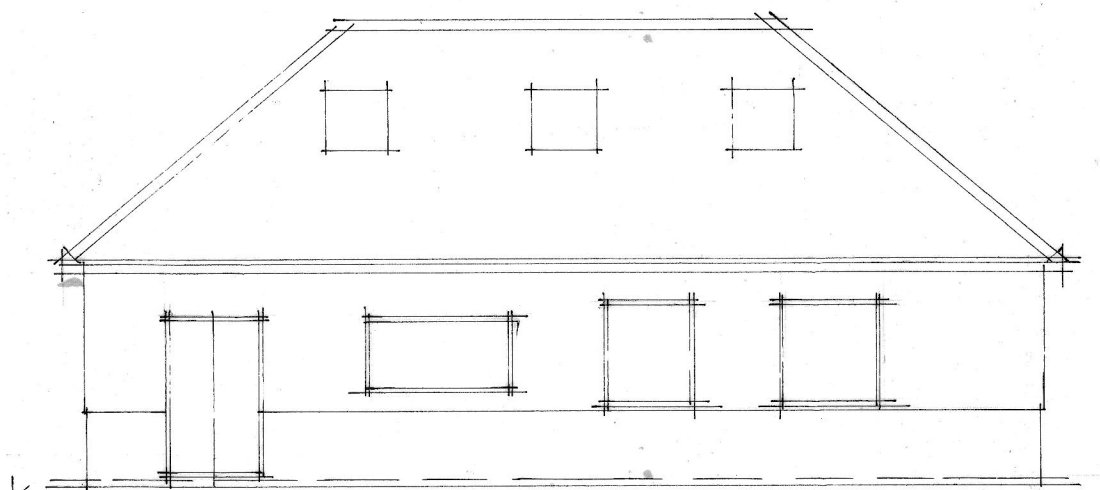

existing rear

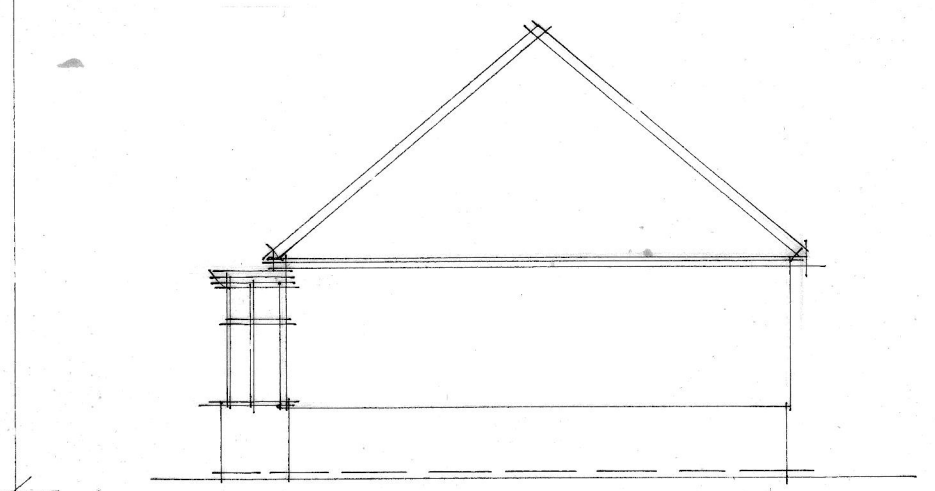

existing side

A		Date	Revision
© copyright			
THORNS-YOUNG ARCHITECTURAL			
THORNS-YOUNG LTD CHARTERED BUILDING CONSULTANTS 232 London Road, North End, Portsmouth PO2 9JQ Tel: (023) 9267 2883 Fax: (023) 9266 3457 Website: www.thornsyong.co.uk			
Client			
MR AND MRS G. ROBINSON			
Job Title			
30 BEDHAMPTON ROAD HAYWAT.			
Drawing Title PROPOSED REAR EXTENSION + CONVERTED LOFT.			
Scale 1:50 + 1:100			
Date 10/12/14		Drawn by CXC	
Drg. No.		Rev.	
7010:14:1			