


19 DELFT GARDENS
WATERLOOVILLE

PROPOSED BEDROOM OVER
EXISTING GARAGE 1/100 @ A3

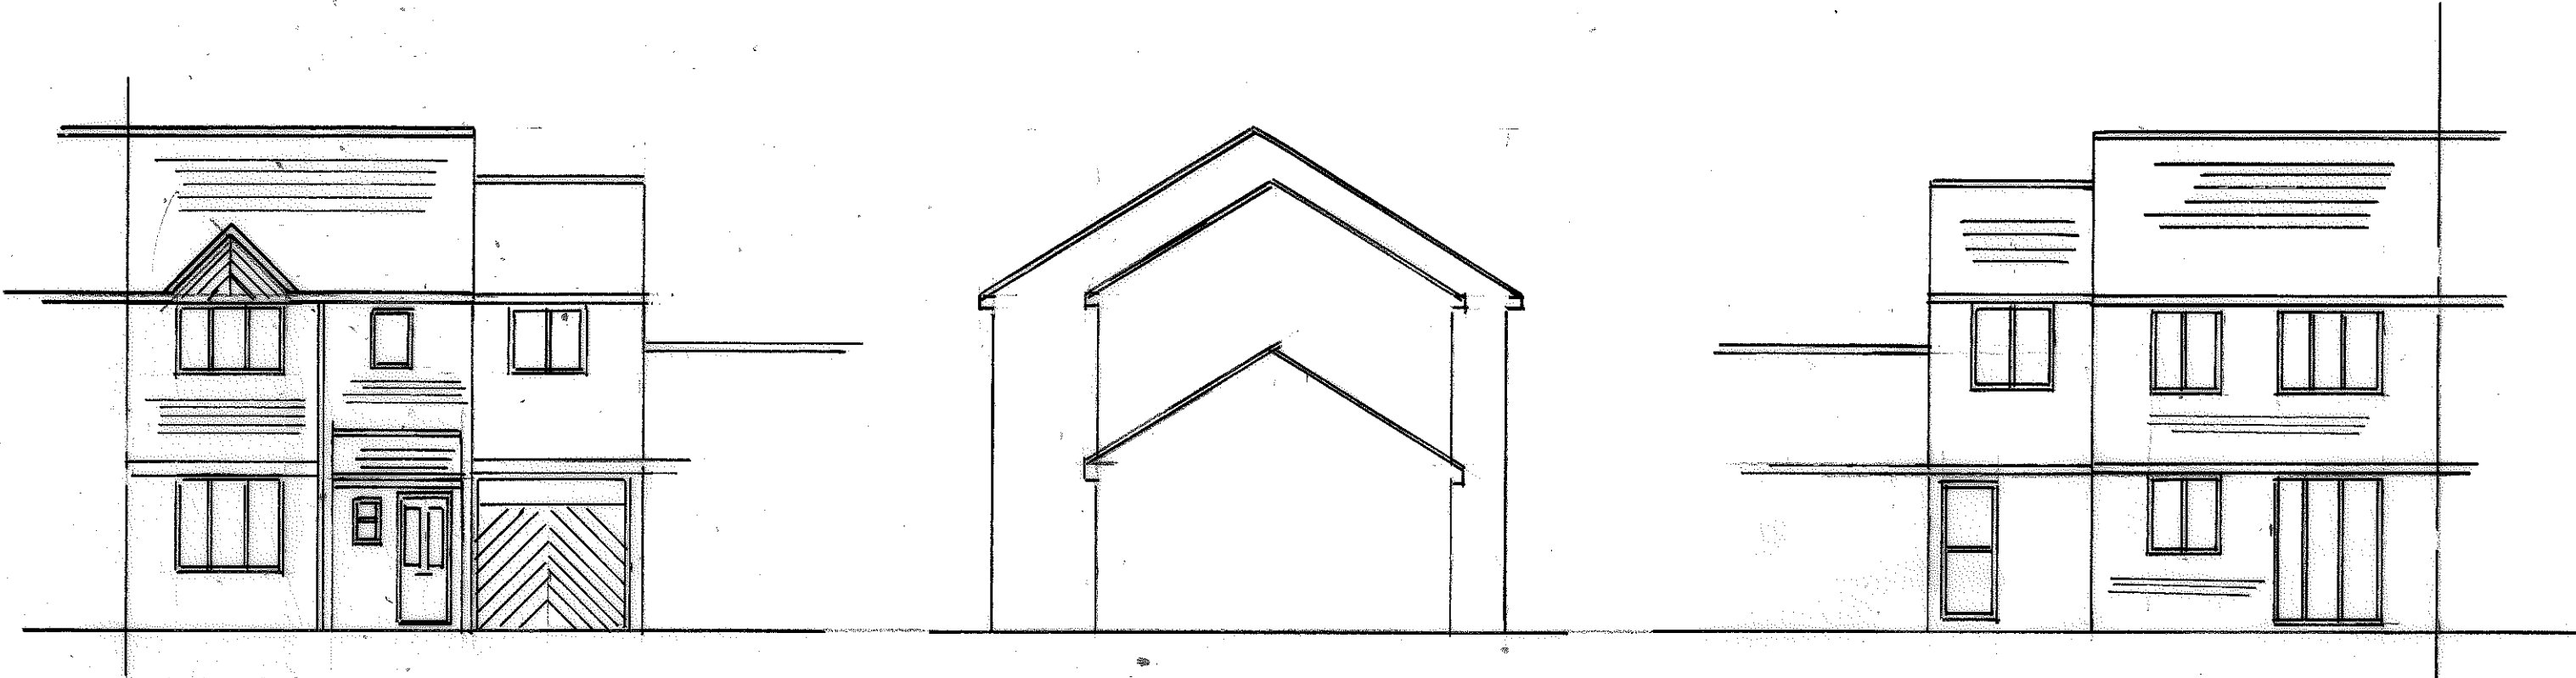

FRONT ELEVATION

SIDE ELEVATION

REAR ELEVATION