
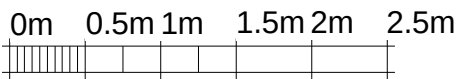


DETAILED ELEVATION FRONT (N)

1 : 50

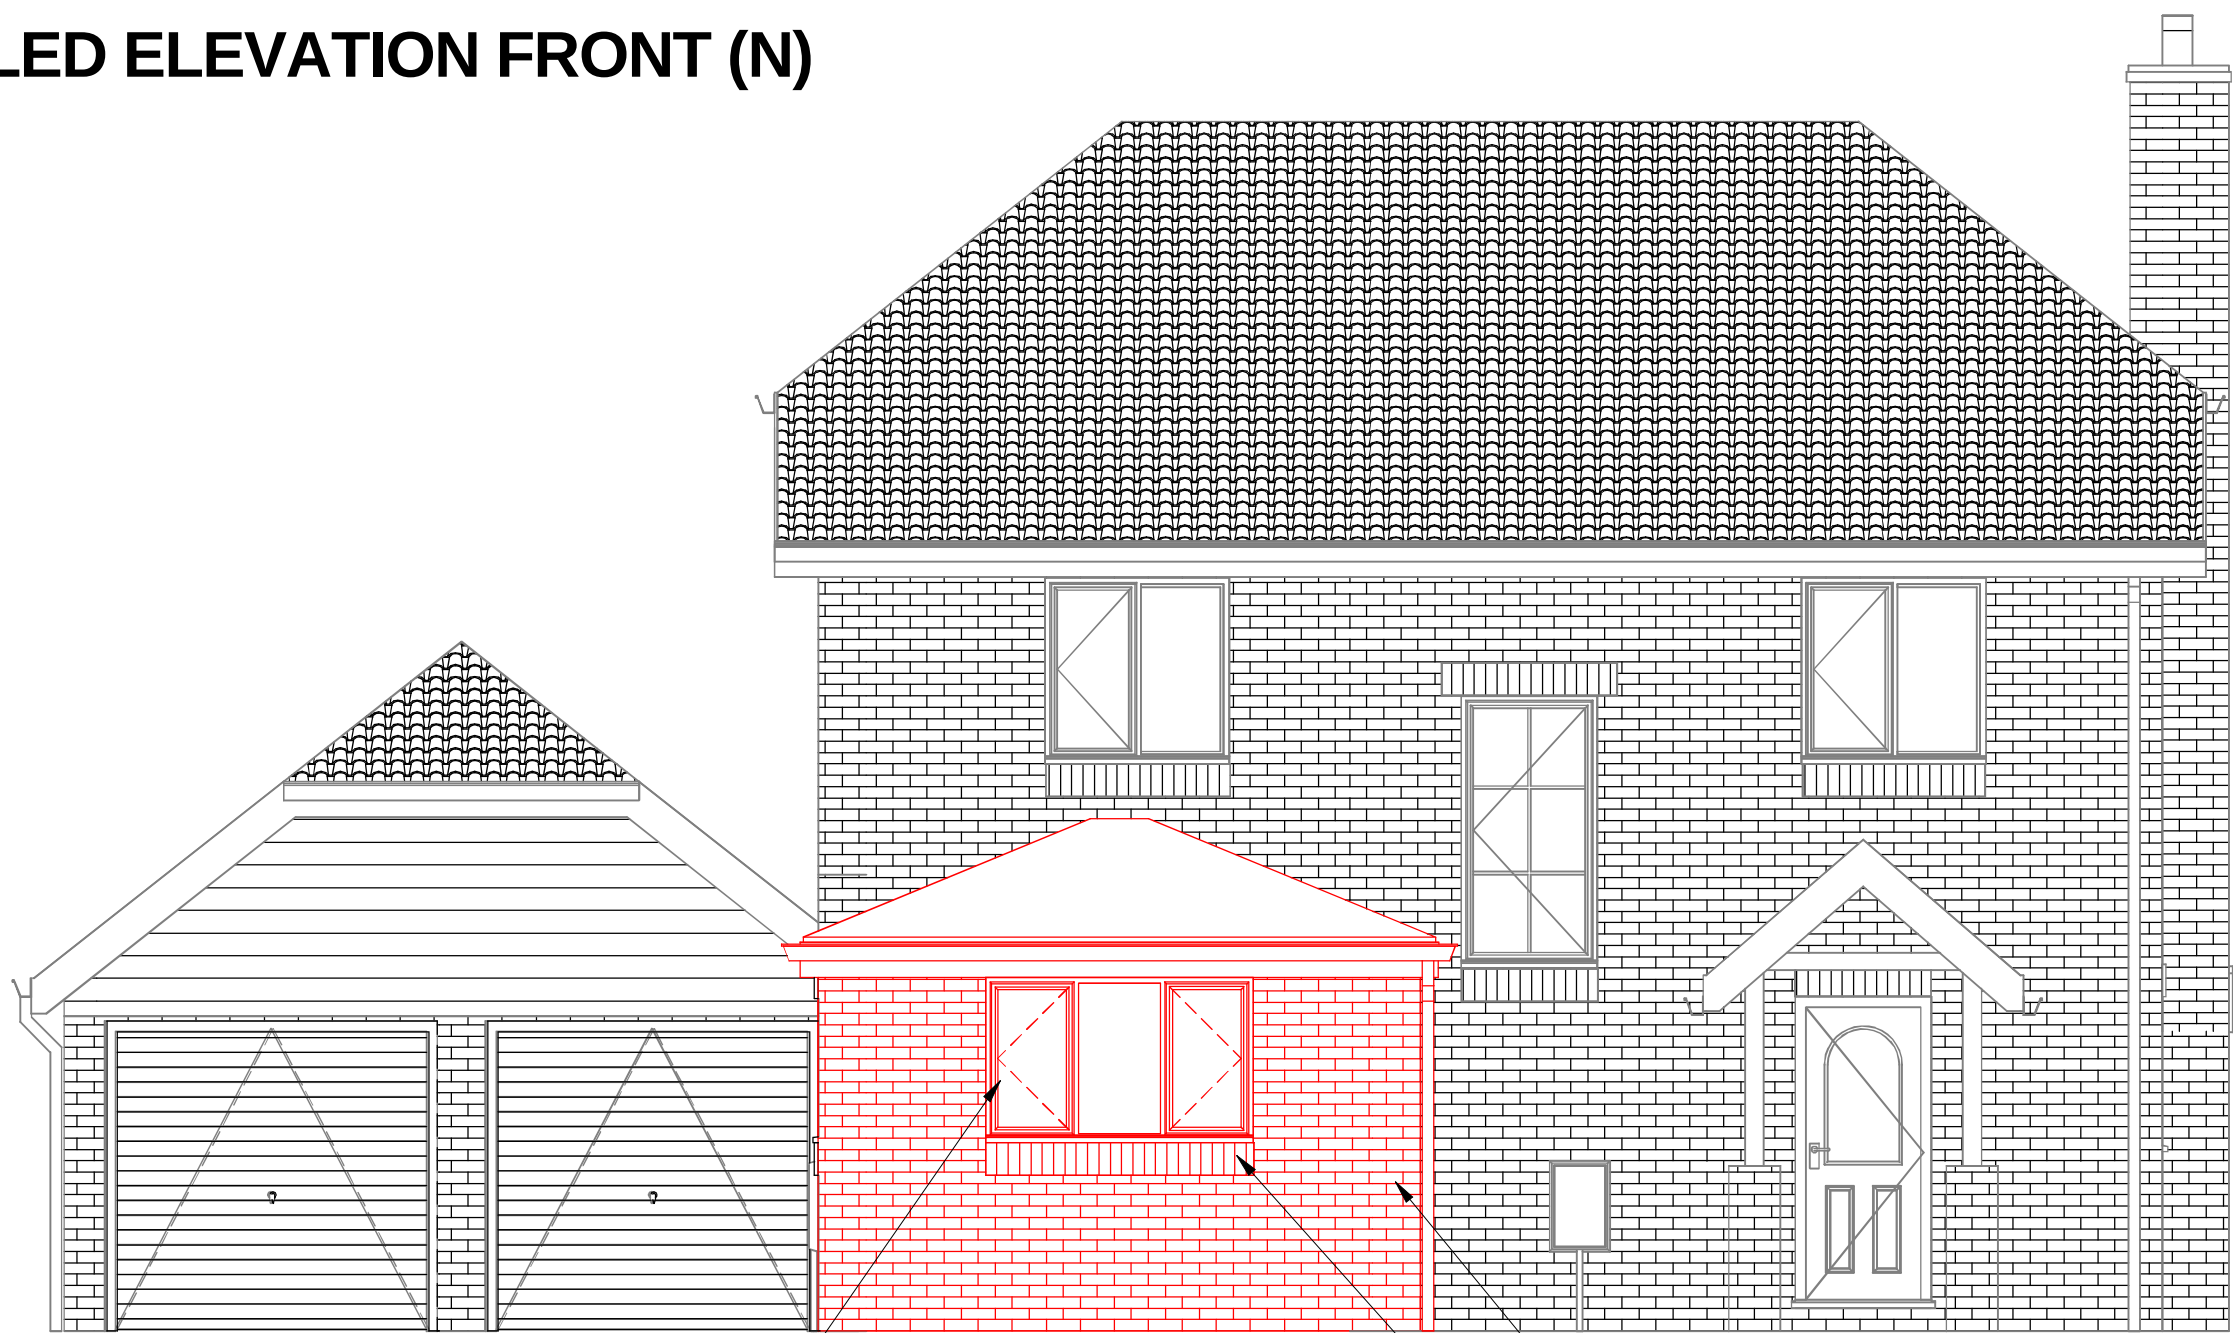

VISUAL SCALE 1:50 @ A3

PROPOSED WINDOWS, TO
USE ENERGY EFFICIENT
DOUBLE GLAZED UNITS.
DESIGN TO MATCH EXISTING

PROPOSED BRICK & BLOCK
CAVITY WALL. BRICK SOLIER
TO MATCH EXISTING

PROPOSED BRICK
SOLDIER COURSE
DETAIL TO MATCH
EXISTING



The Planning Service
Office, 135 North Lane
Clanfield, Waterlooville
Hampshire PO8 0RL

T: 023 92 597364
F: 0845 519 1103
E: info@theplanningservice.co.uk

All dimensions to be checked on site. Not to be scaled from drawings. All dimensions in mm (millimeters) unless otherwise stated.

These drawings have been produced for planning approval purposes only and should not be used for any other purpose. Compliance with building regulations is not to be assumed. © These plans remain the copyright of the Planning Service and must not be copied or reproduced in any way without written permission, with the exception of Local Authorities for planning purposes.

Mr Peter Wheeler

12 Hartwood Gardens
Cowplain

PROPOSED DETAILED ELEVATION FRONT (N)

Project number	120	P002	Scale	1 : 50
Date	06/09/2013			
Drawn by	JJ			
Project Status	Planning			