




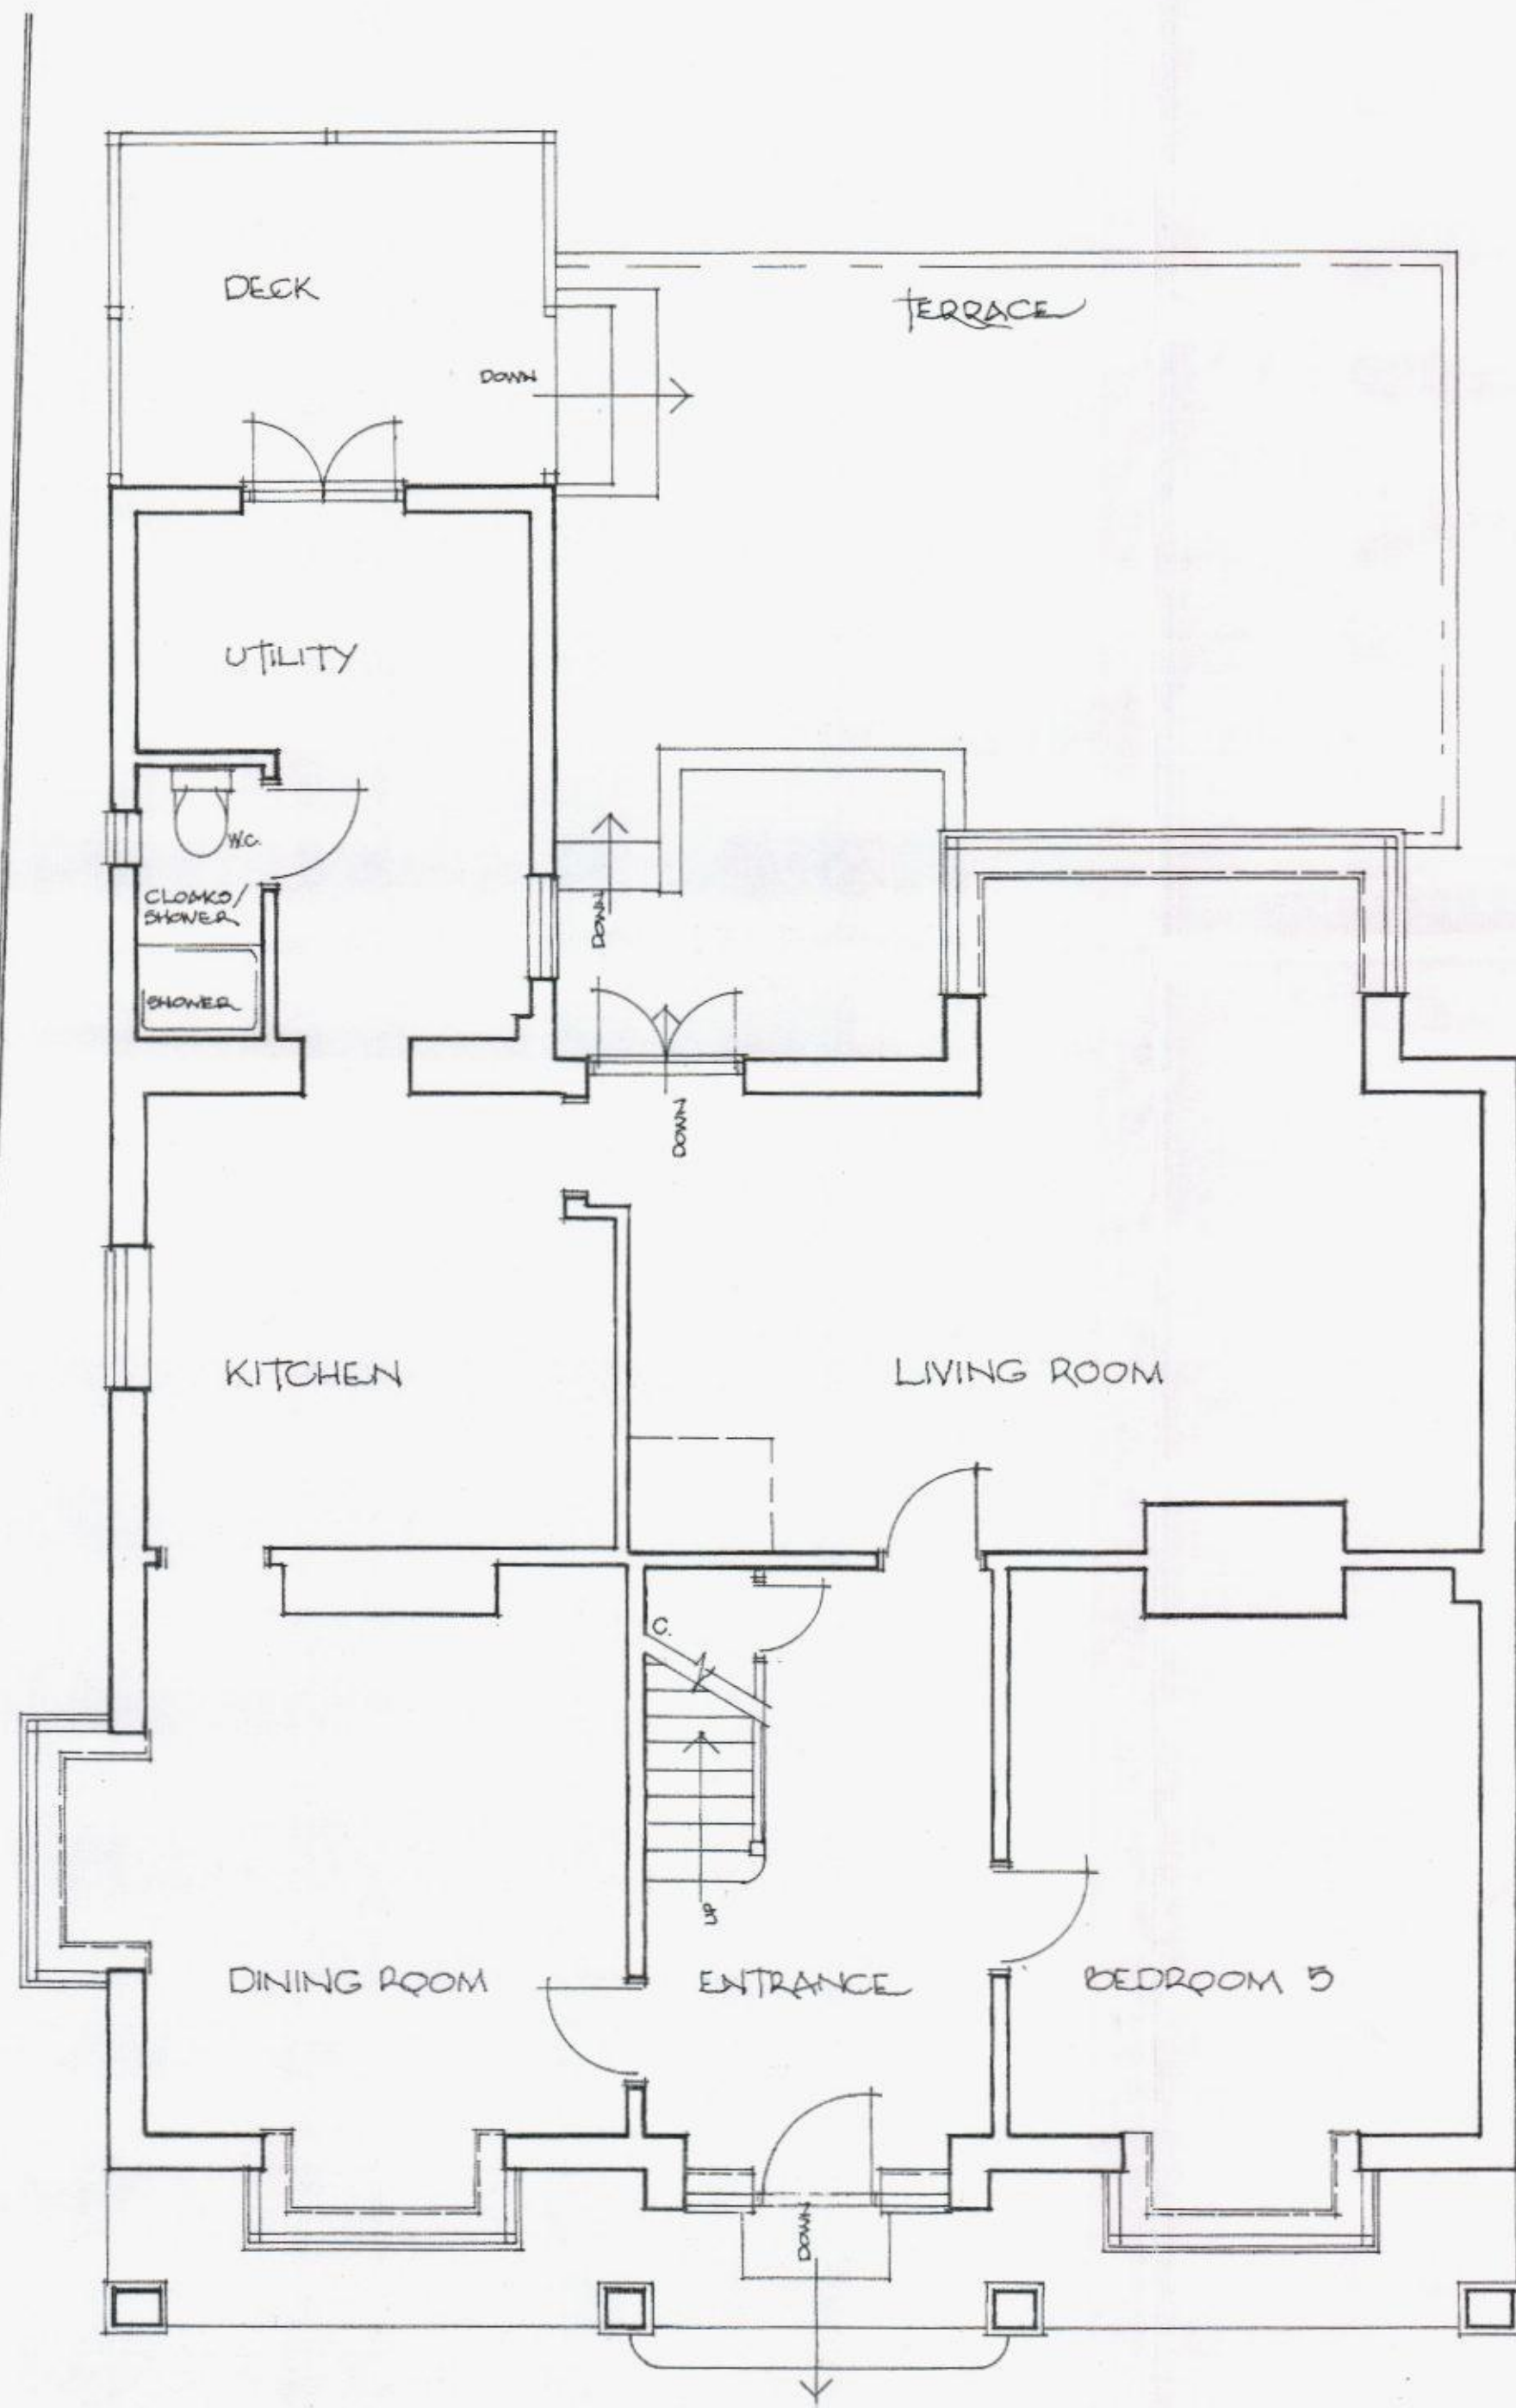

GROUND FLOOR

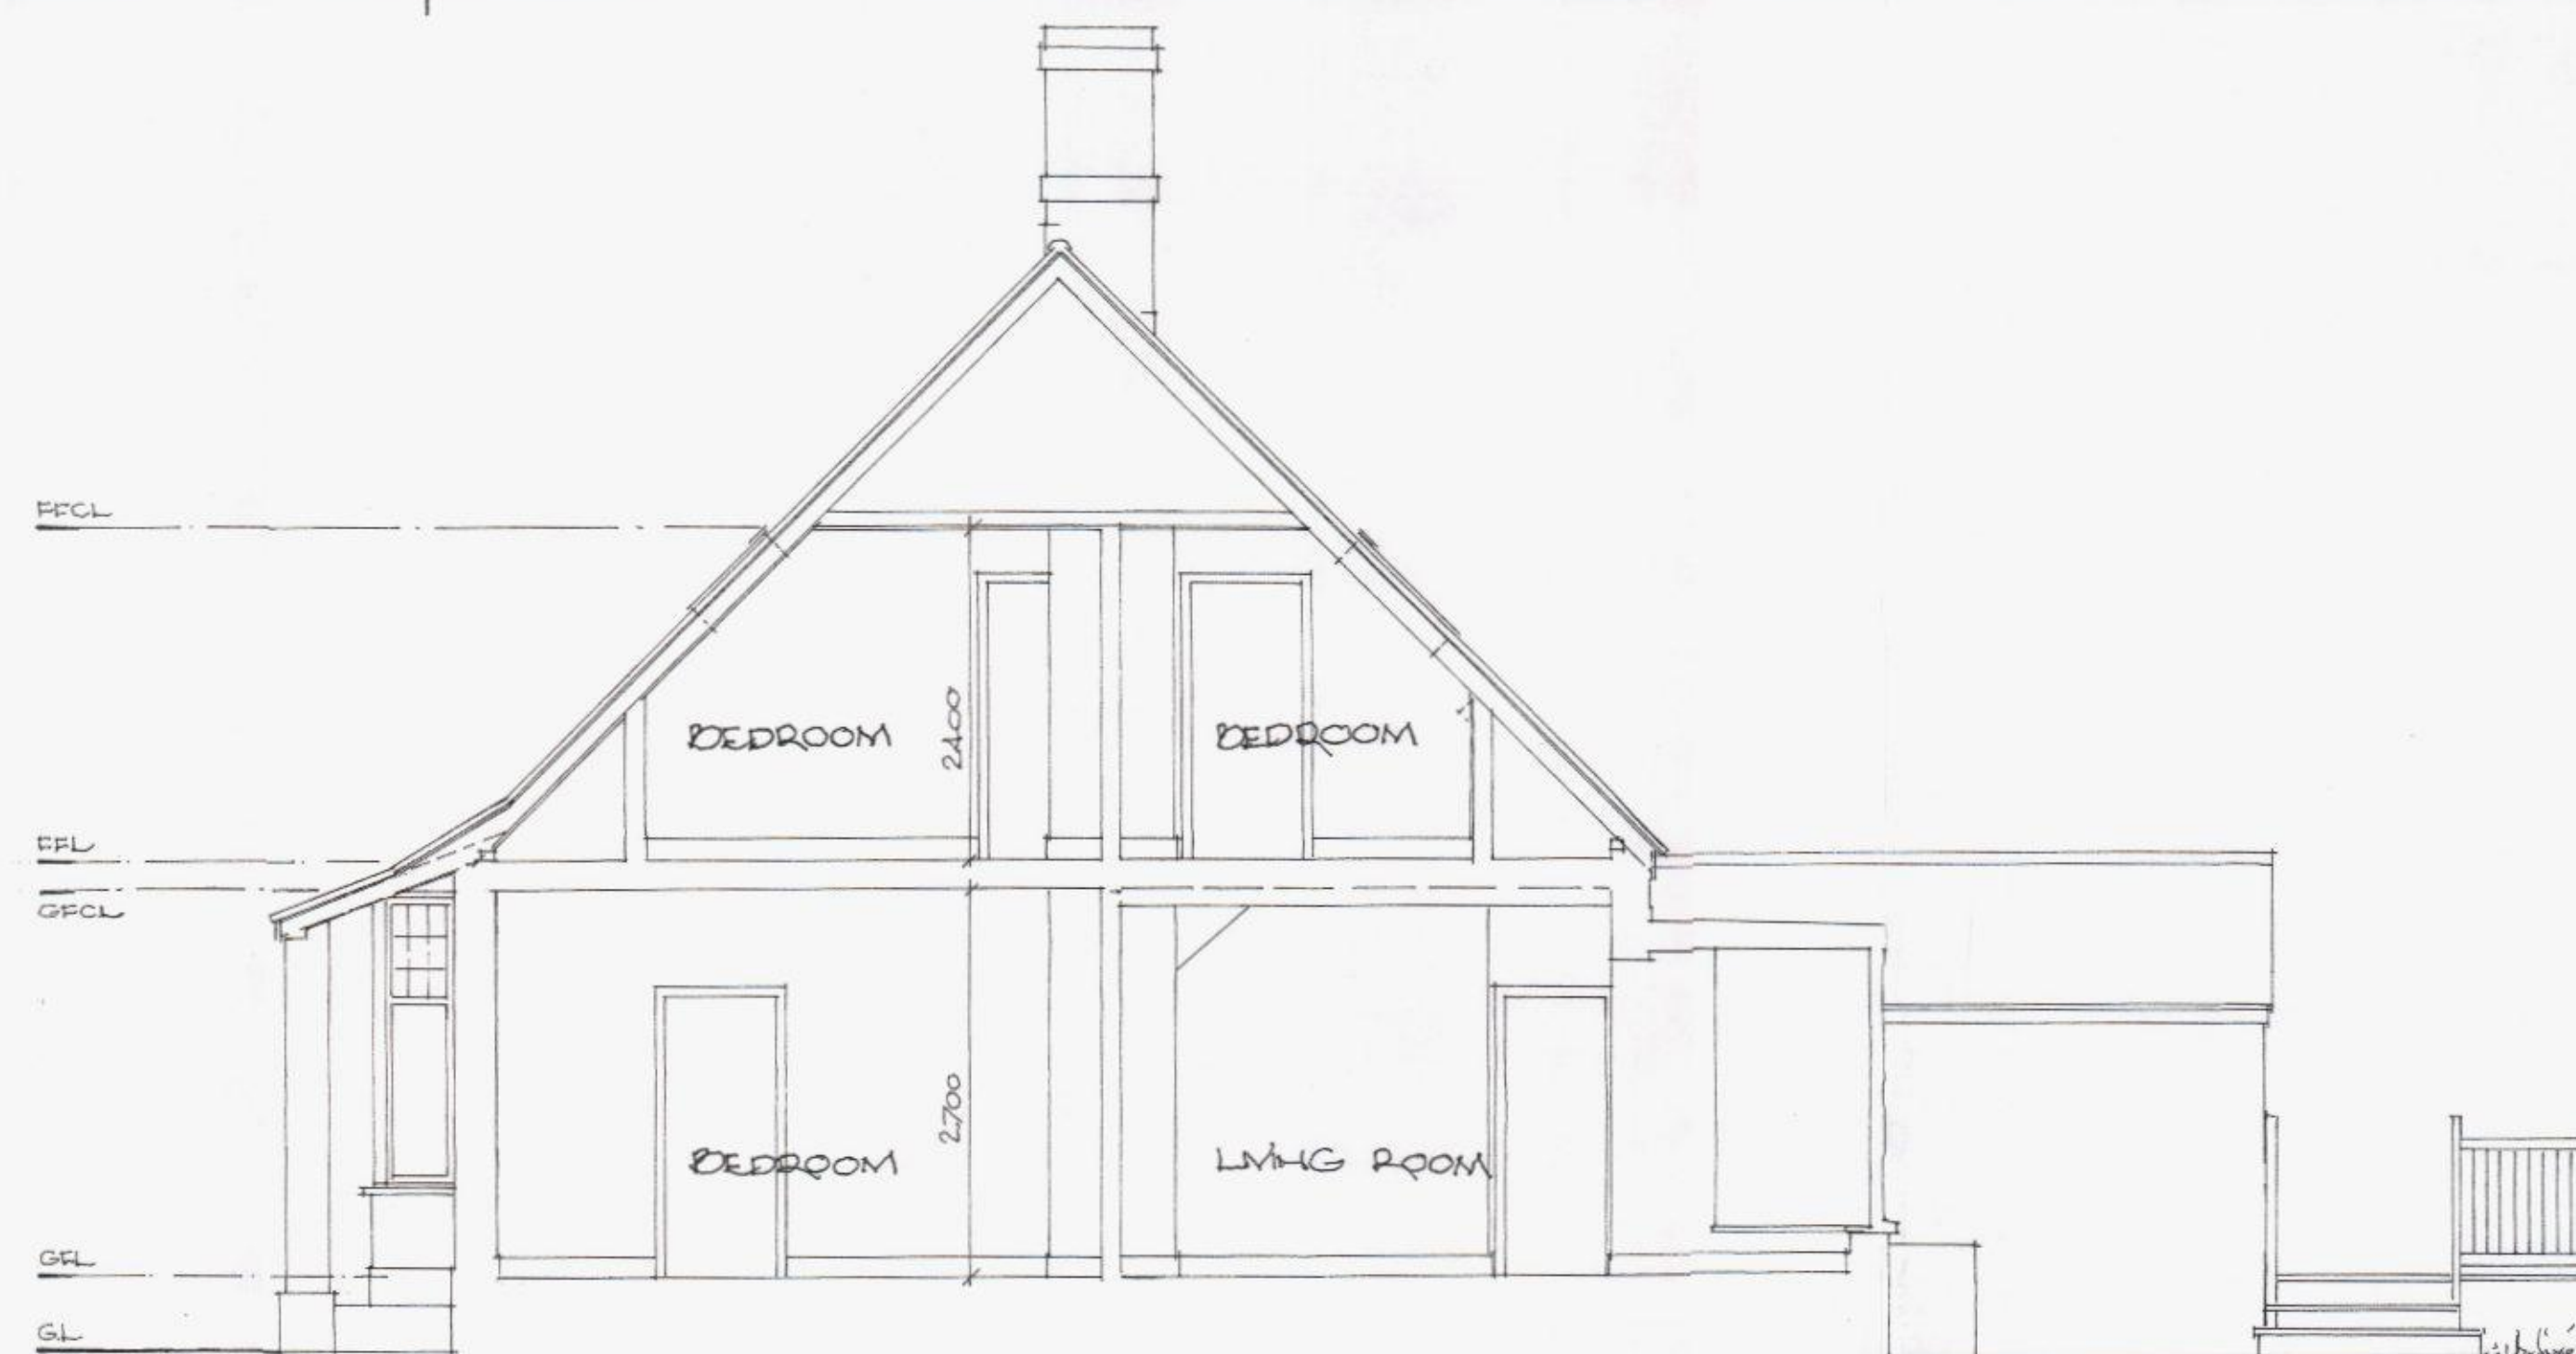

SECTION

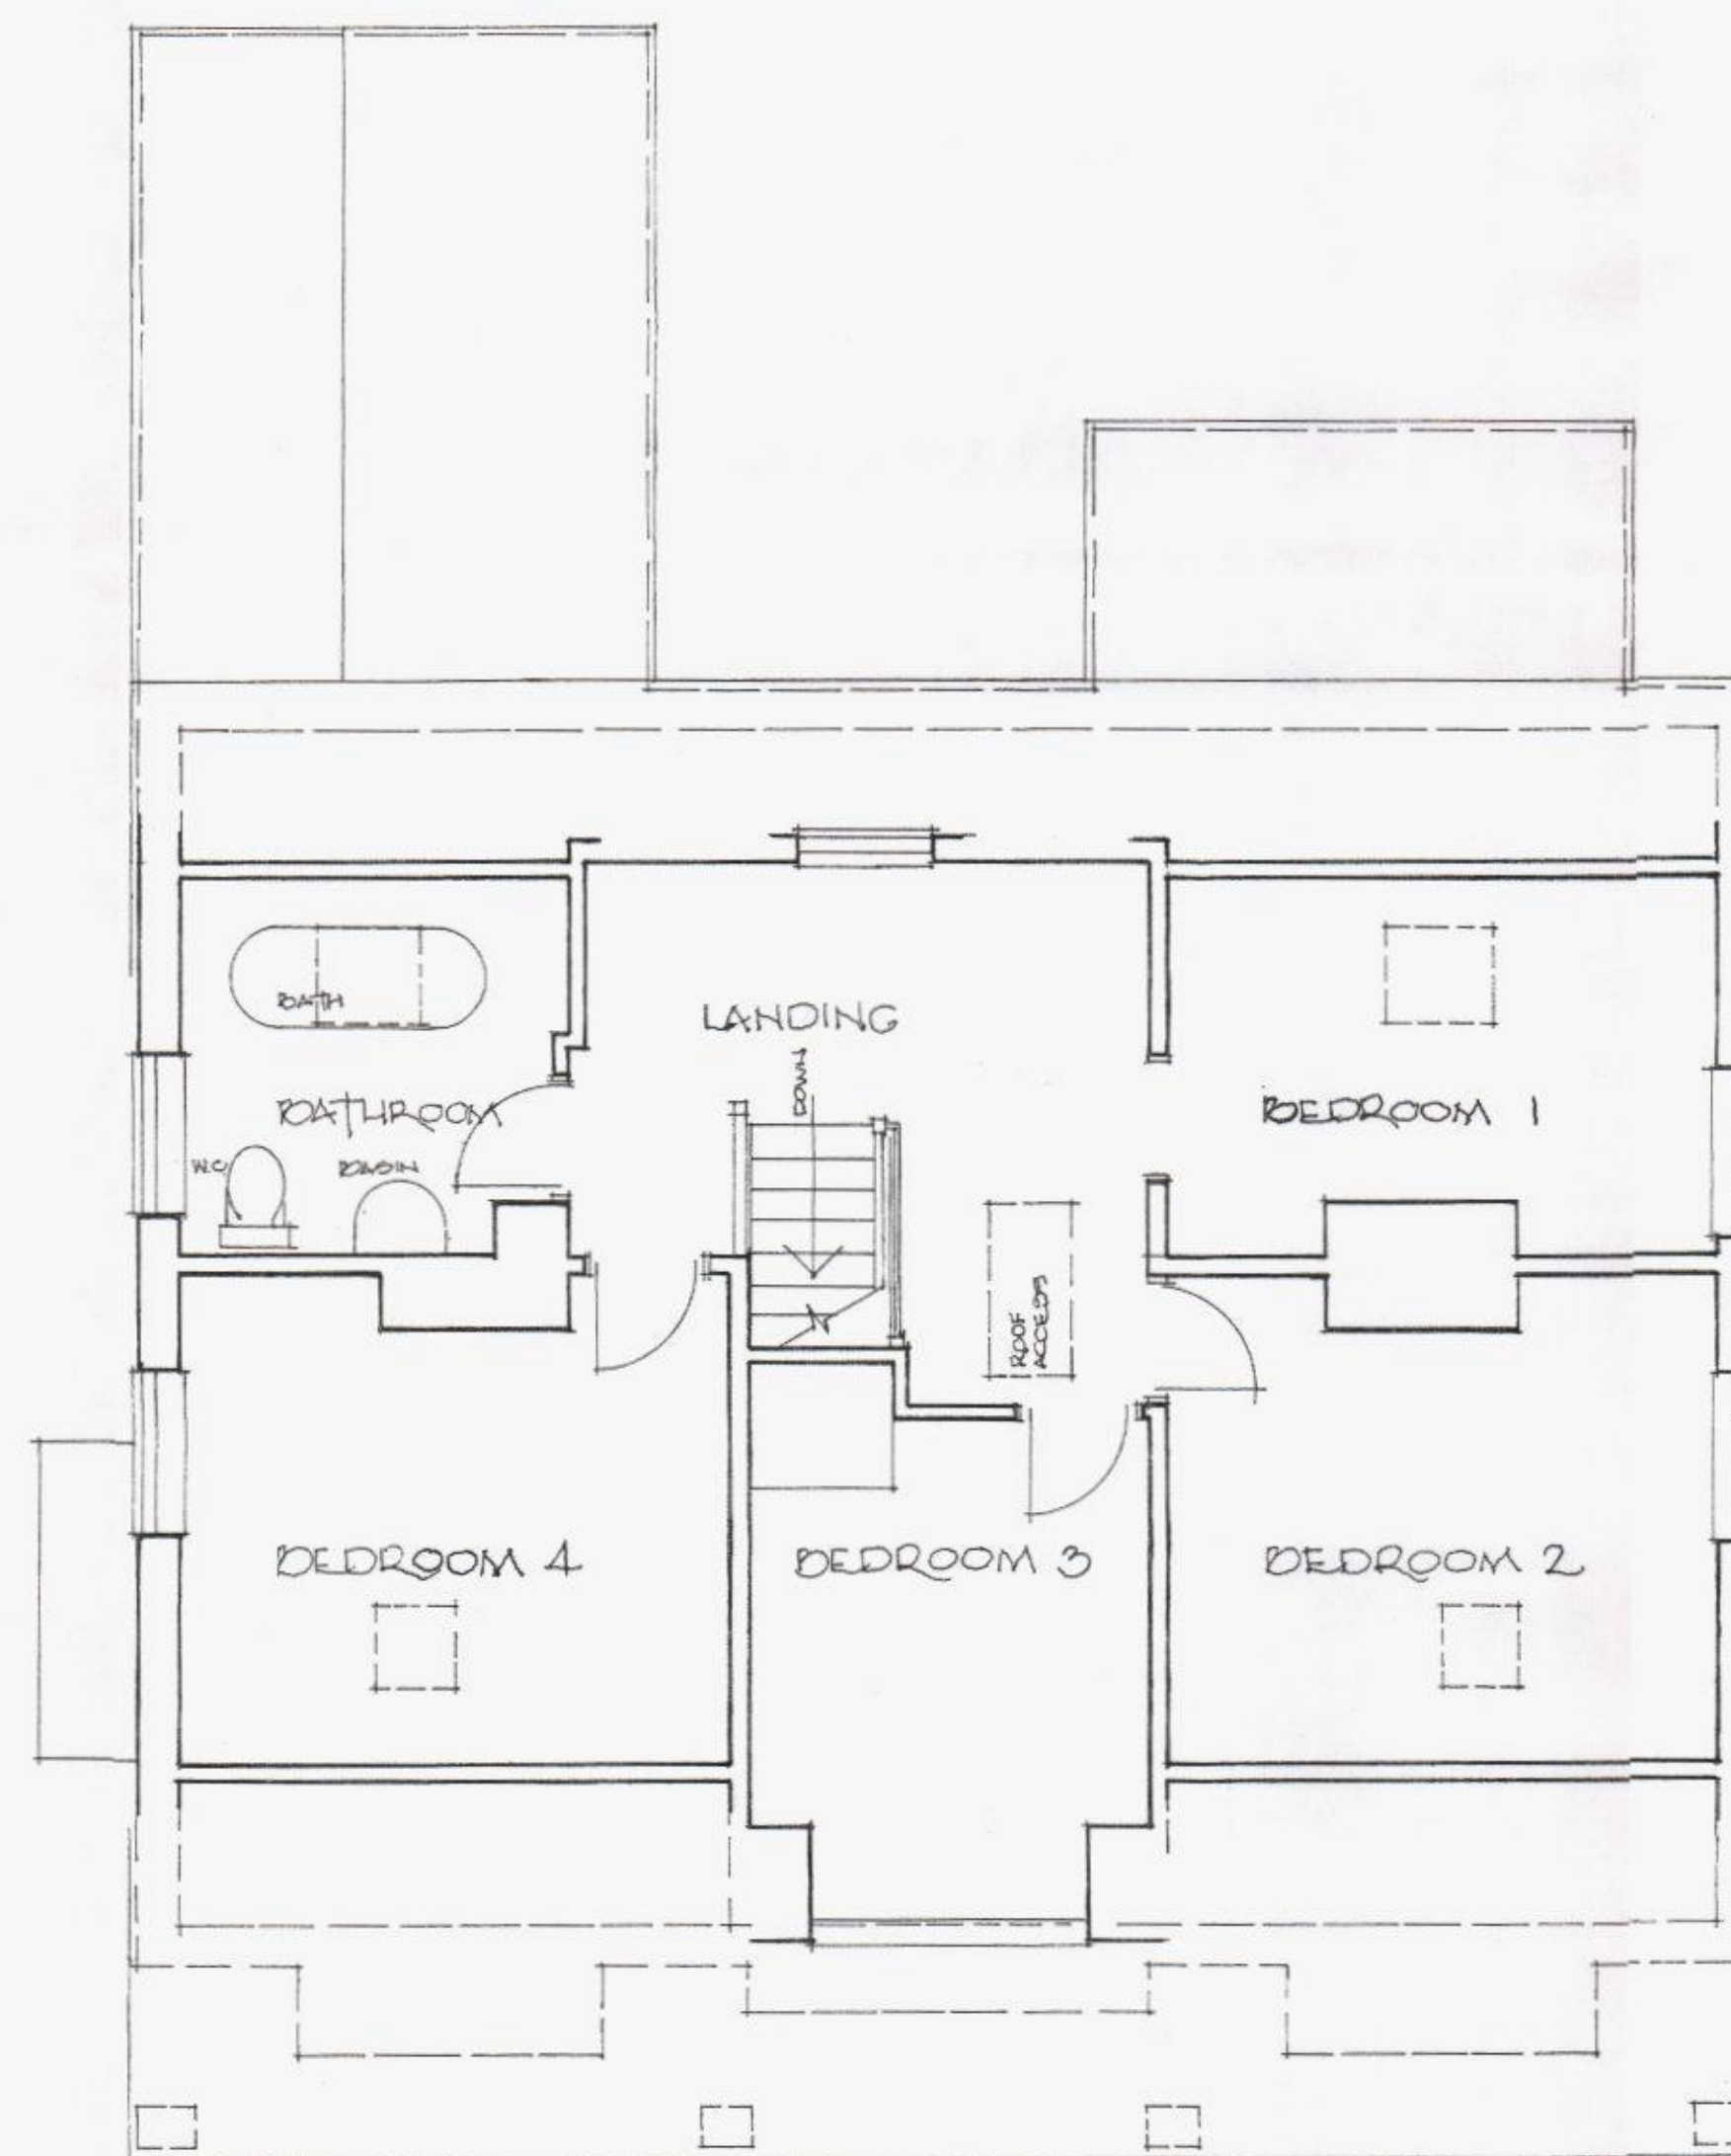

FIRST FLOOR

A	Date	Revisions

© copyright
 JOHN BURFORD
 24 Chichester Avenue Hayling Island Hampshire PO11 9EZ
 Telephone No. 023 9234 8934
 This drawing is Copyright and belongs to John Burford it must not be reproduced in any way without written prior consent



Client
 MR P & MRS S CLEMENTS

Job Title
 PROPOSED EXTENSION &
 ALTERATIONS TO
 25 CHICHESTER AVENUE
 HAYLING ISLAND HAMPSHIRE

Drawing Title
 GROUND & FIRST FLOOR
 PLANS
 TYPICAL SECTION
 ALL AS EXISTING
 OCTOBER 2013

Scale
 1:50

Date
 OCTOBER 2013

Drawn by

Dwg. No.
 13:01/01

Rev.