




Proposed Internal and New Rear
External Doors for Listed Building

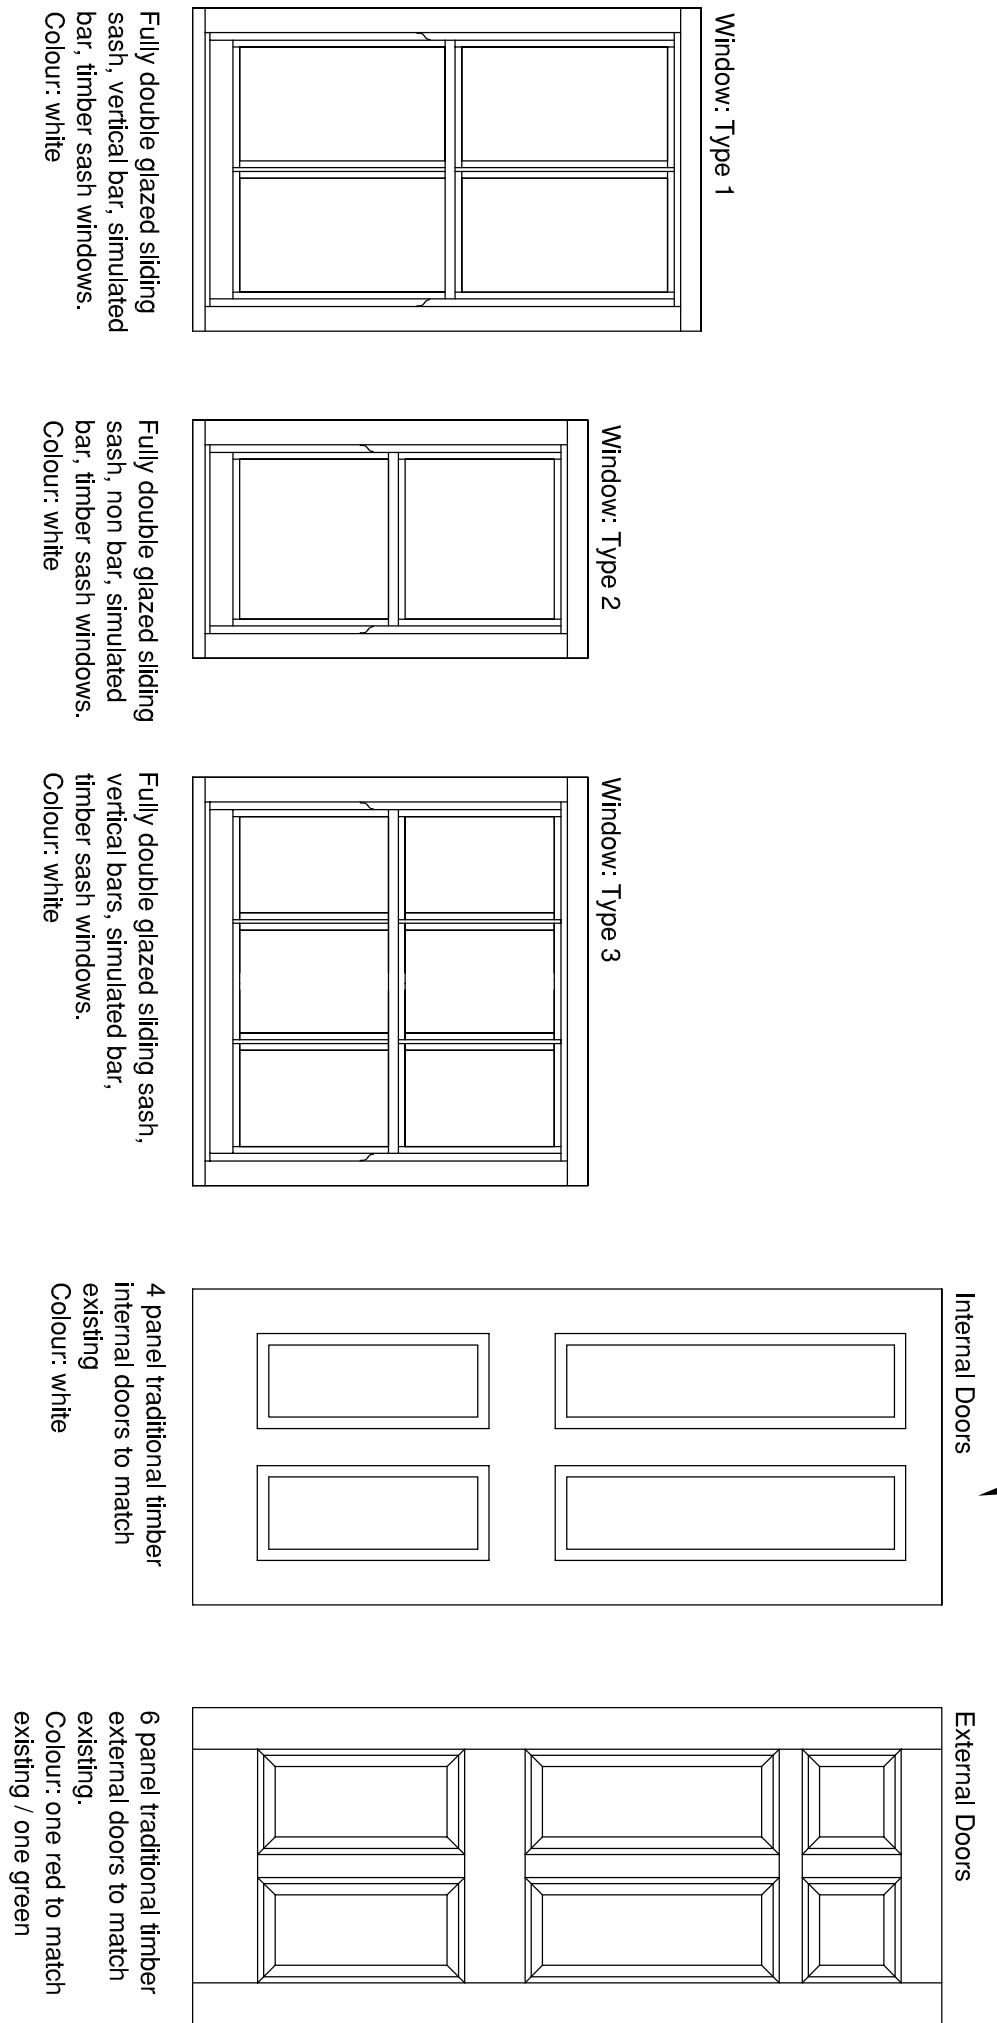


Proposed New Build and Extension to Listed Building Details

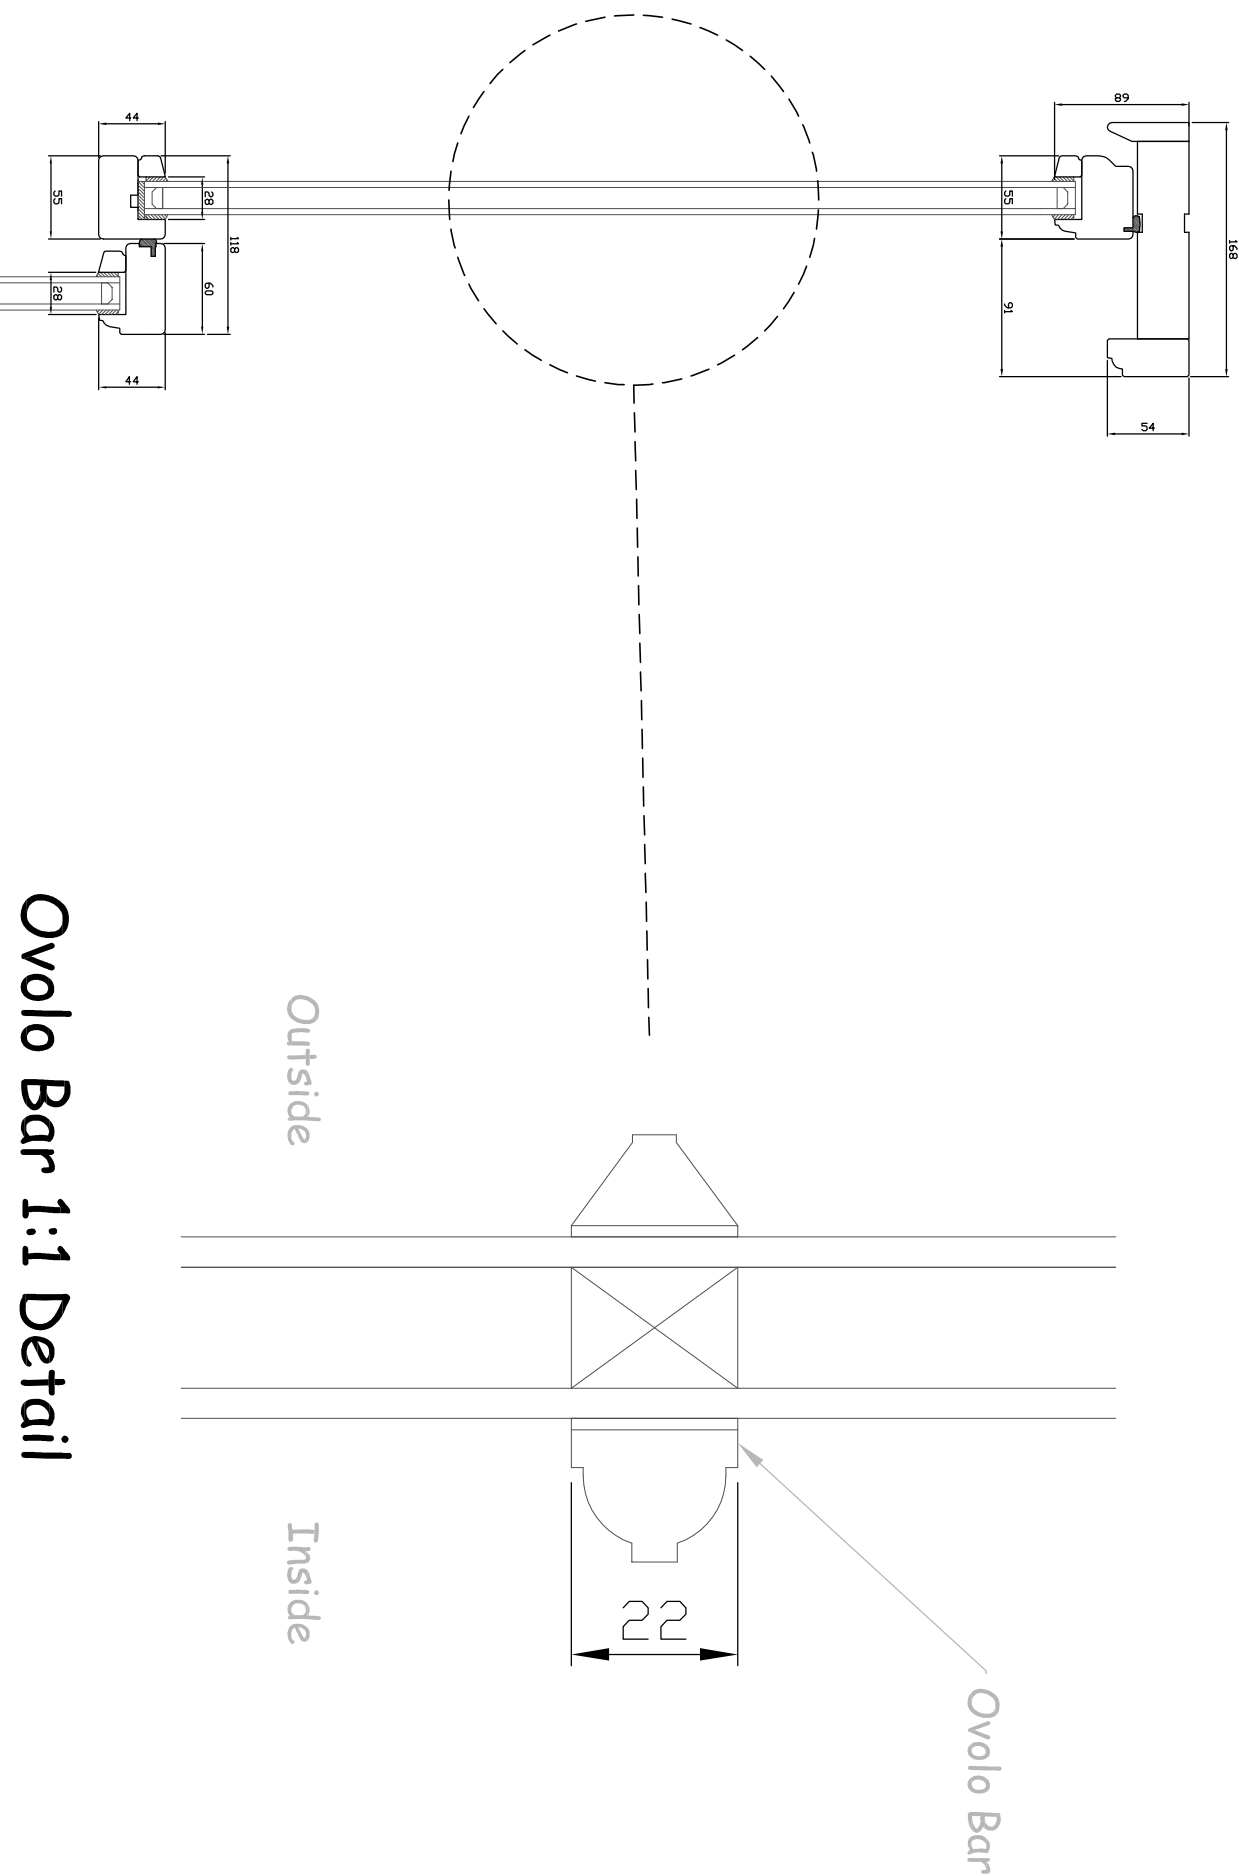

Proposed New Build and
Extension Skirting's / Architraves
Details 1:5

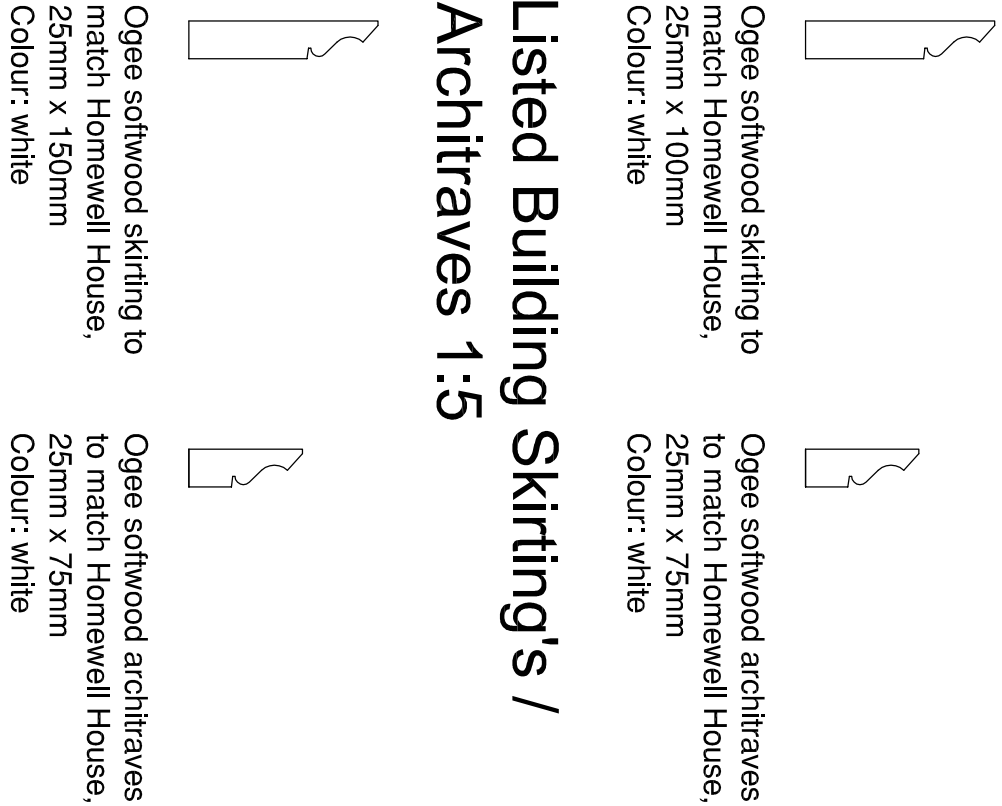

Listed Building Skirting's /
Architraves 1:5

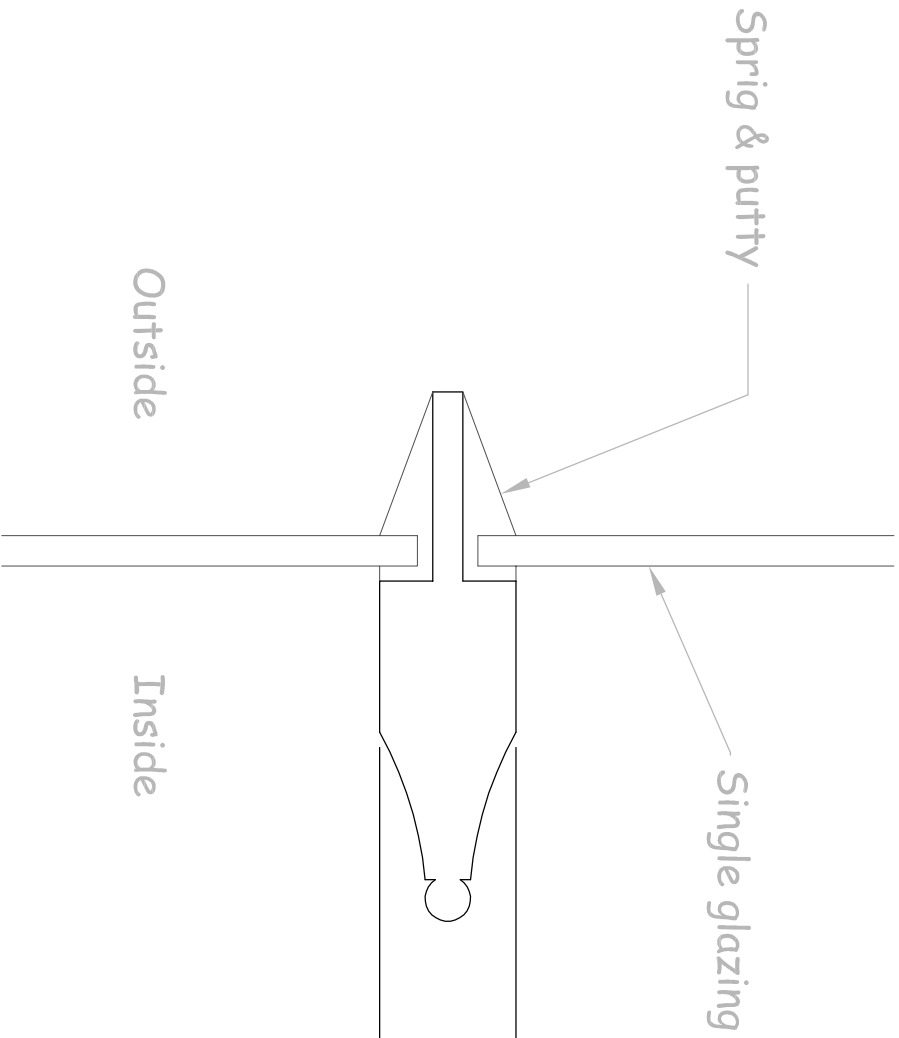

Cavetto & Bead 1:1 Detail

Listed Building Vertical Glazing Bars

Listed Building Window Details

Rainwater Goods:
Cast iron to match existing
Colour: Black

Proposed New Build and Extension to Listed Building Window Details 1:5

notes			
this drawing is the copyright of the pdp architecture llp and must not be reproduced in whole or part or used for the execution of works without their permission. all dimensions to be checked on site prior to commencement of construction works and the architect notified of any discrepancy. figured dimensions are to be used in preference to scaled dimensions. no deviation from this drawing will be permitted without prior consent of the architect. all drawings are prepared subject to a full measured and structural survey of the buildings and site. all structural work is subject to the appointment of a structural engineer to confirm and agree the structural proposals. os promap licence no. 100009449.			
health & safety: exceptional risks involving specific methods of construction or exceptional maintenance issues:			
revision notes		date	drawn/checked
Scale within 50 mm @ a1 - 25 mm @ a3			
client			
pdp architecture llp			
Walthams Ltd			
BUILDING CONTRACTORS & DEVELOPERS			
PLANNING			
project			
Proposed Development			
Homewell House			
Havant			
detail			
Joinery			
Details			
drawn	HM	checked	MBW
date	Mar '12	status	PLANNING
a1 scale	a3 scale	27940-PD115	rev
1:20			