
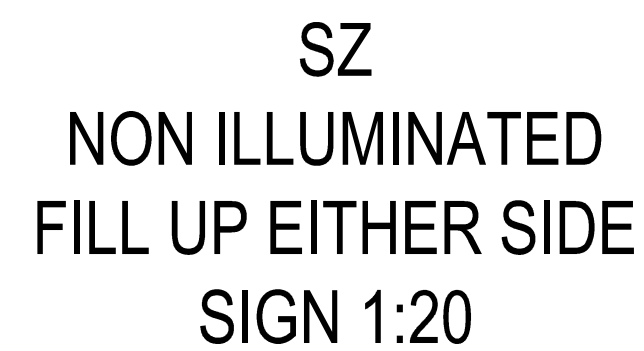
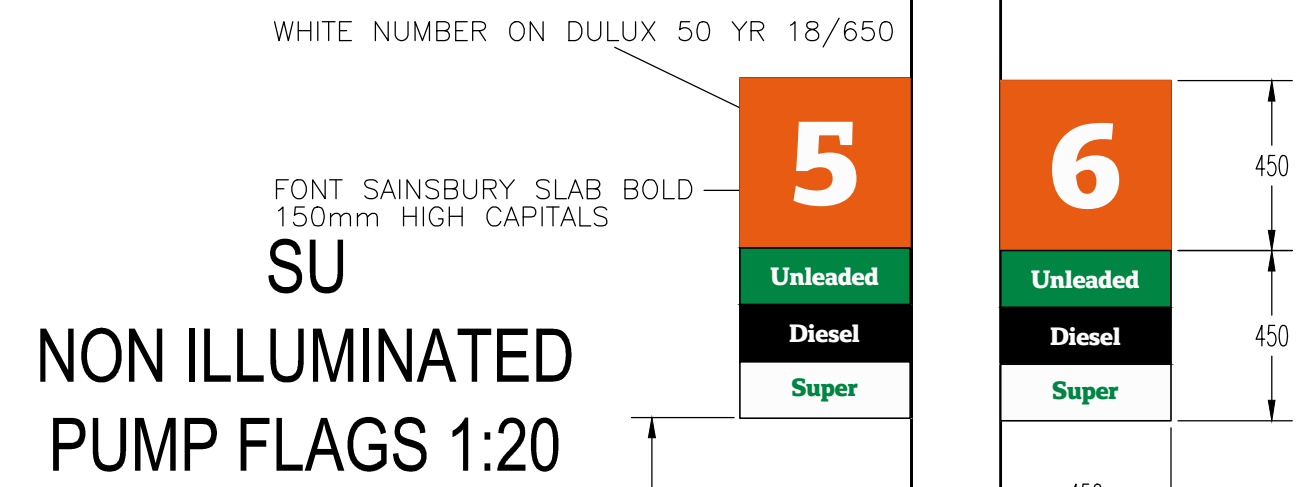
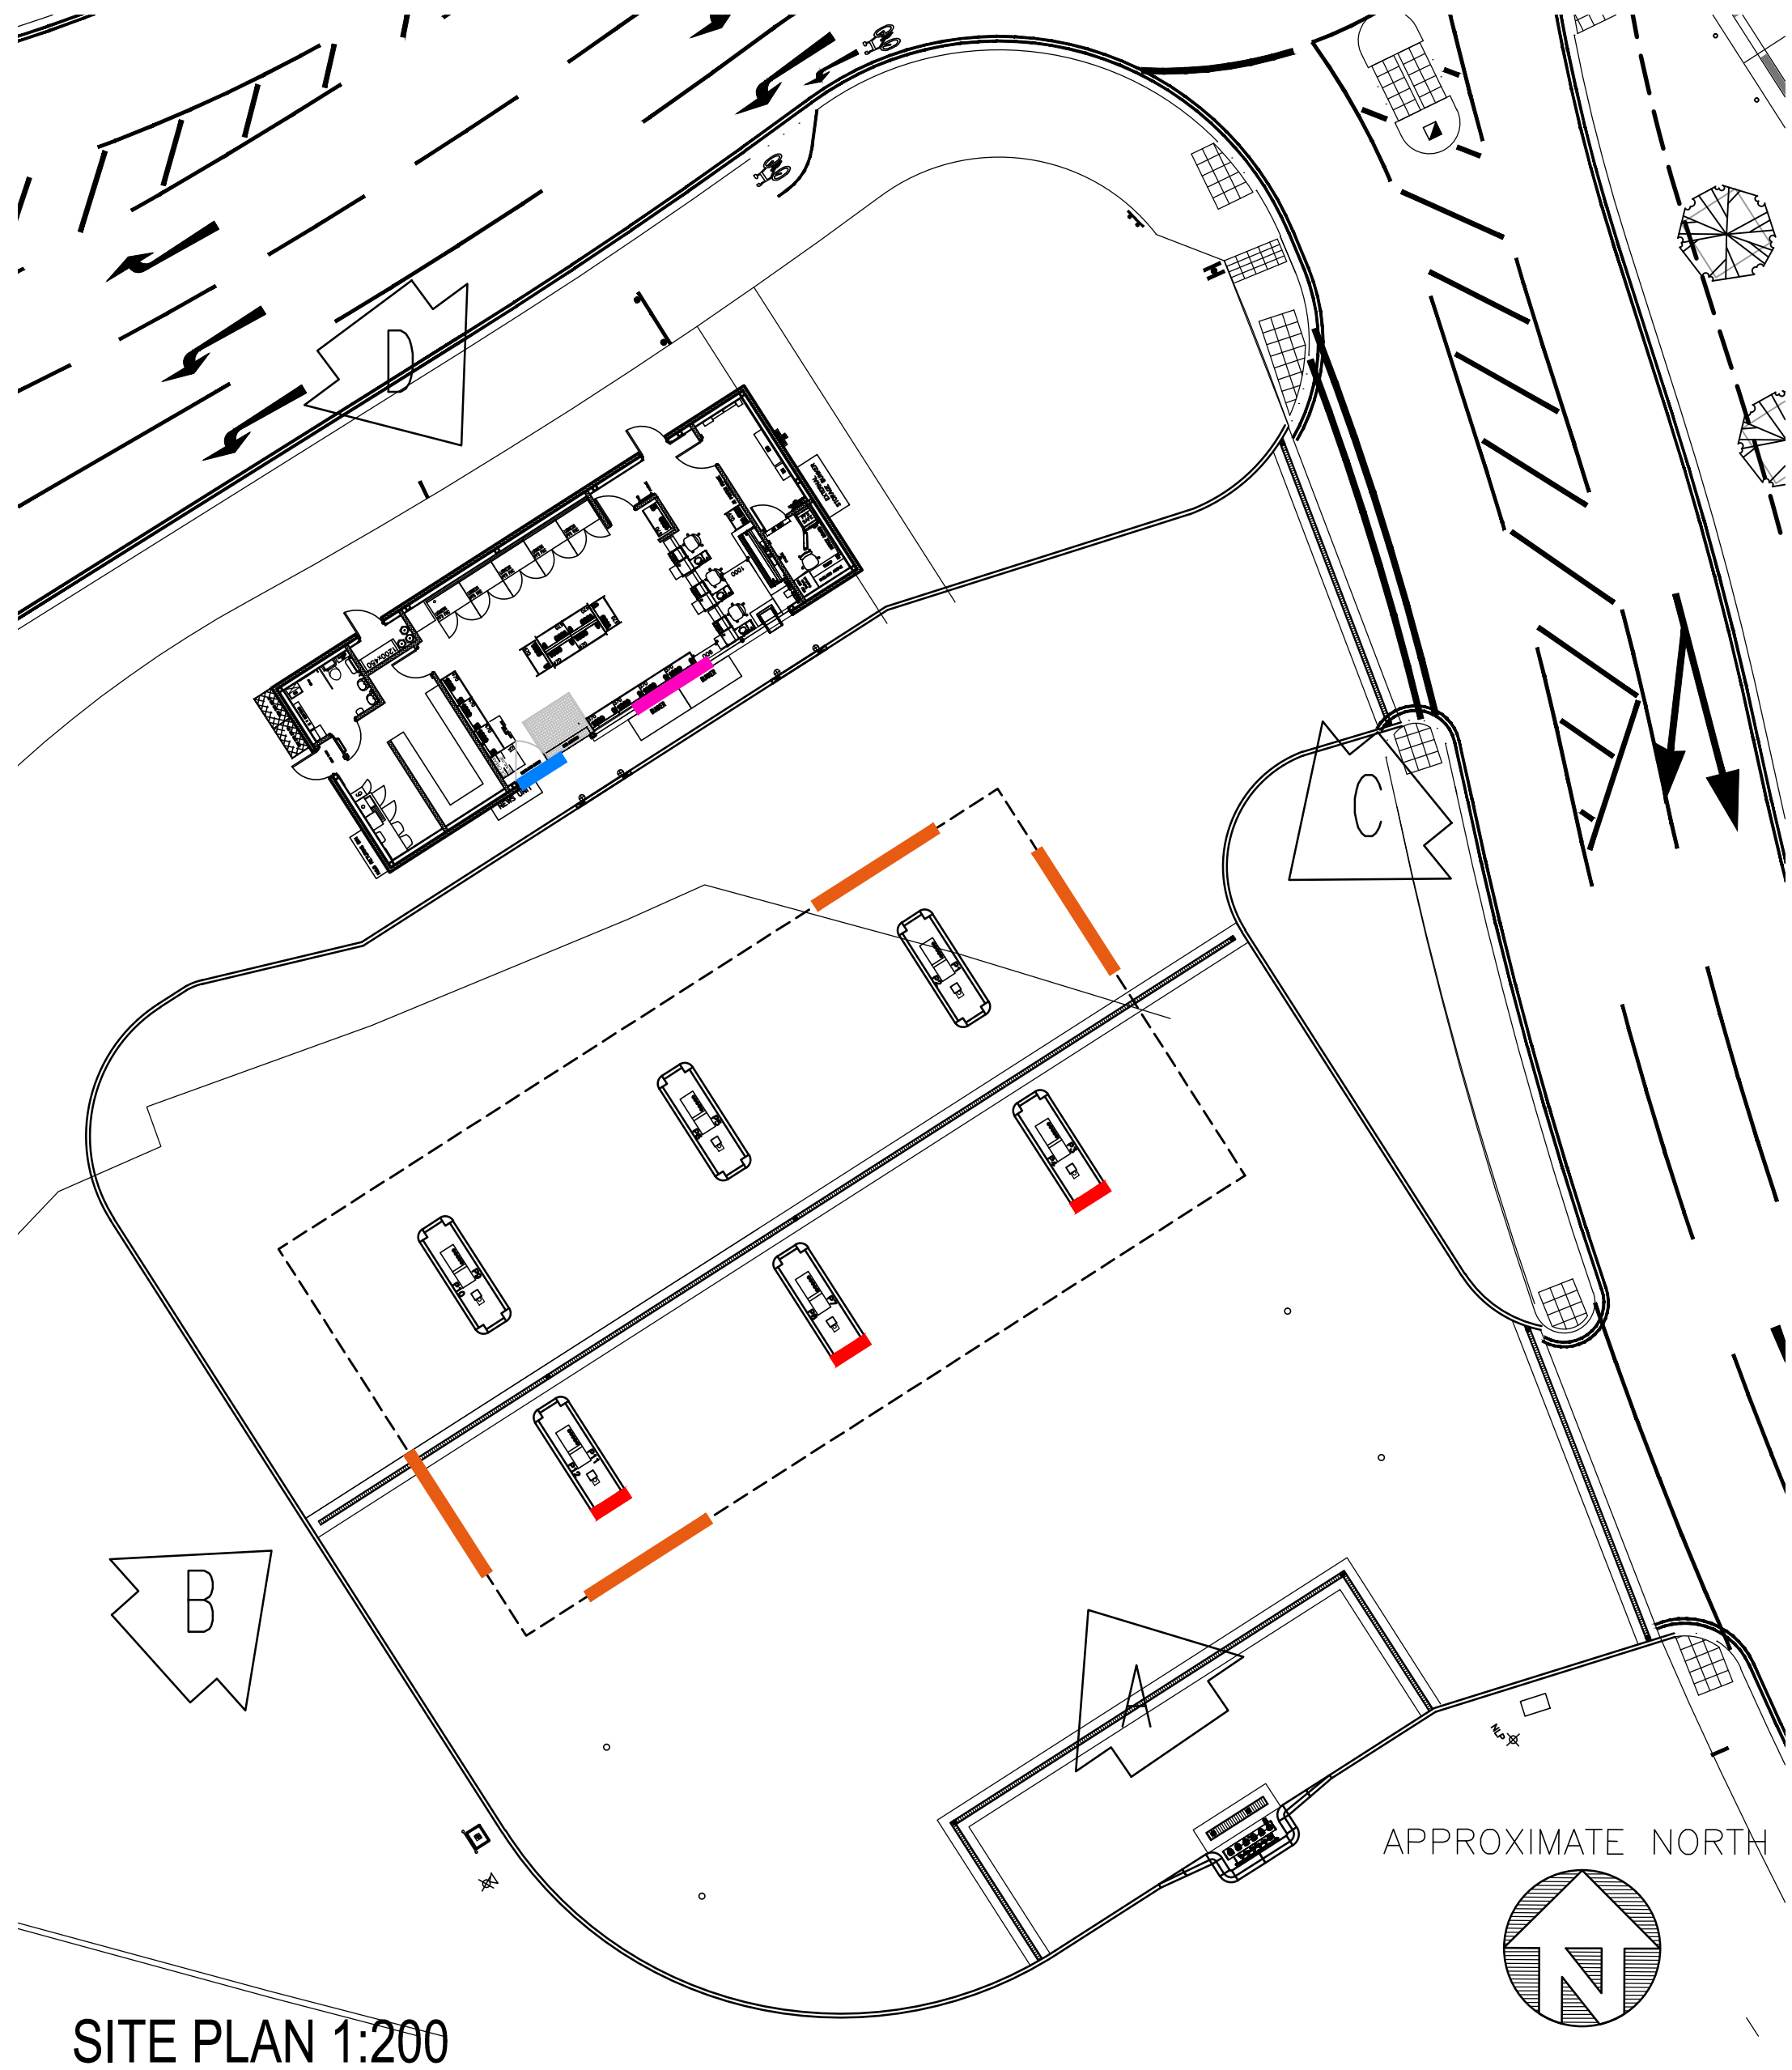
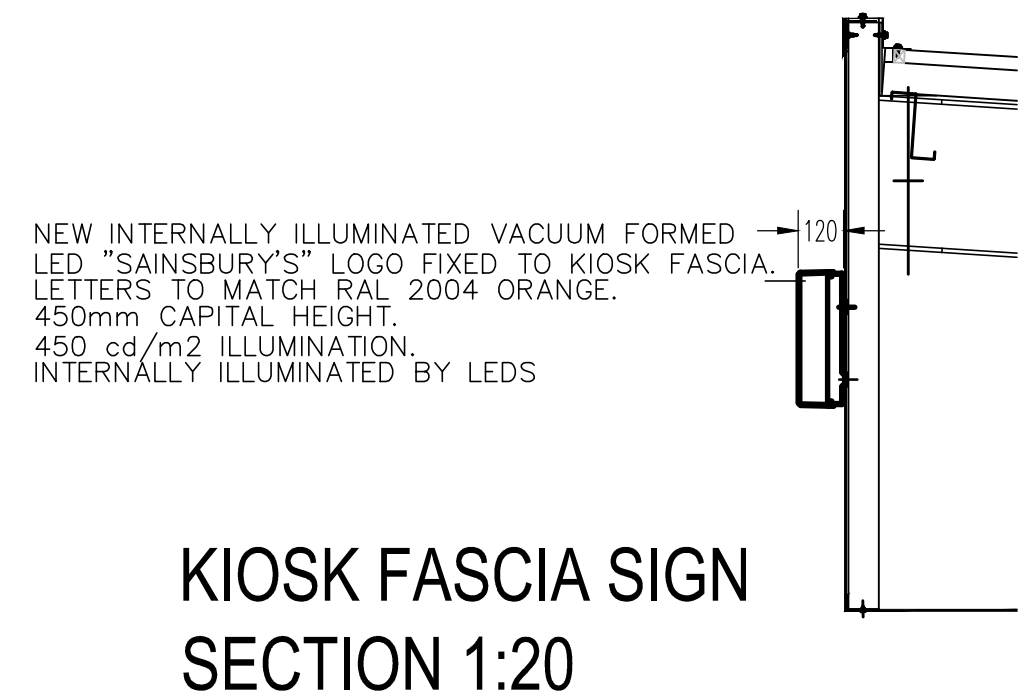
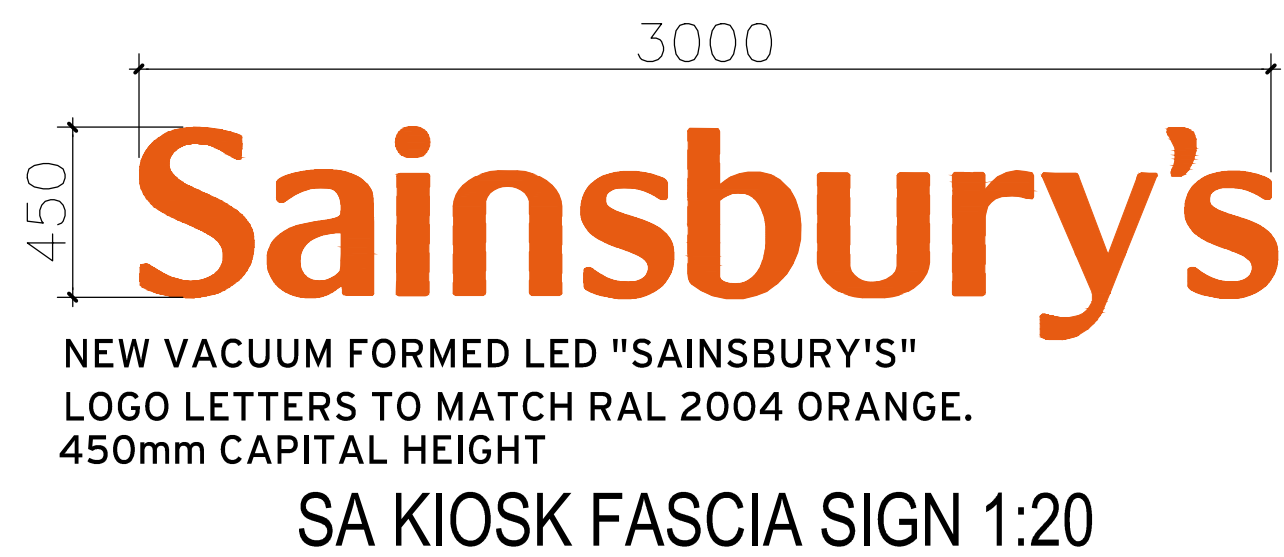
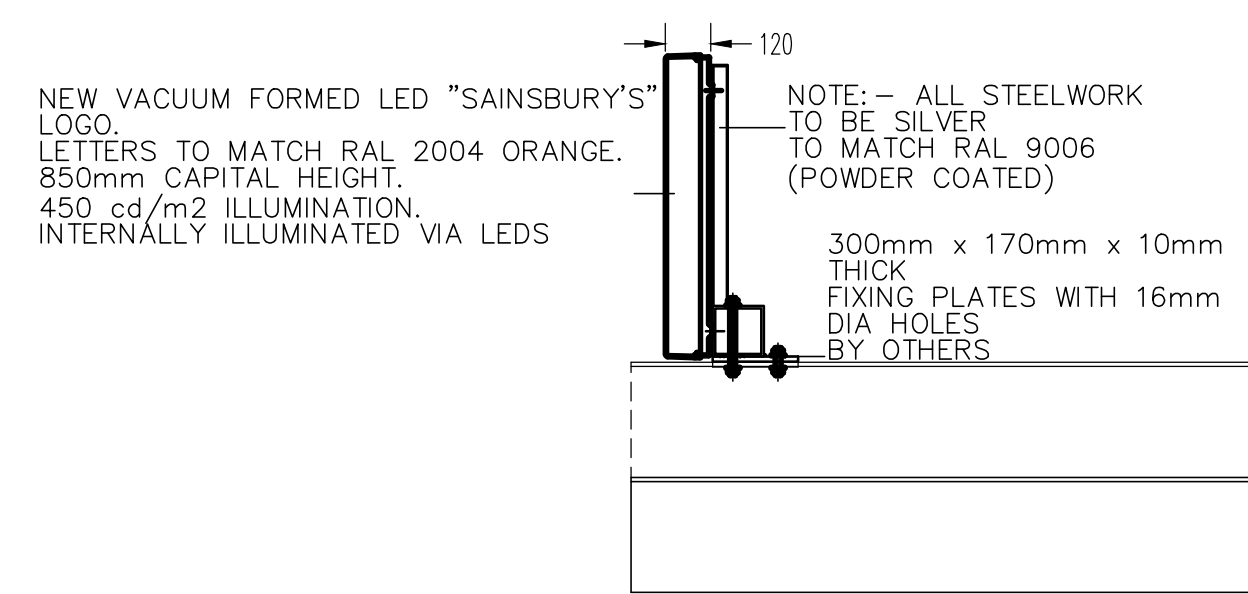
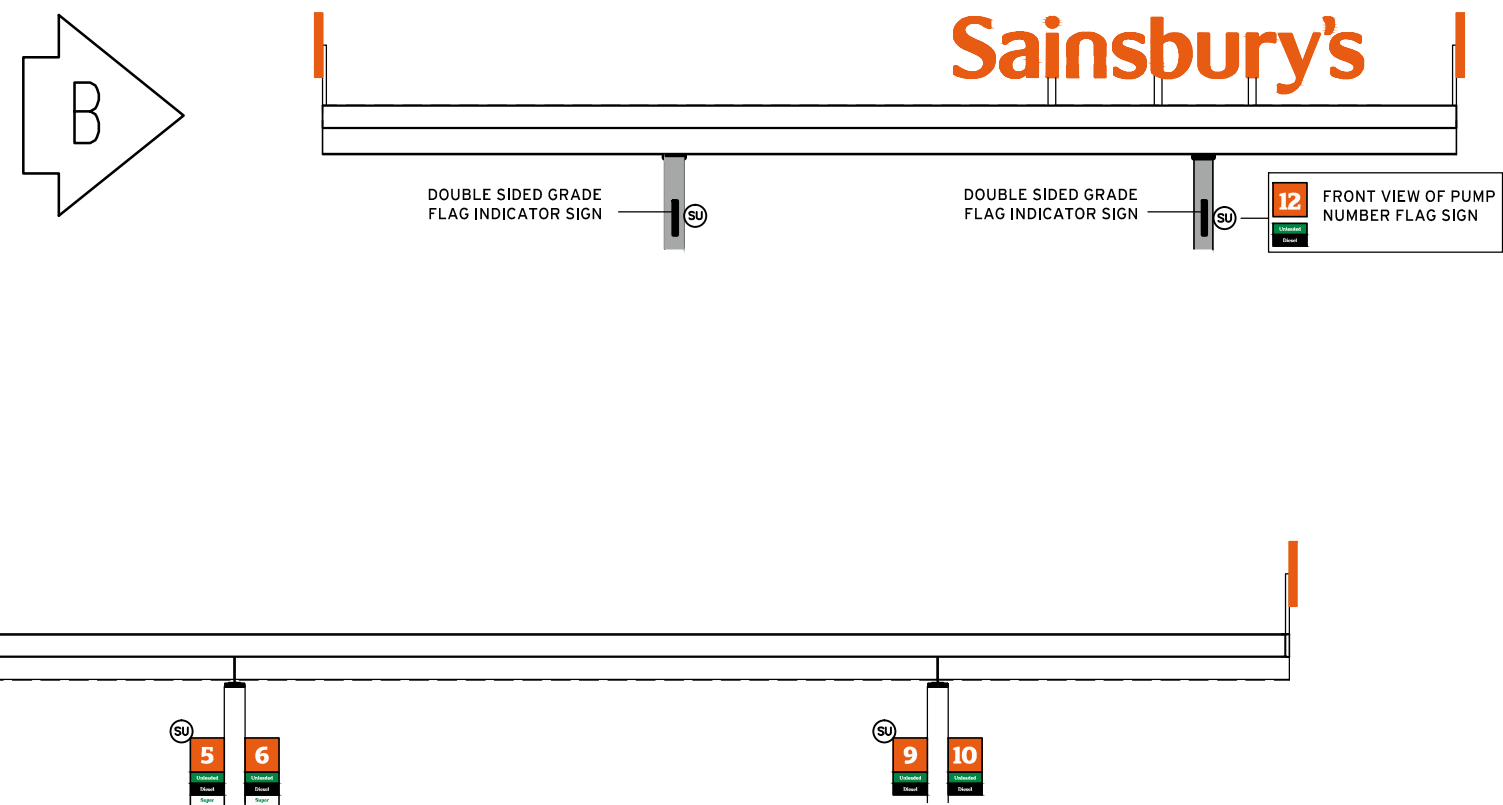


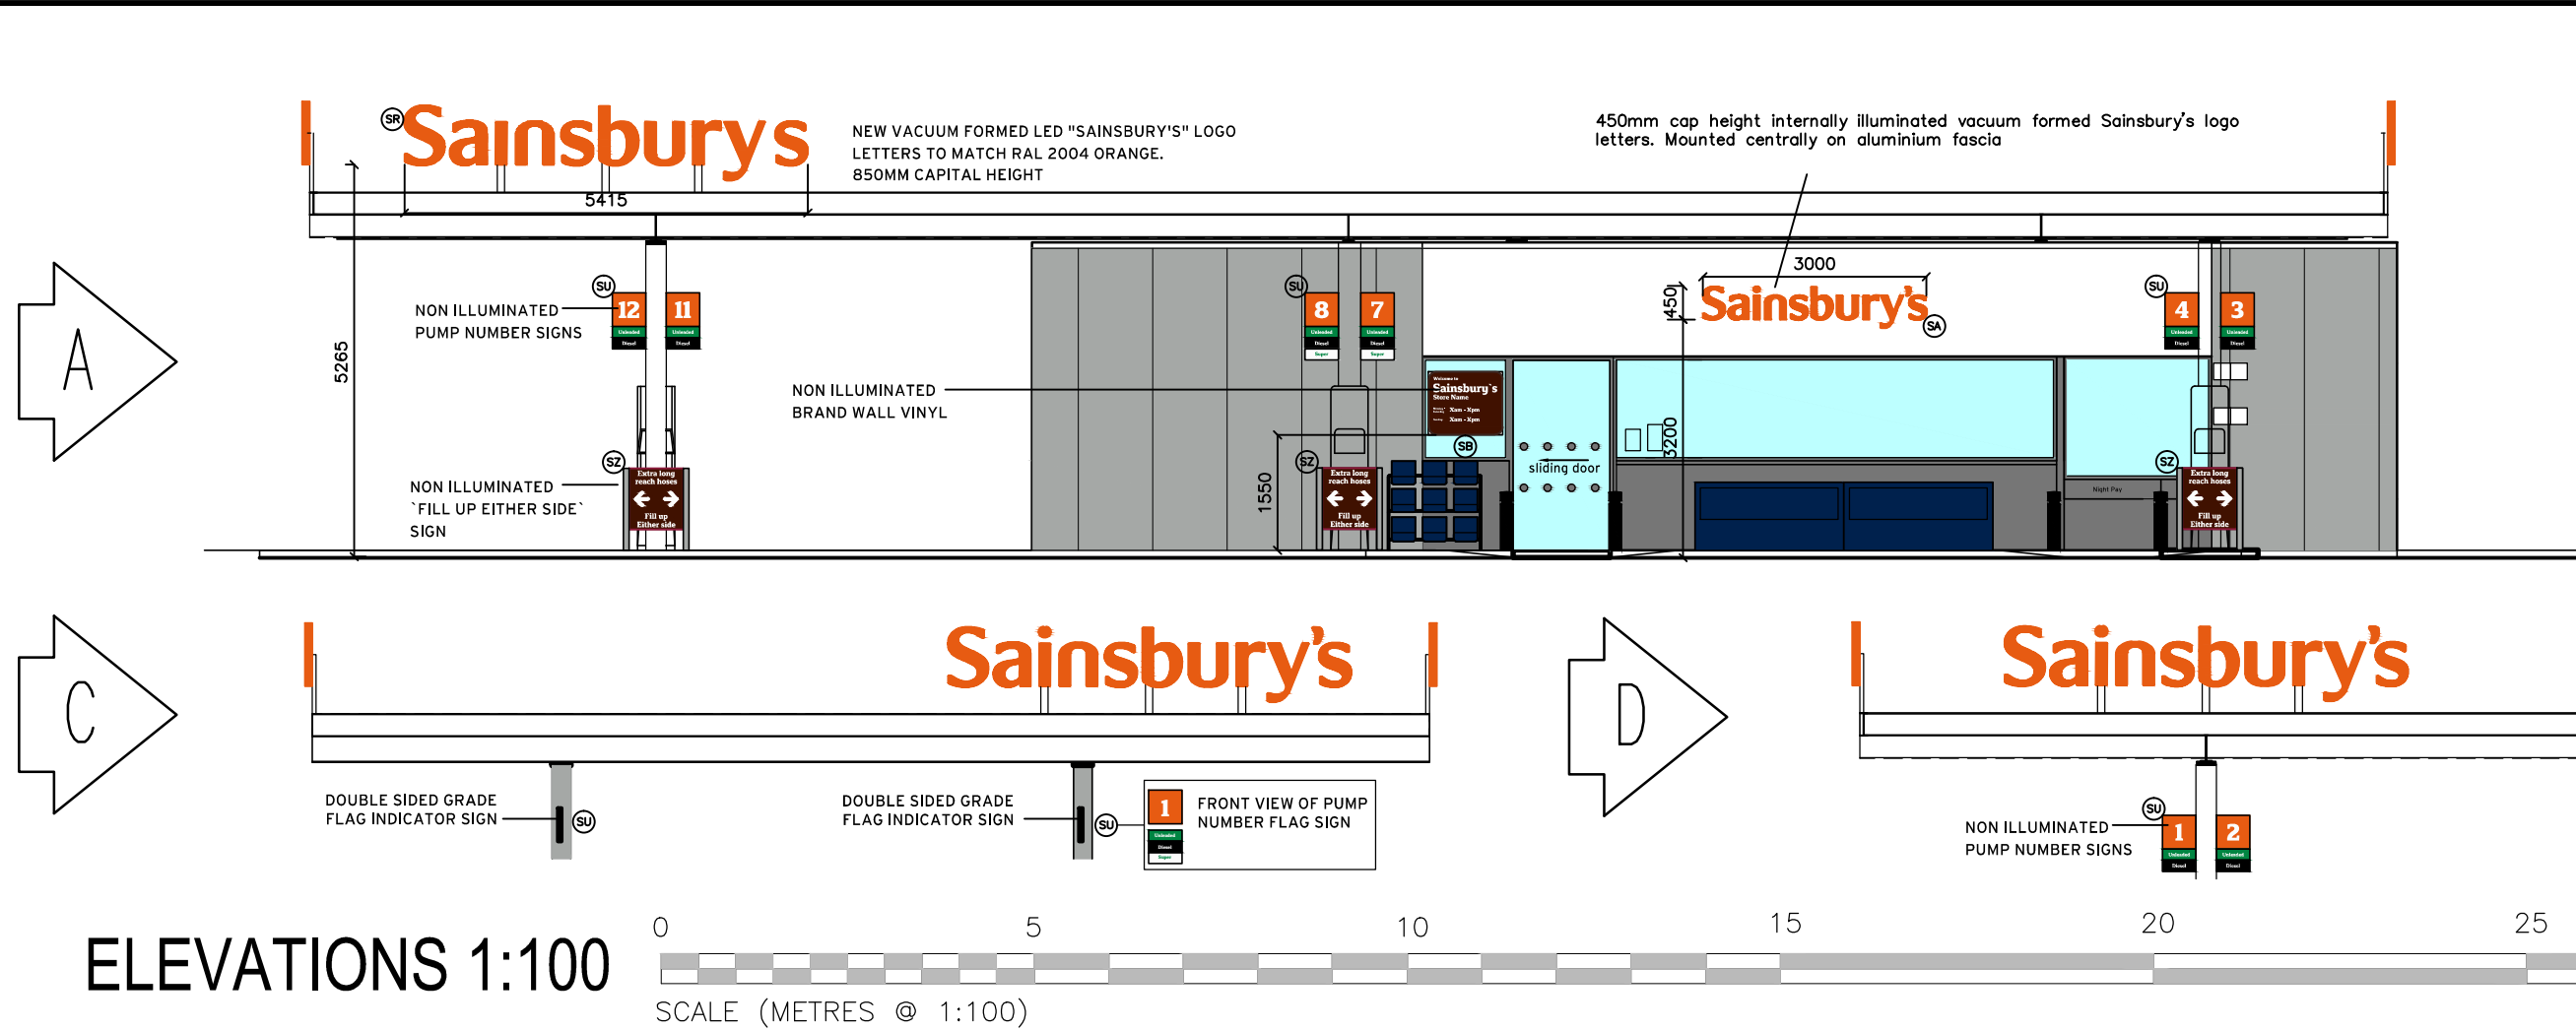

- Notes
- Do not scale from this drawing.
 - All dimensions and levels are to be checked and confirmed on site.
 - Any discrepancies must be reported to the C.A. immediately.
 - This drawing is to be read in conjunction with the engineers and all specialist documents and drawings.
 - This drawing © Martindales Architects Limited. All rights reserved.

REVISION NOTES

Sainsbury's

PROPOSED

SCALE [A1] DRAWN DATE CHECKED
AS SHOWN AW 29/04/14 MDW

DRAWING

ADVERTS APPLICATION
DRAWING

PROJECT
SAINSBURYS PFS
WATERLOOVILLE

martindales

1a oakington business park
oakington
cambridge
cb24 3dq
tel: (01223) 202040
fax: (01223) 202041
web: www.martindales.biz

DRAWING NUMBER 2587/200 REV-