
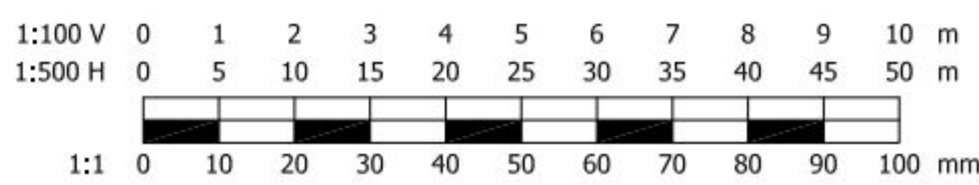
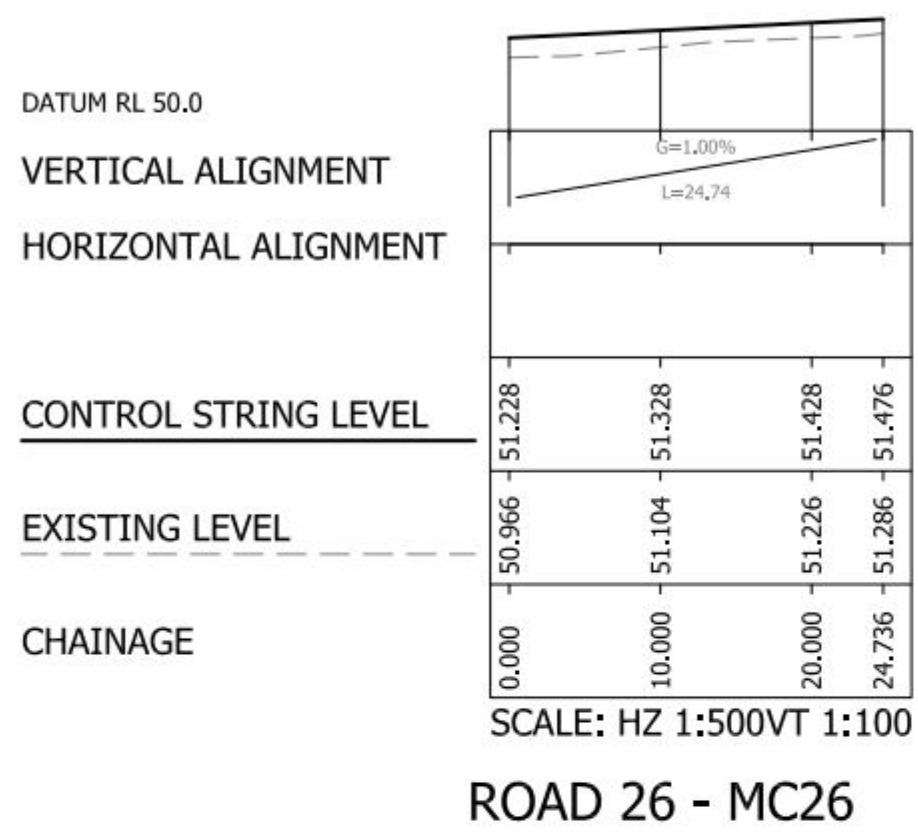
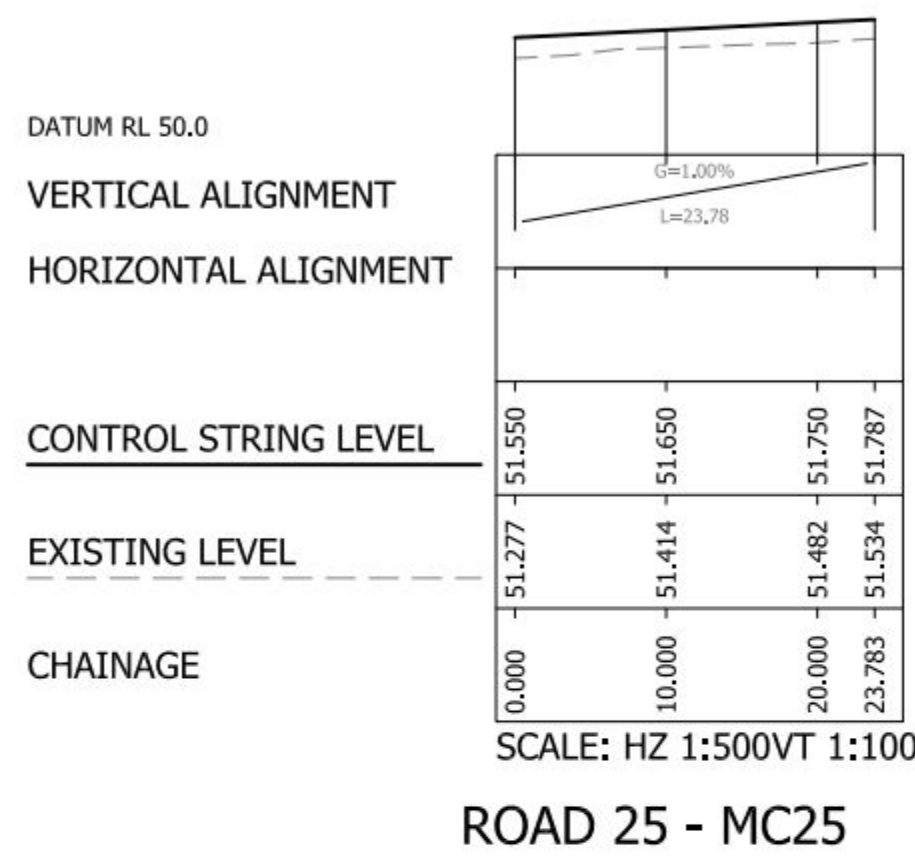
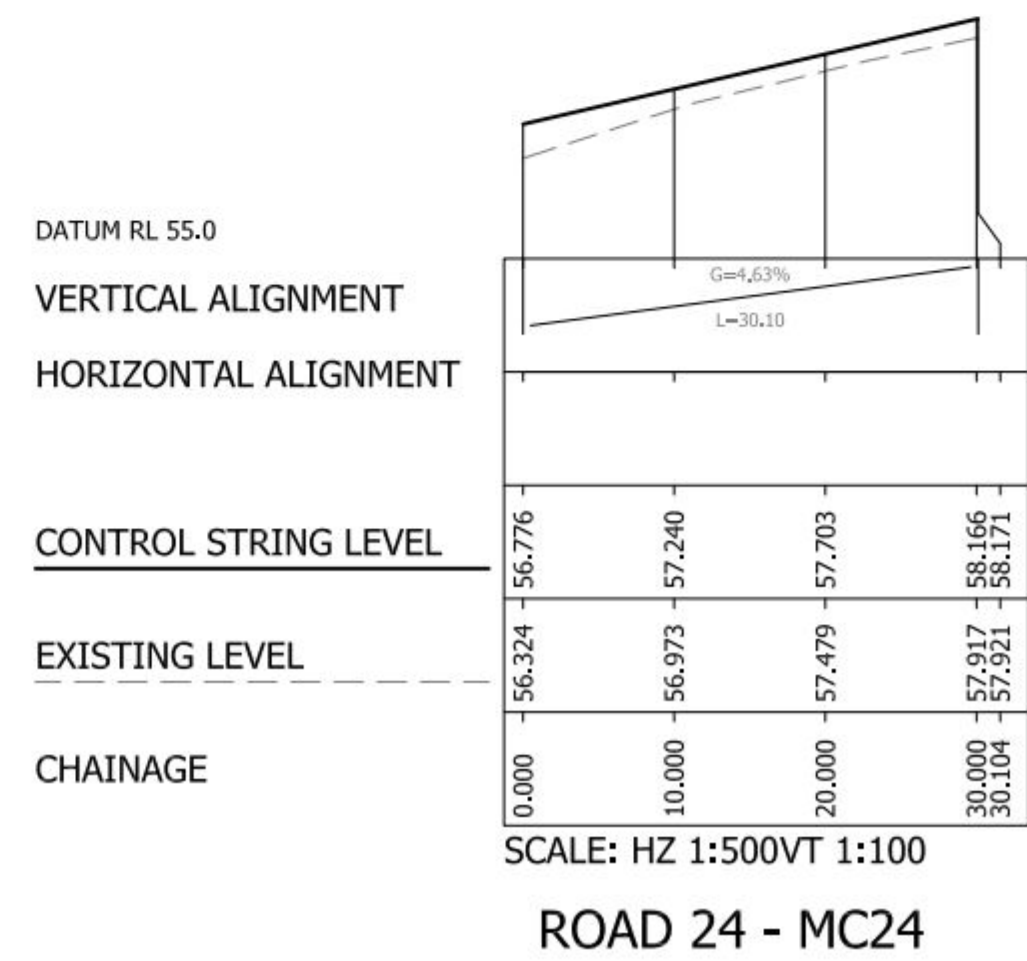
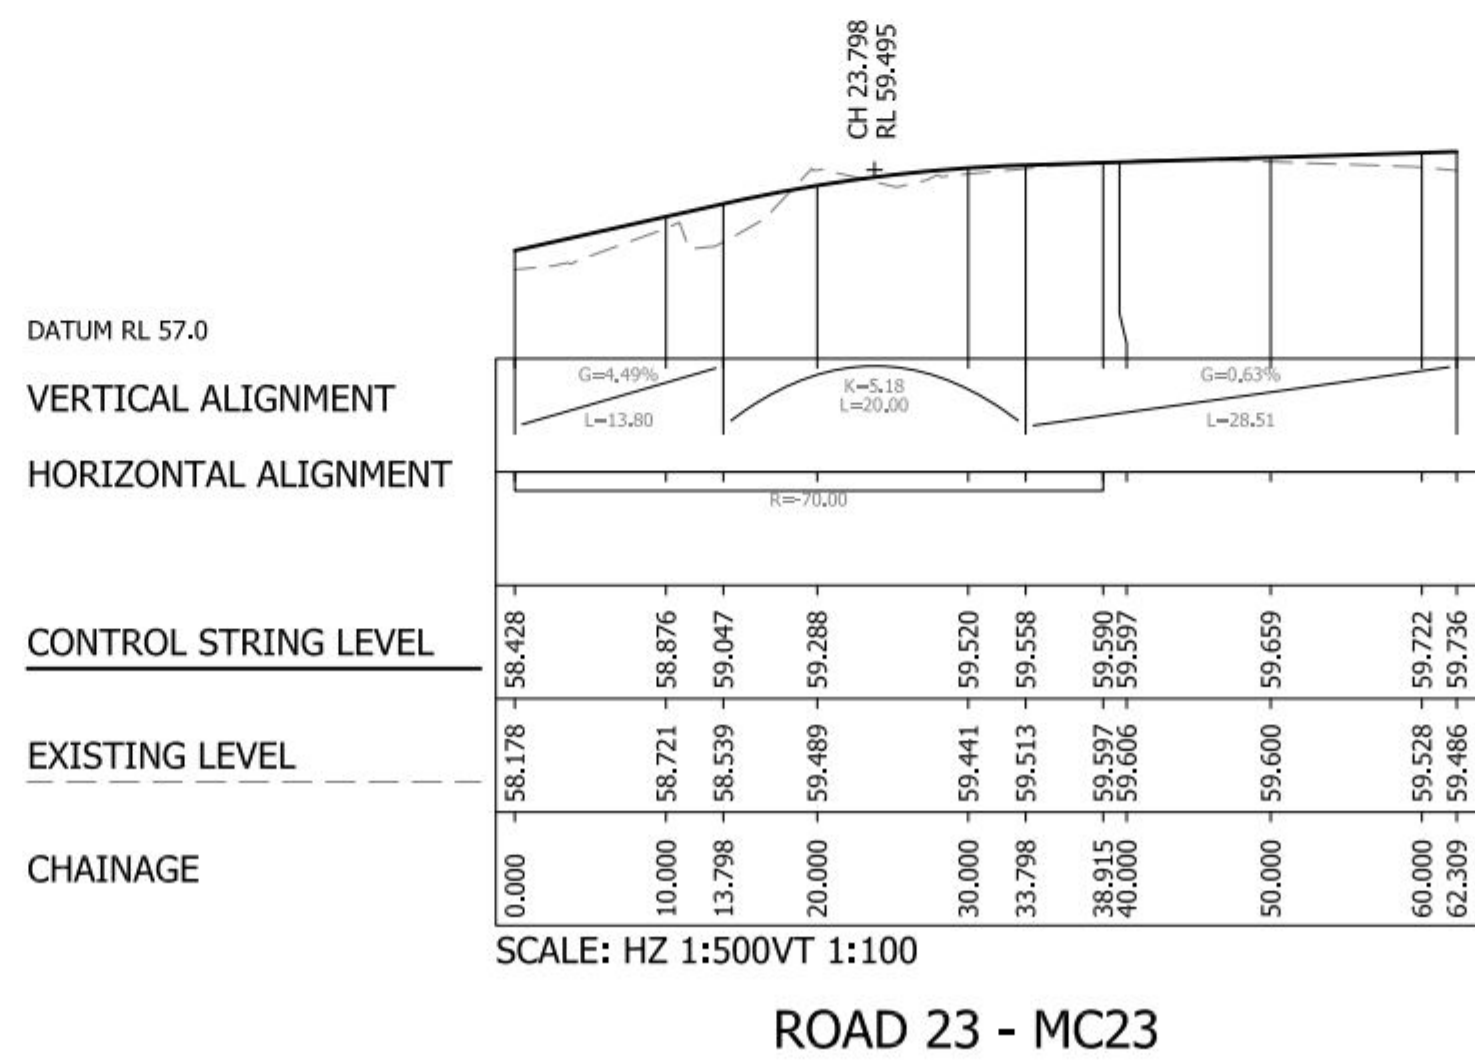
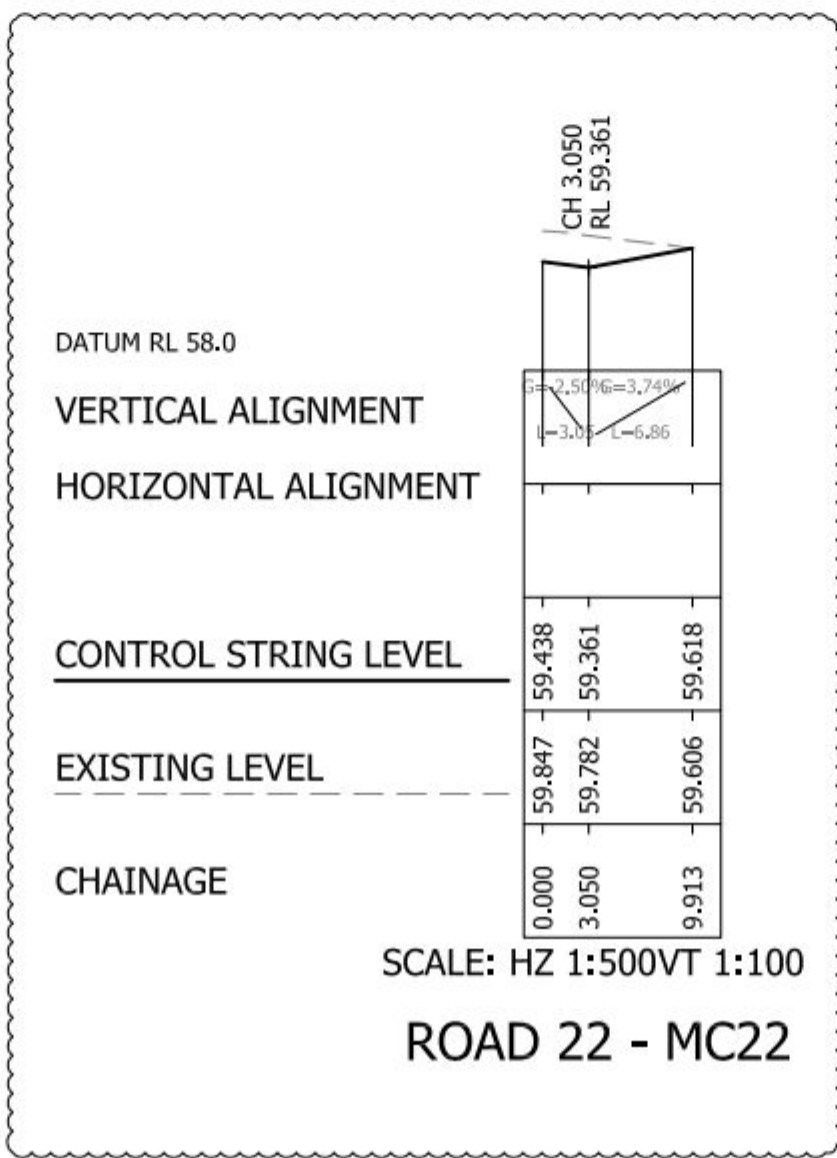
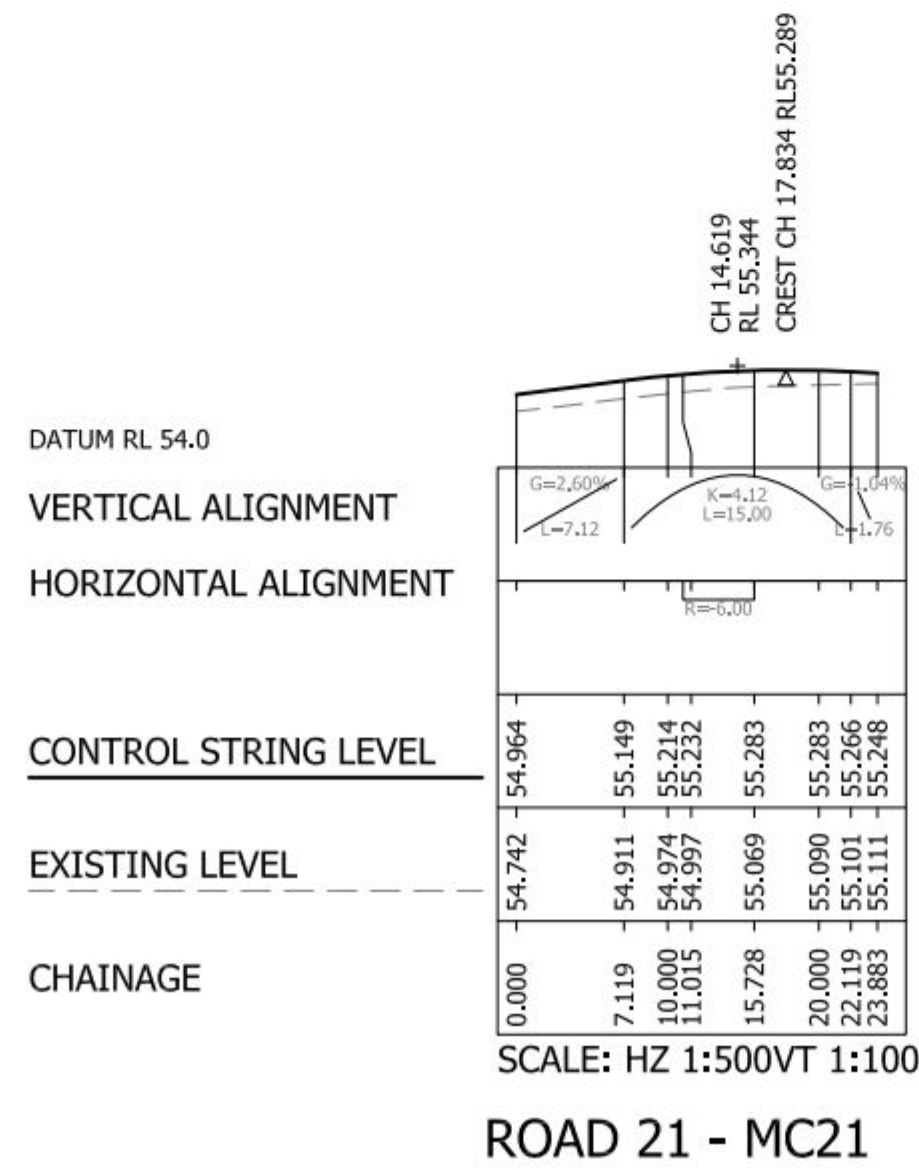
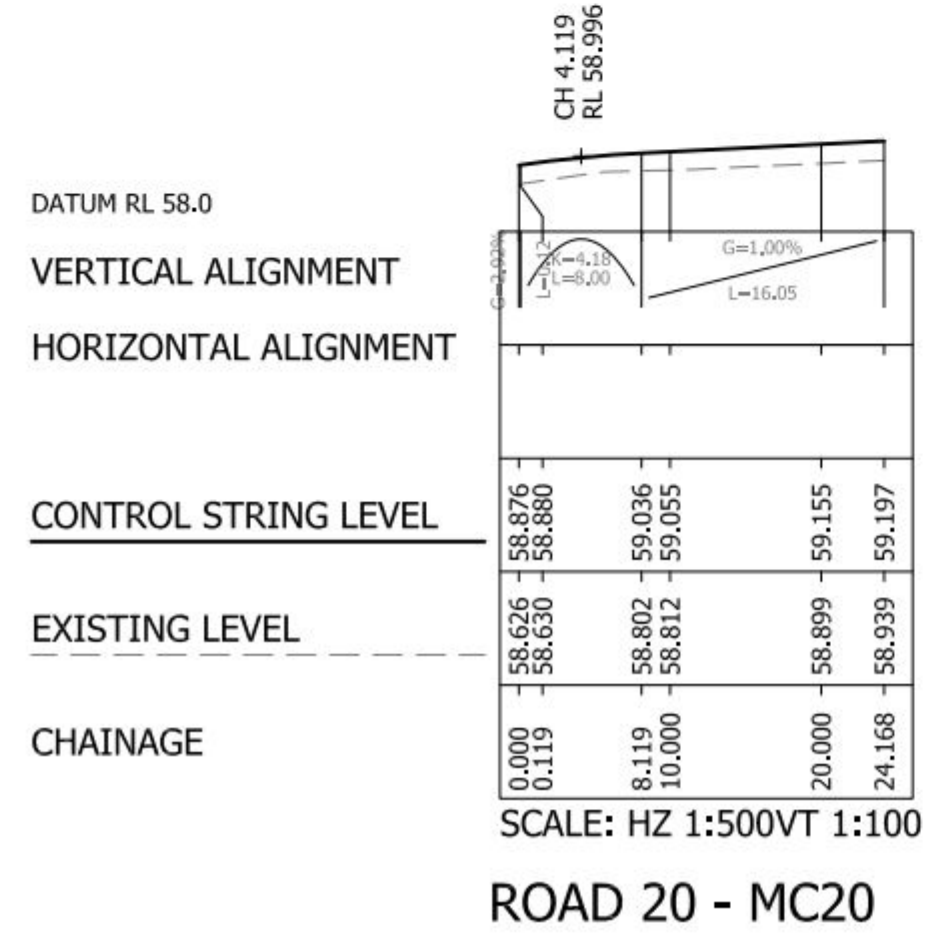
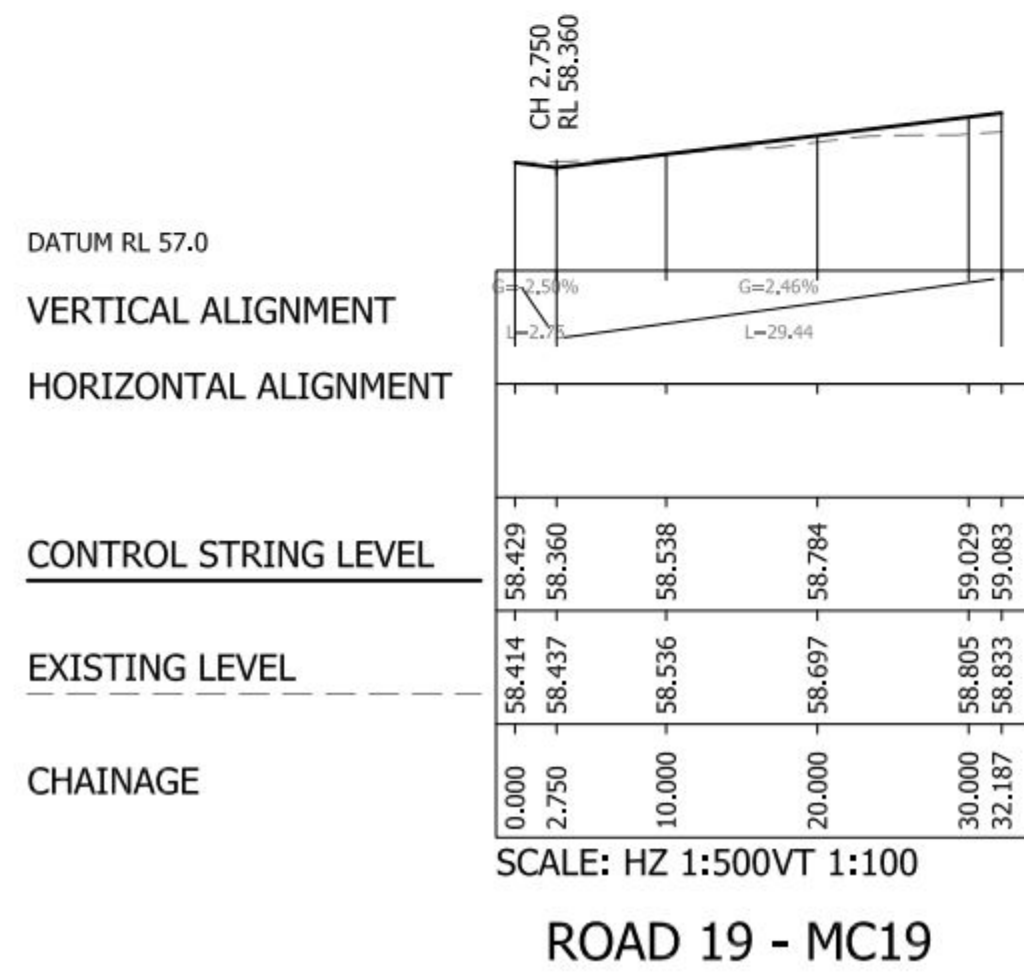
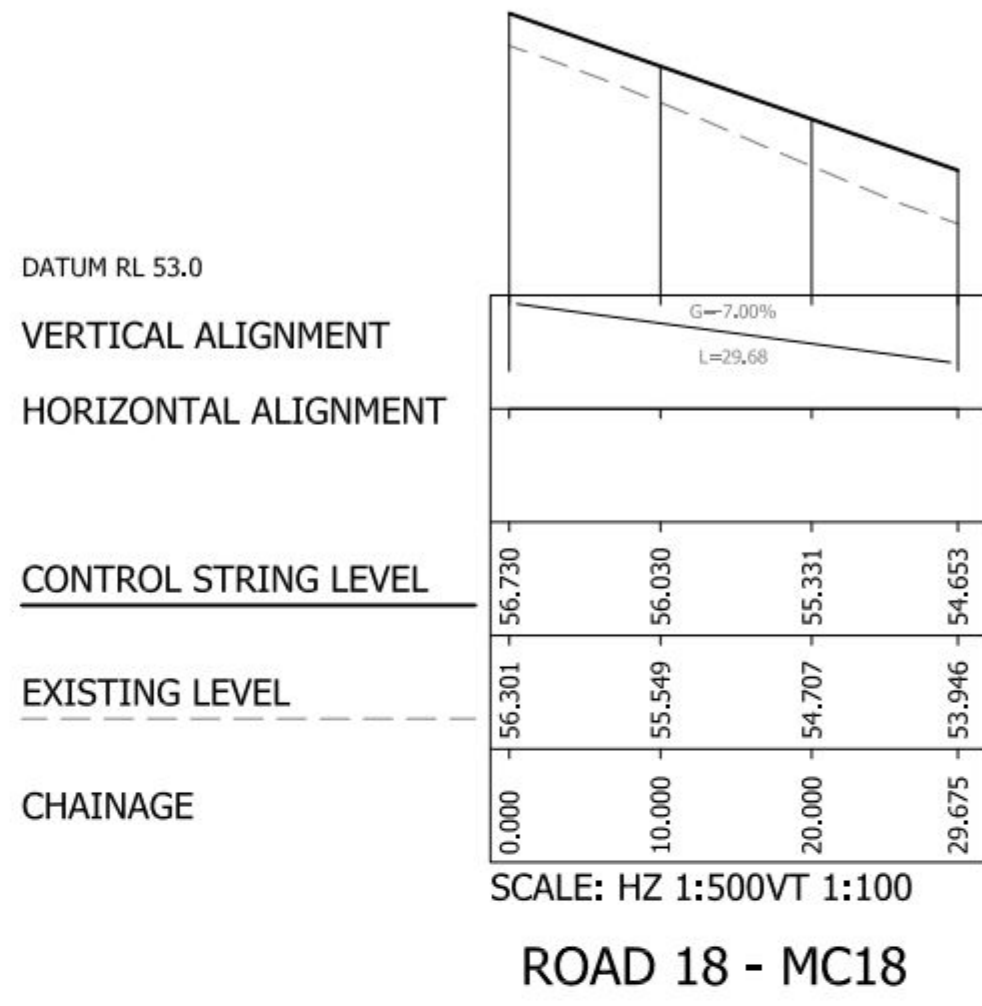
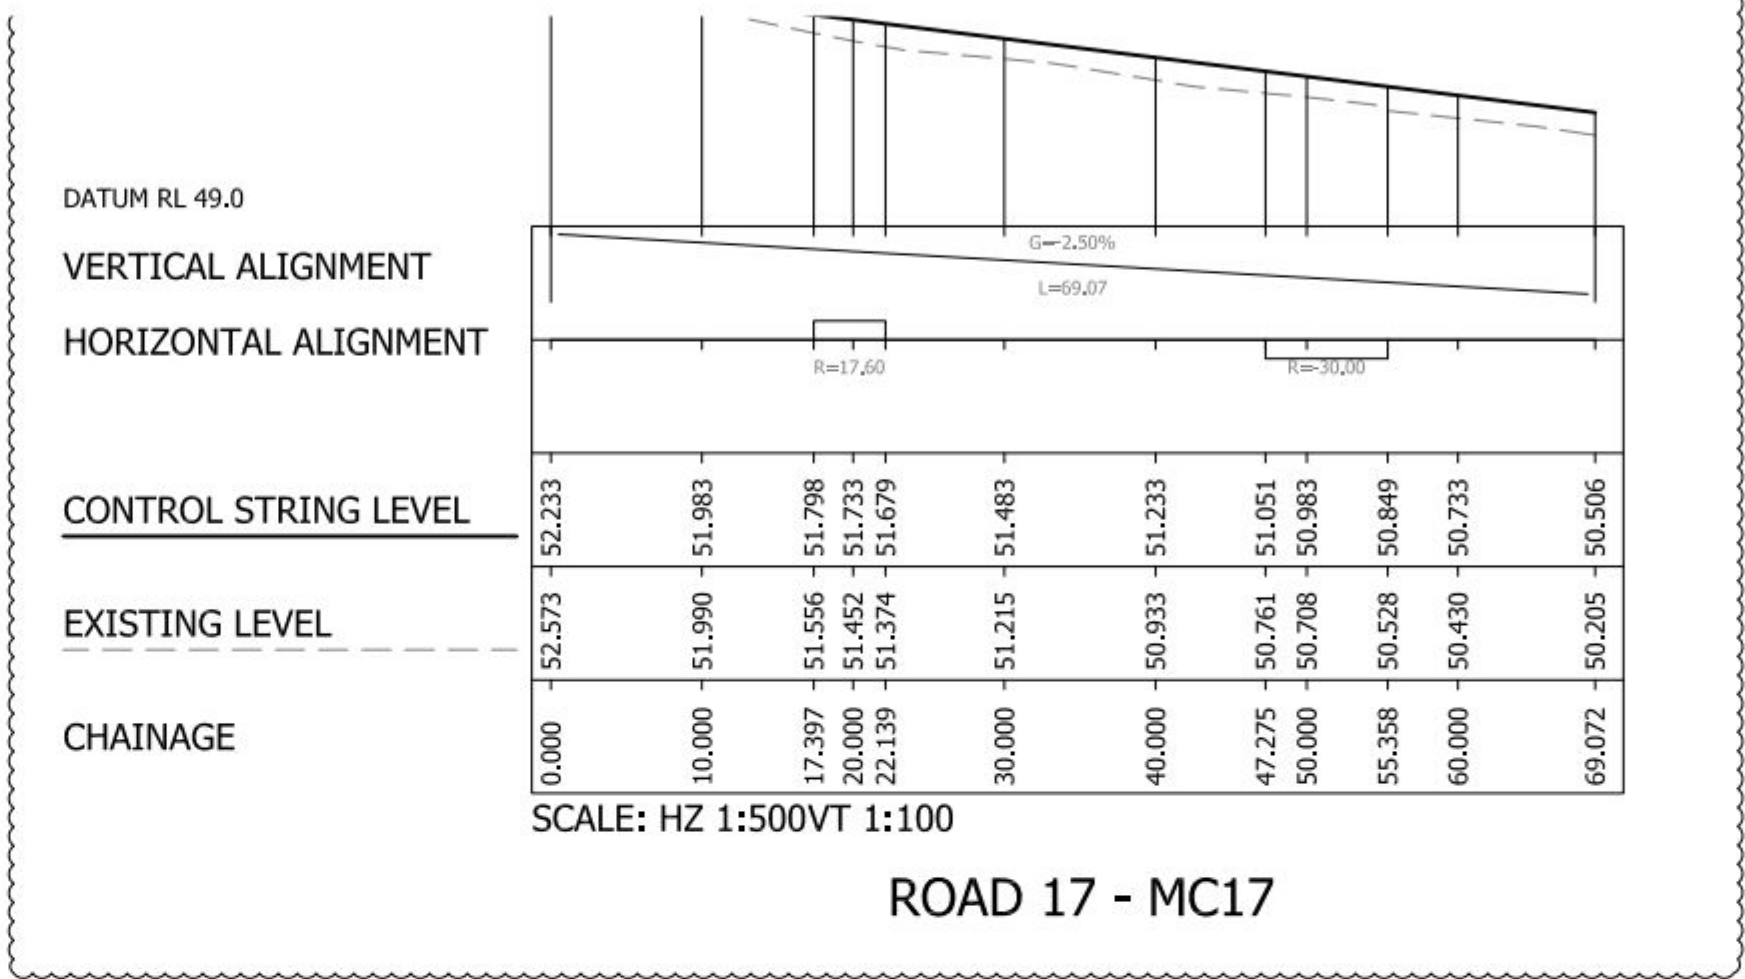
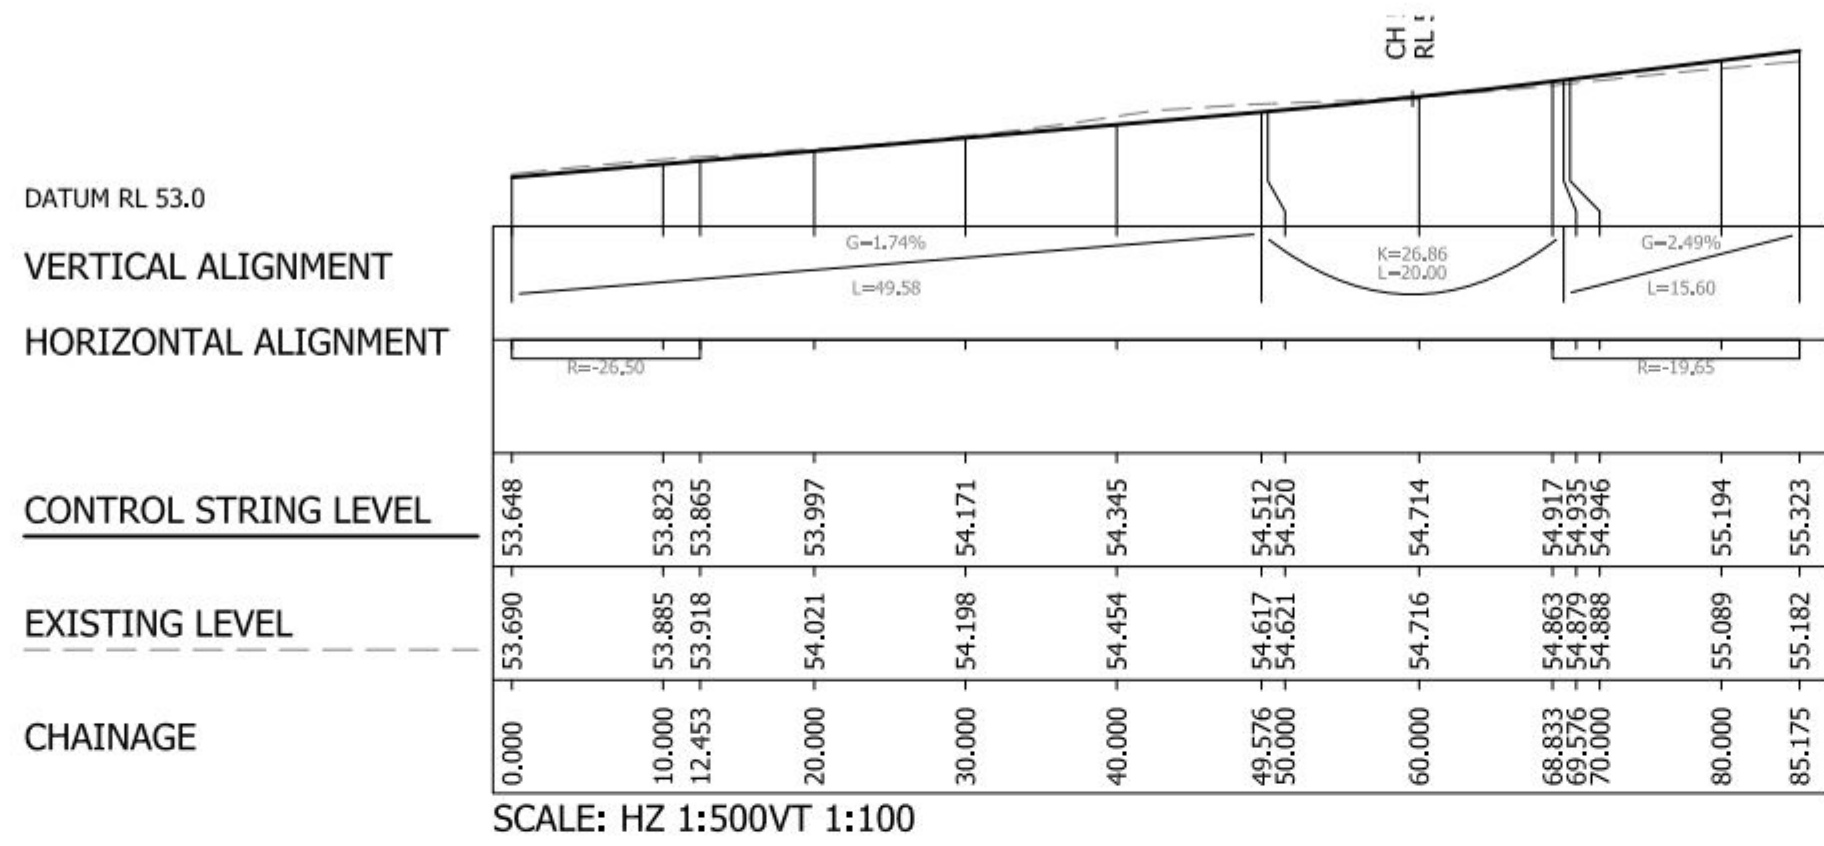


SUPERSEDED

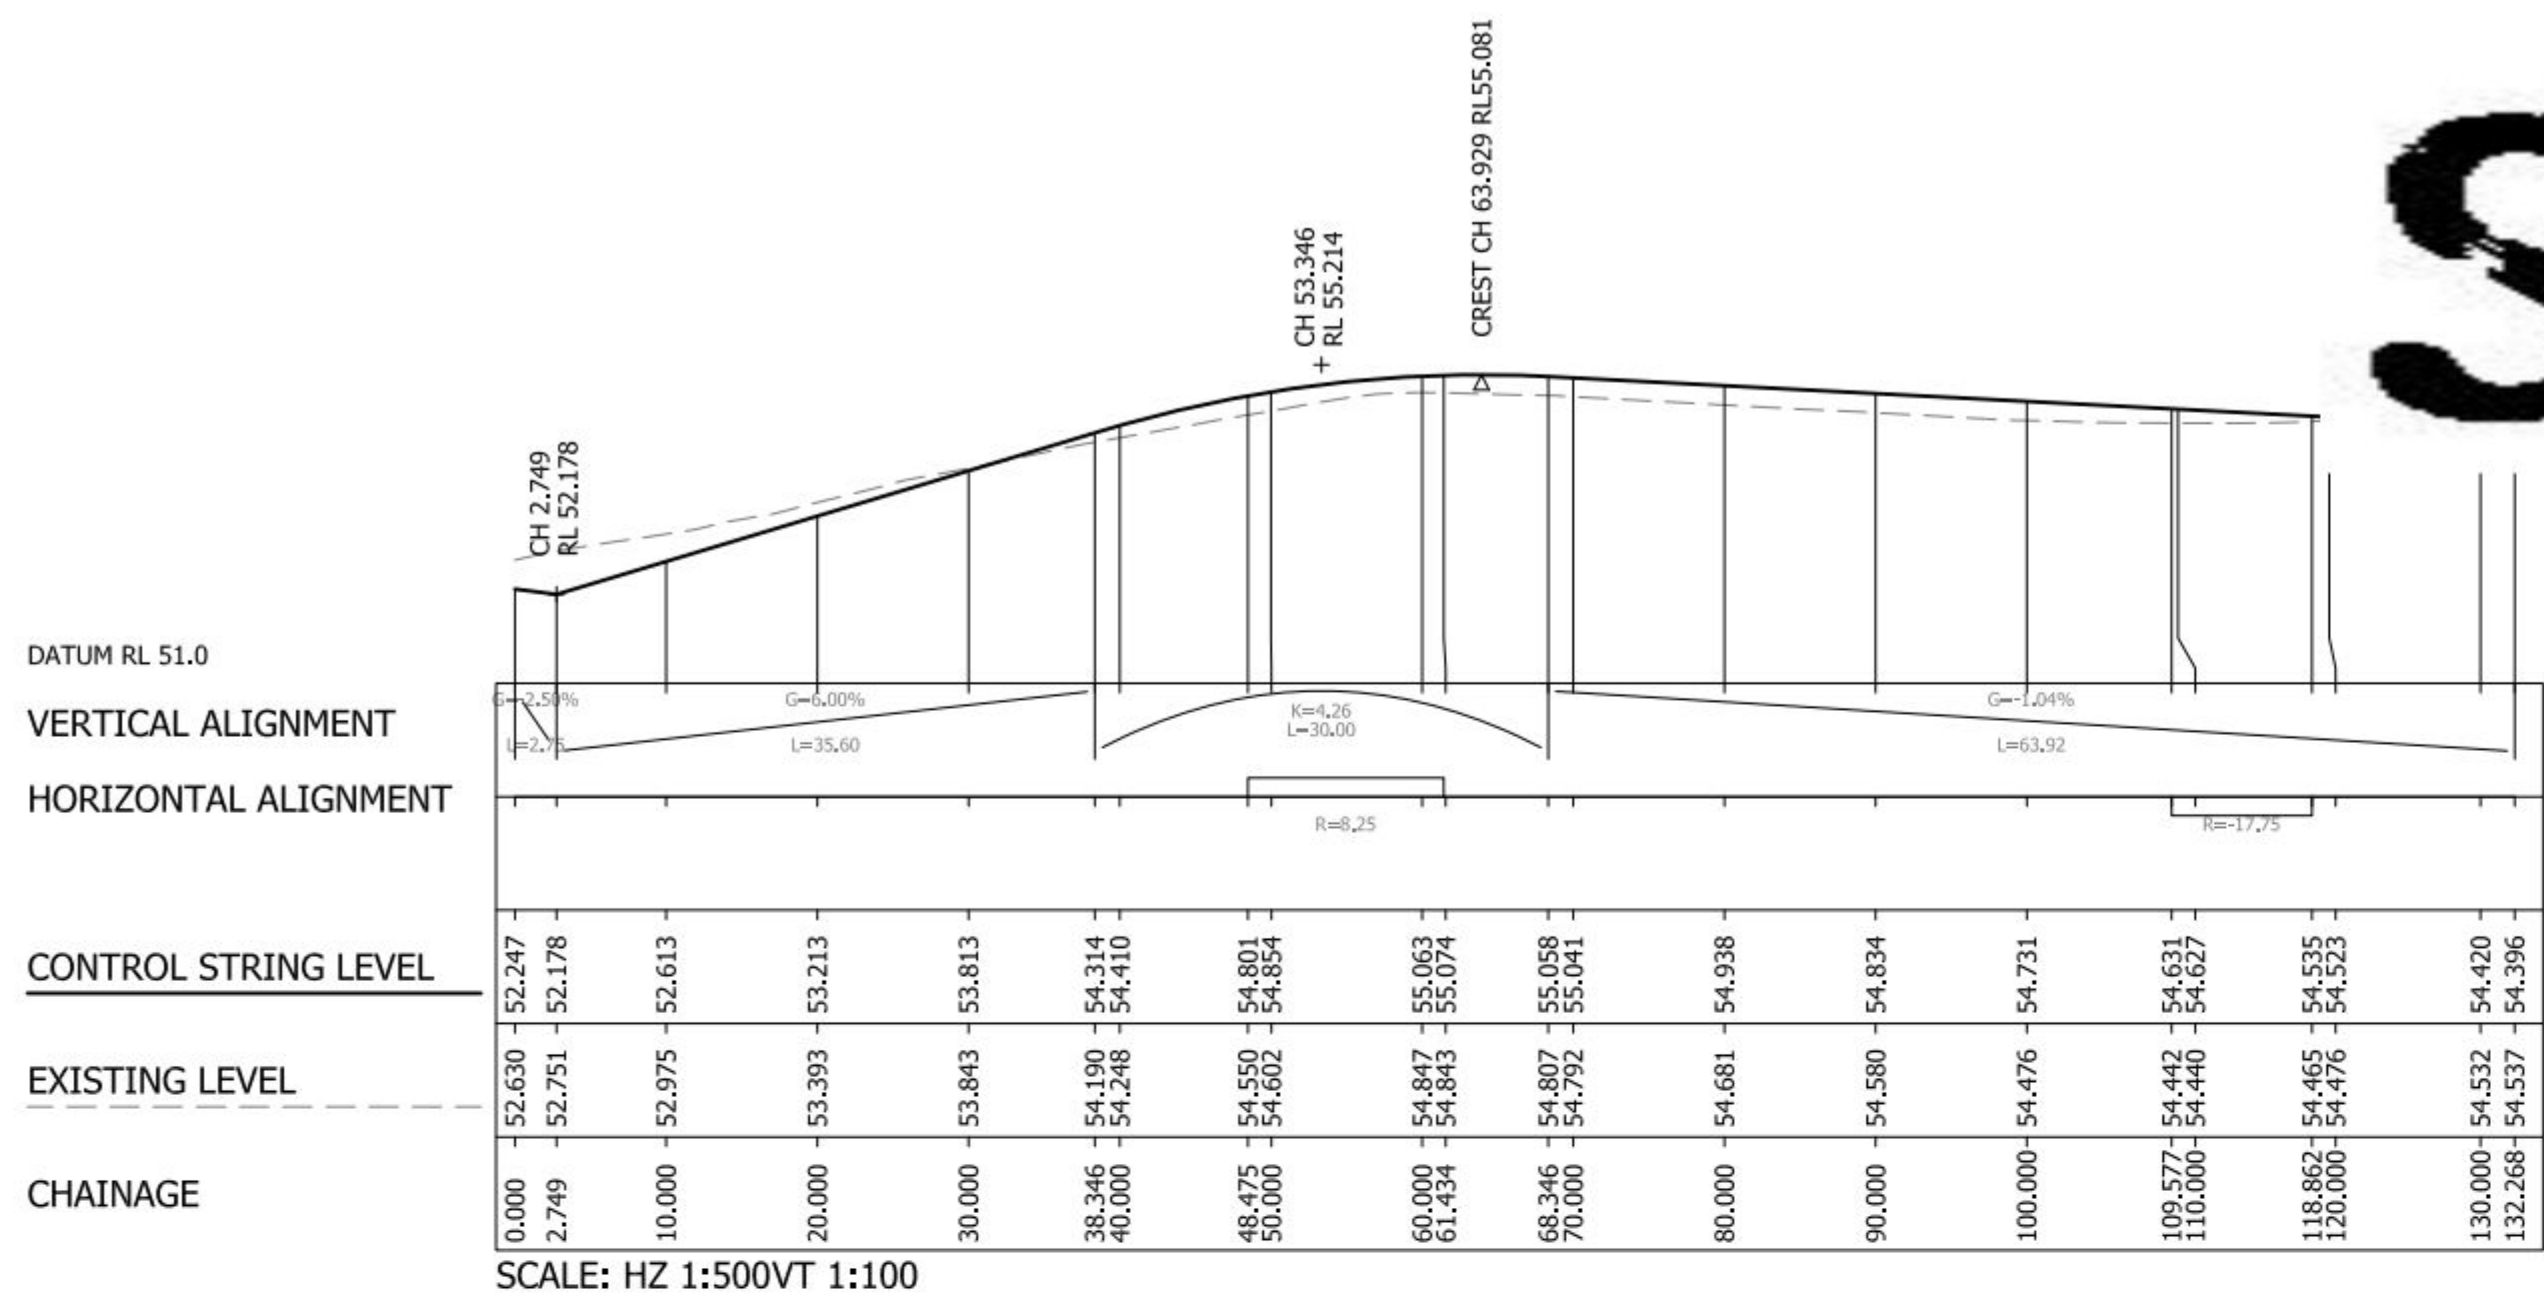

© Mayer Brown Limited Copyright. The drawings, information and data recorded in this document ("the information") is the property of Mayer Brown. This document and the information are solely for the use of the authorized recipient and this document may not be used, copied or reproduced in whole or part for any purposes other than which it was supplied by Mayer Brown. Mayer Brown makes no representation, undertakes no duty and accepts no responsibilities to any third party who may use or rely upon this document or the information.

A0 ORIGINAL

Notes:

- For proposed road labels and chainages refer to drawings: RHWVILLE/RD/01-02
- Highway geometry subject to approval.
- "Existing Level" refers to the topographic survey carried out prior to the archaeological excavation works undertaken recently and may differ from existing levels in some places.

PRELIMINARY
NOT FOR CONSTRUCTION

A	Updated to reflect Tetlow King masterplan revisions. (N)	PAS	09/01/2014
rev.	amendment	checked	date

mb
mayer brown

Mayer Brown Limited
Oriental Road, Woking, Surrey GU24 0AB
Telephone: 01483 750 500 Fax: 01483 750 437
wokingoffice@mayerbrown.co.uk www.mayerbrown.co.uk

Client
REDROW HOMES

Project
BEREWOOD, WATERLOOVILLE
PHASE 2 HOUSING

Scale
1:100/1:500
drawn by
HJ
checked by
PAS

Date
DECEMBER 2013
cad file
RD_03-04.dwg

Title
PROPOSED ROAD LONGITUDINAL SECTIONS
SHEET 2 OF 2

Drawing number
RHWVILLE/RD/04
rev.
A