


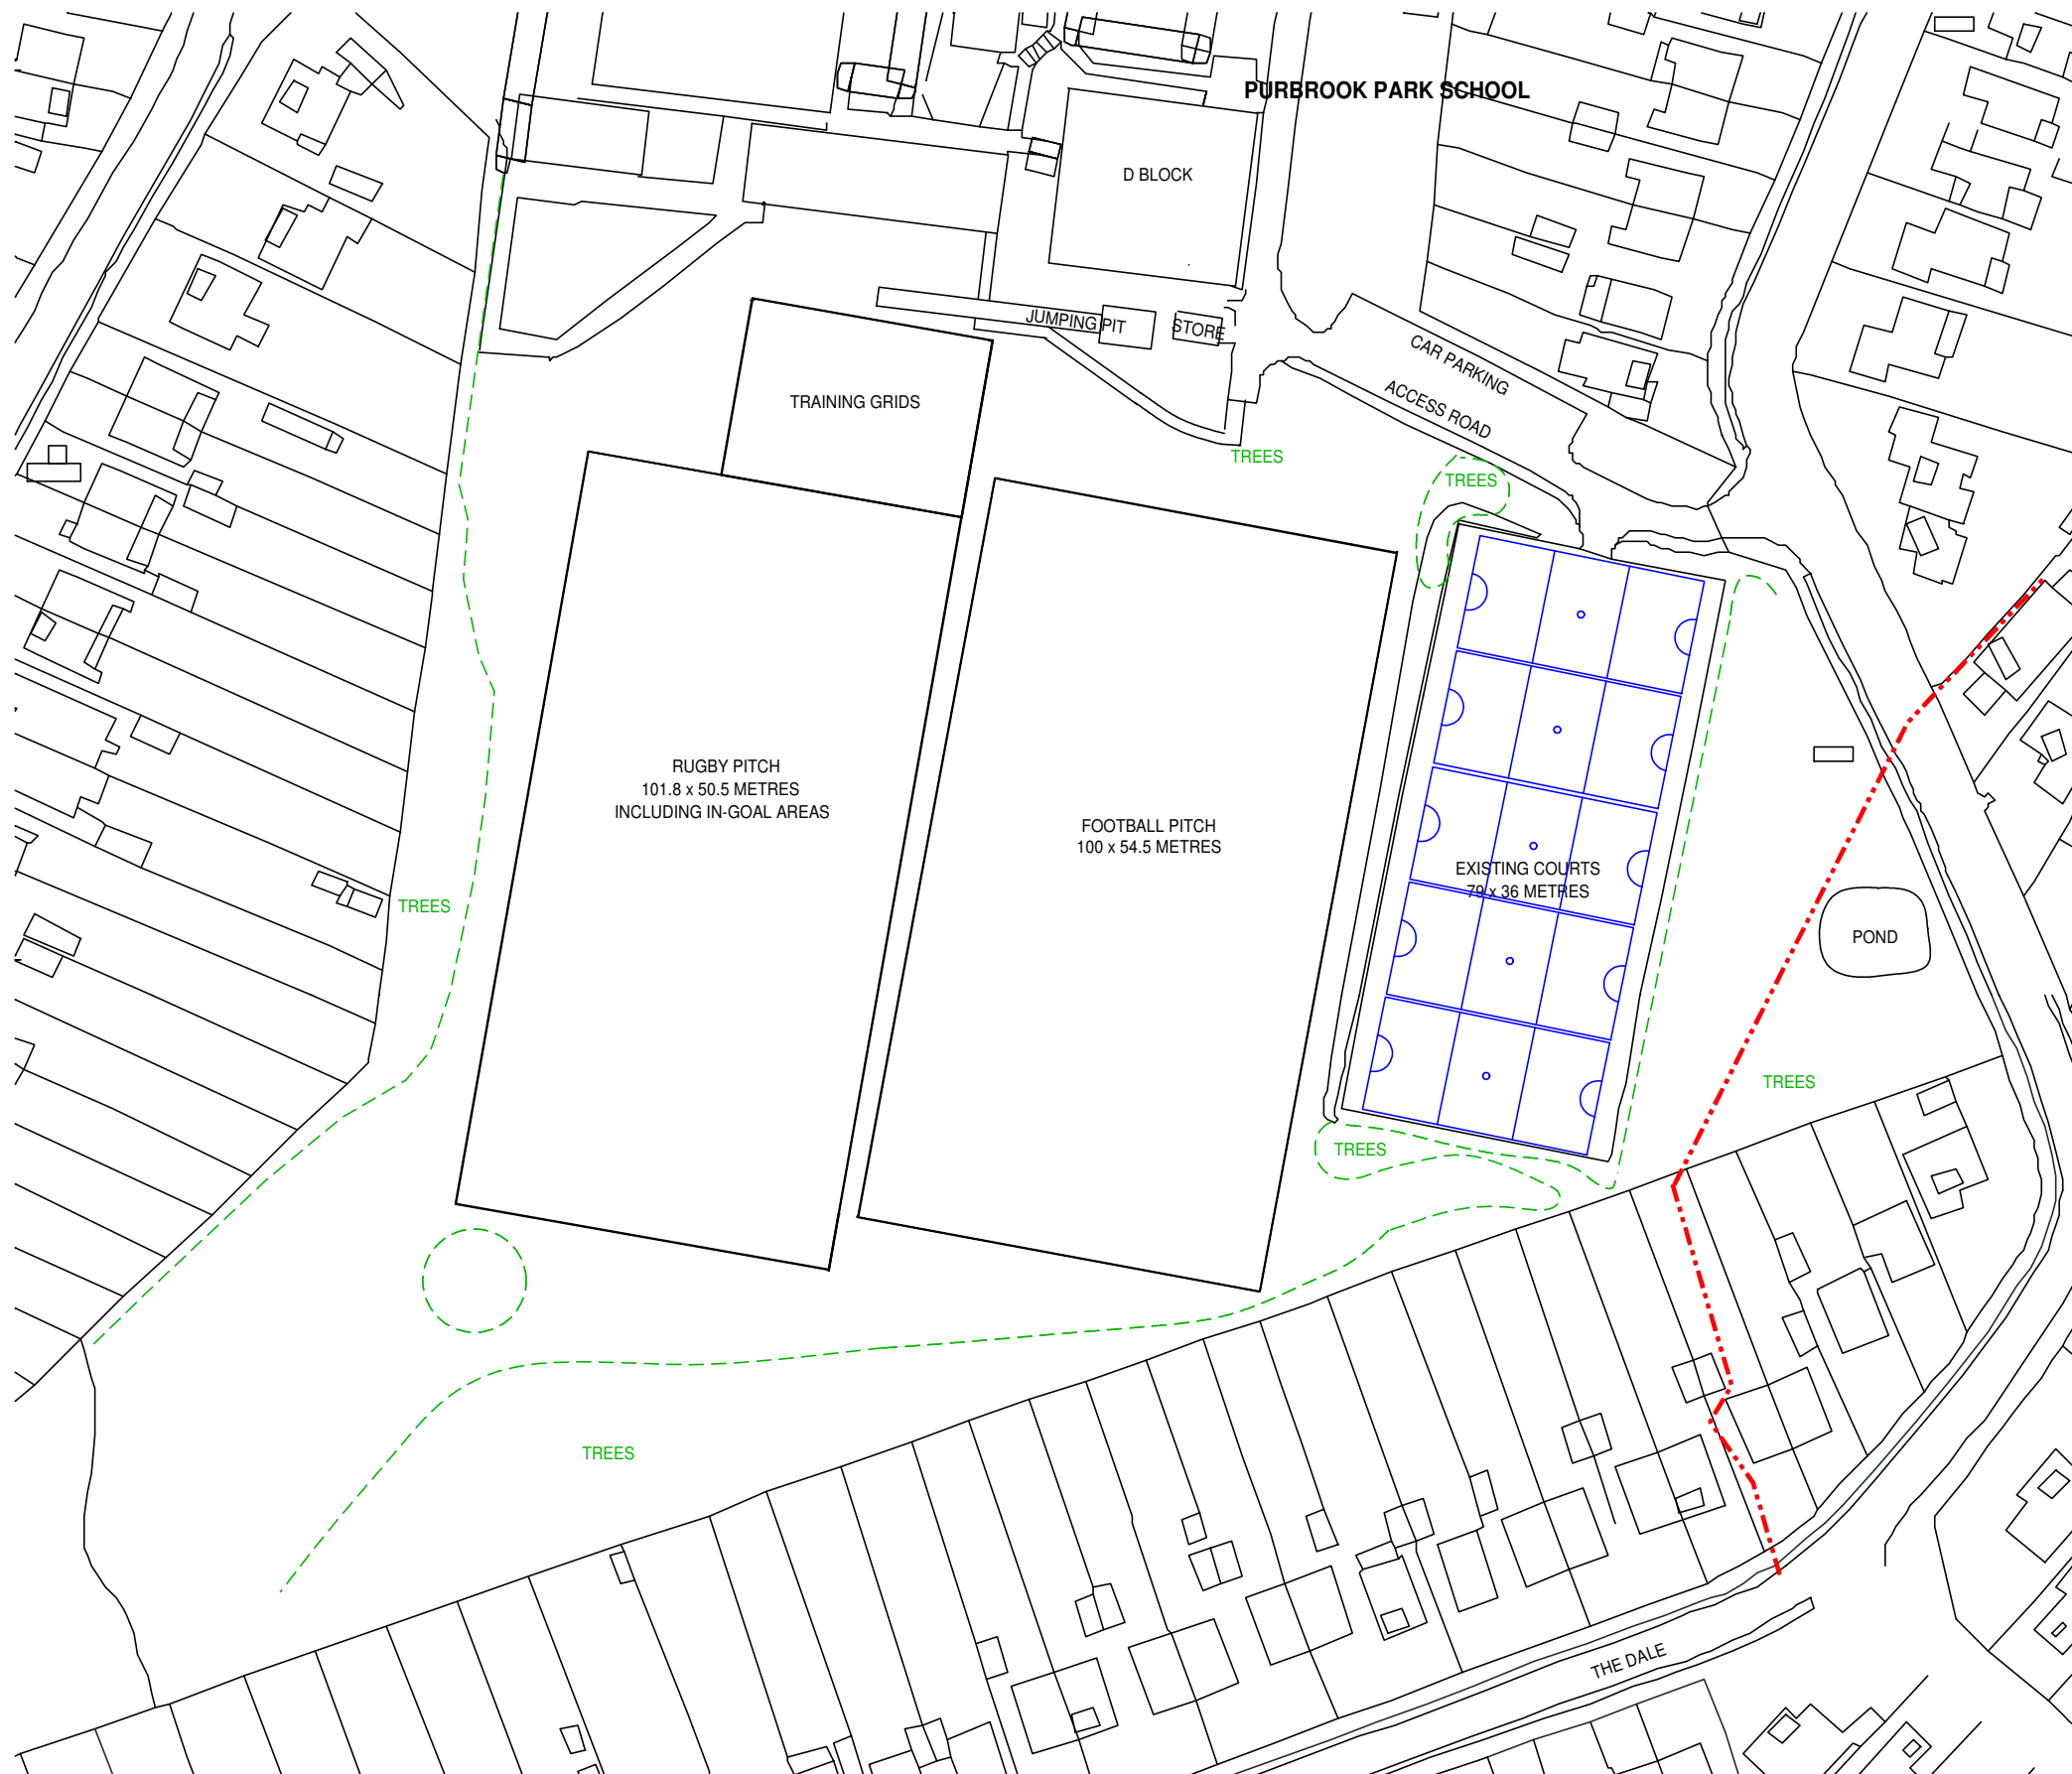

**KEY**

LIMIT OF TREE CANOPY  
NETBALL COURT LINES  
375/525 MAIN SEWER

**PROPOSED DEVELOPMENT OF SPORTSFIELD  
AT PURBROOK PARK SCHOOL**

**EXISTING SITE LAYOUT**

|             |            |             |      |
|-------------|------------|-------------|------|
| Scale       | Date       | Drawing No. | Rev. |
| 1:1000 @ A3 | April 2014 | PPS/02      | A    |

Plan Prepared by:

Richard MacGregor  
Sports Ground Design Limited  
Sandhill Cottage  
Husthwaite  
York YO61 4PQ

Tel: 01347 868 536