



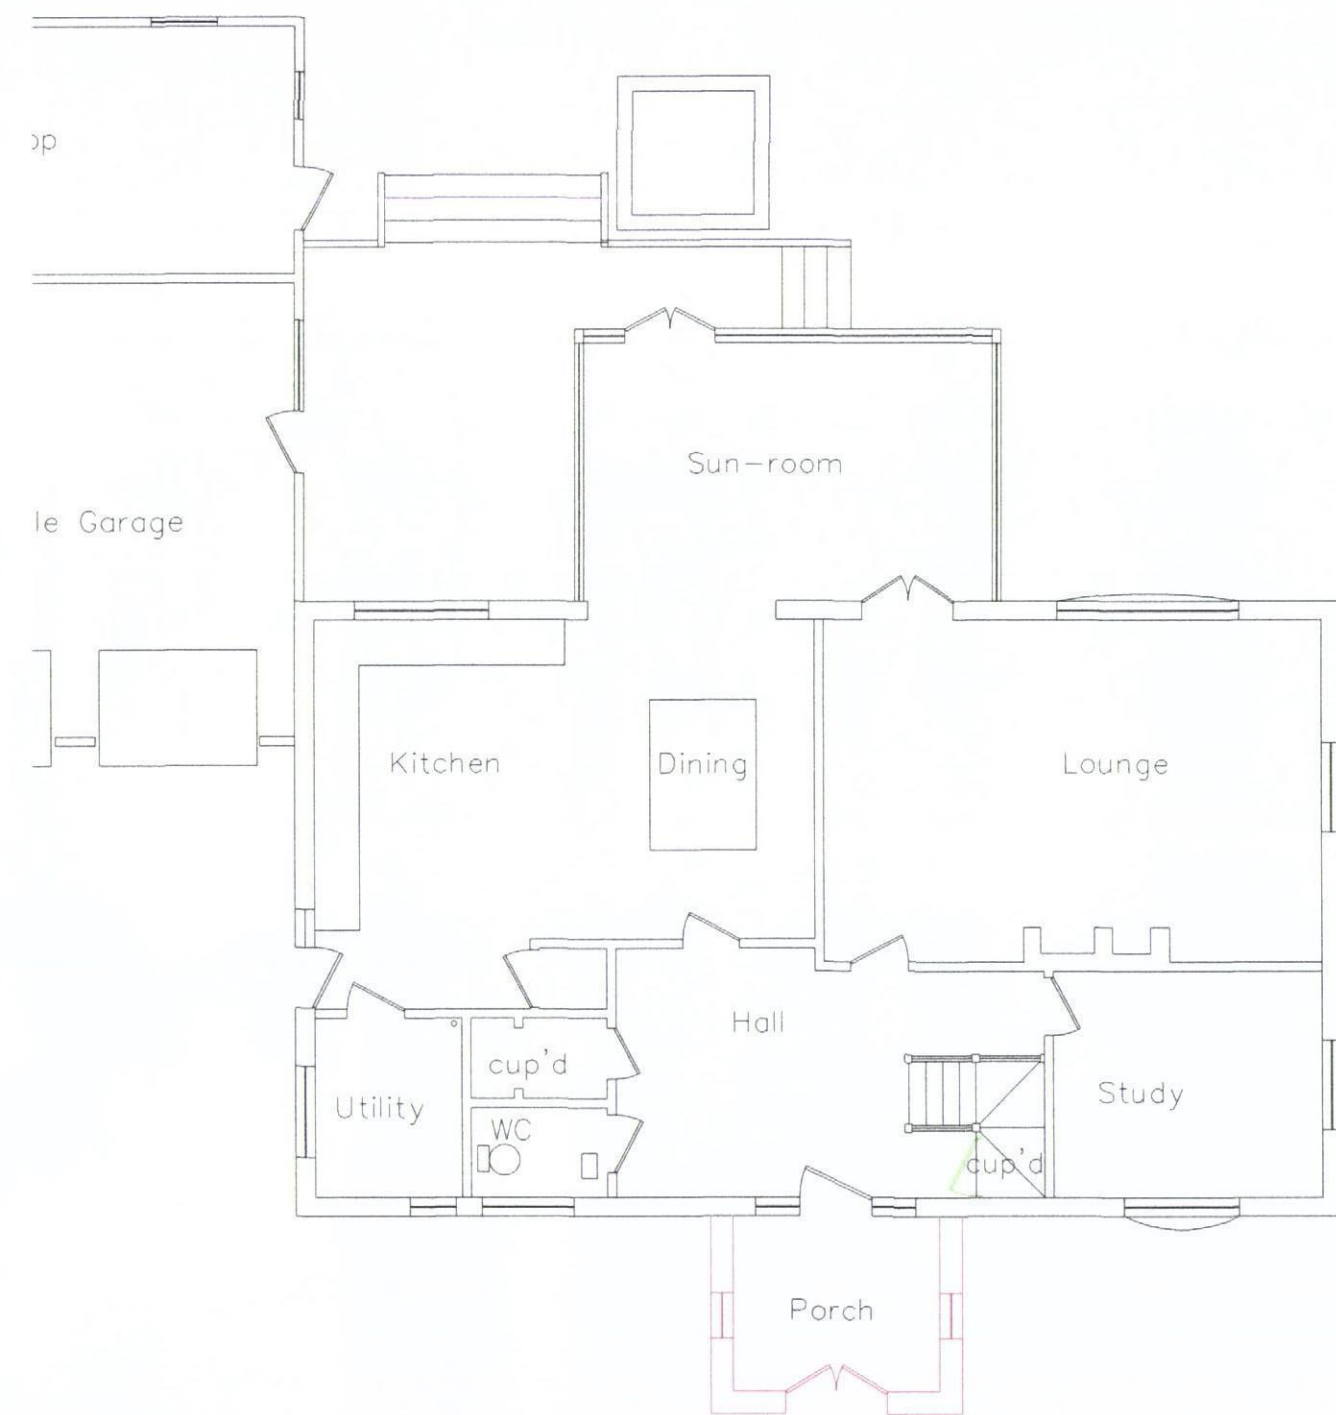

PROPOSED GROUND FLOOR

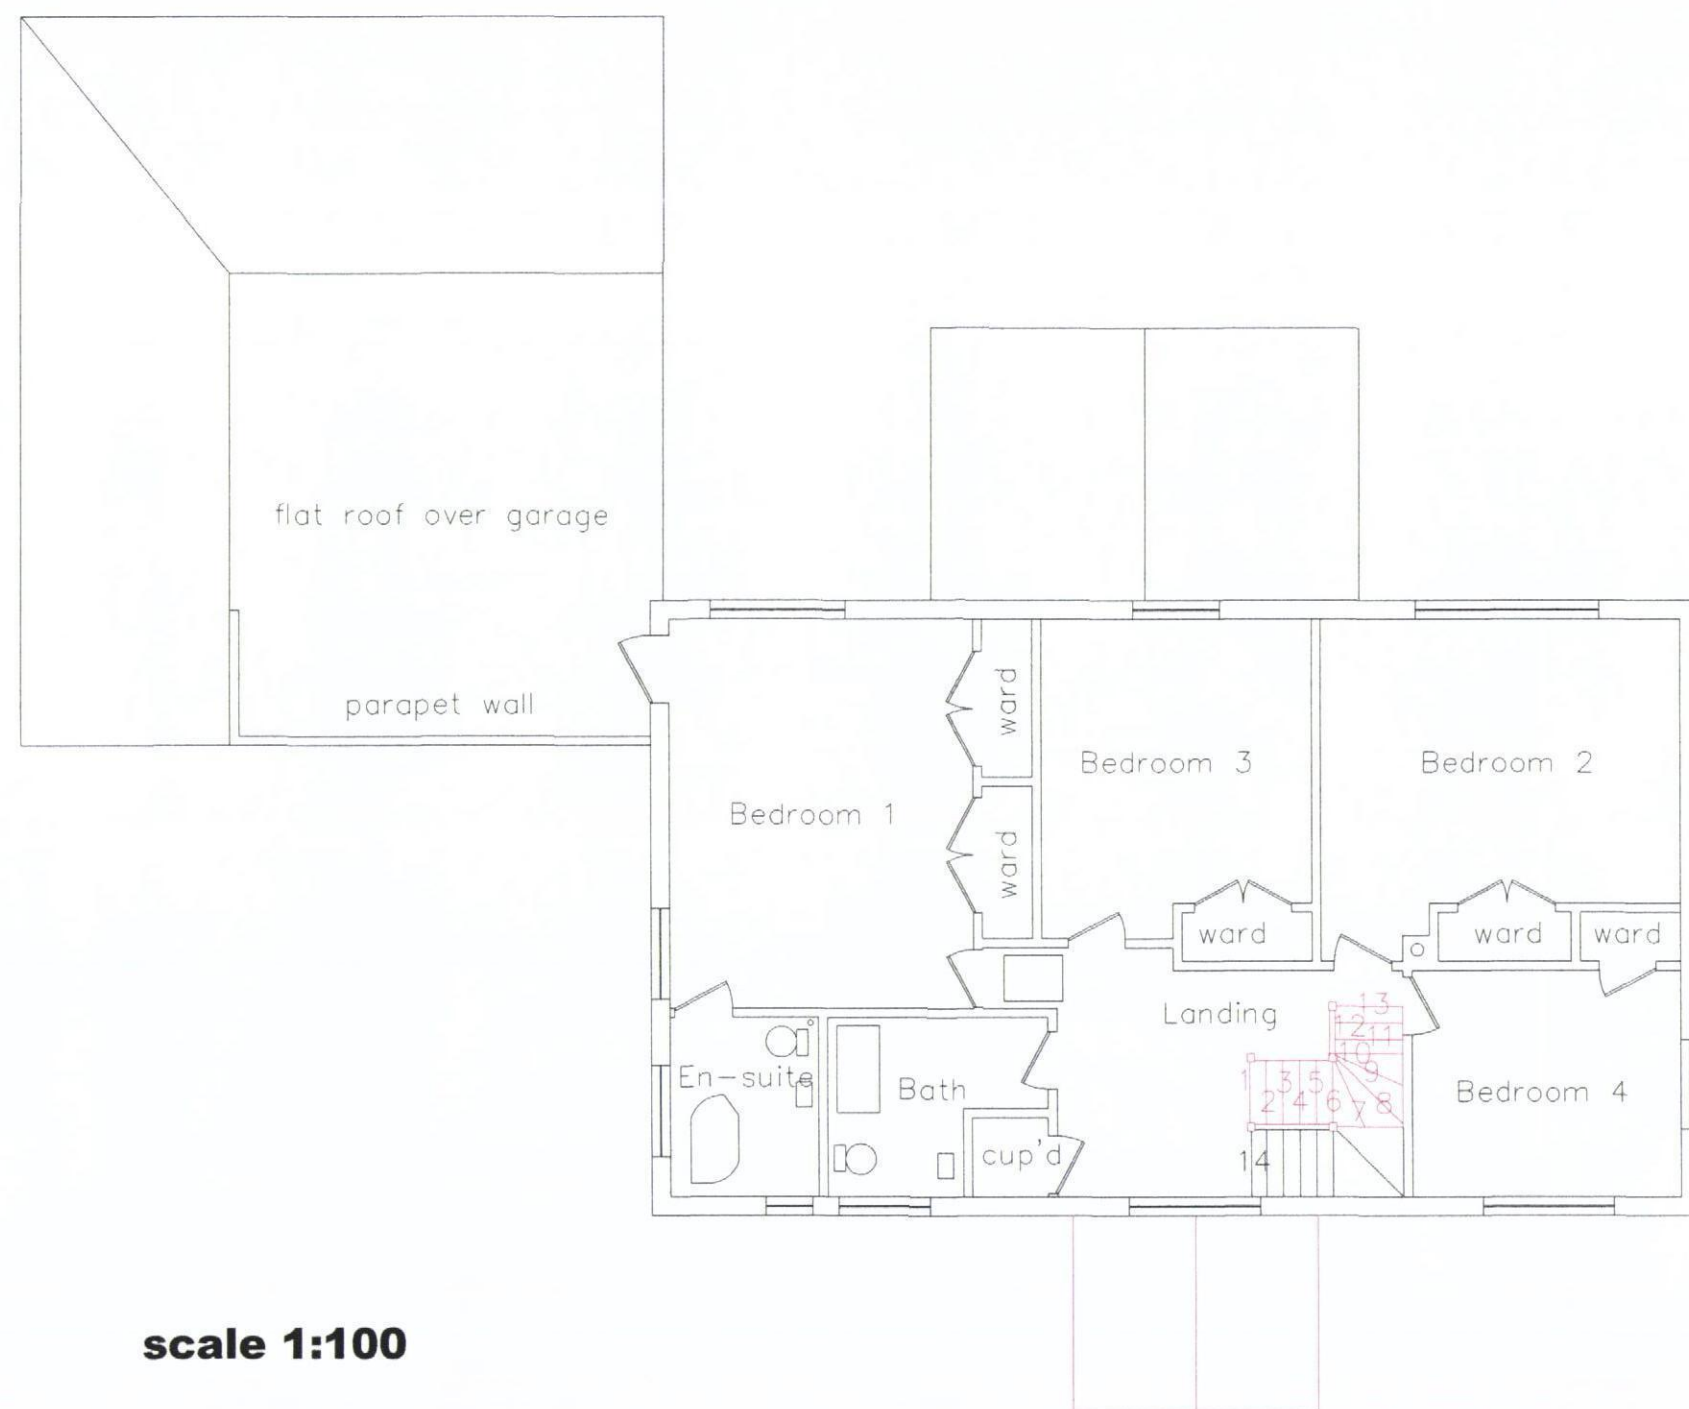

FIRST FLOOR

scale 1:100

