




Street Scene As Proposed (1:100)

Proposed conversion of existing bungalow will be subject to a future planning application



Location Plan 1:1250

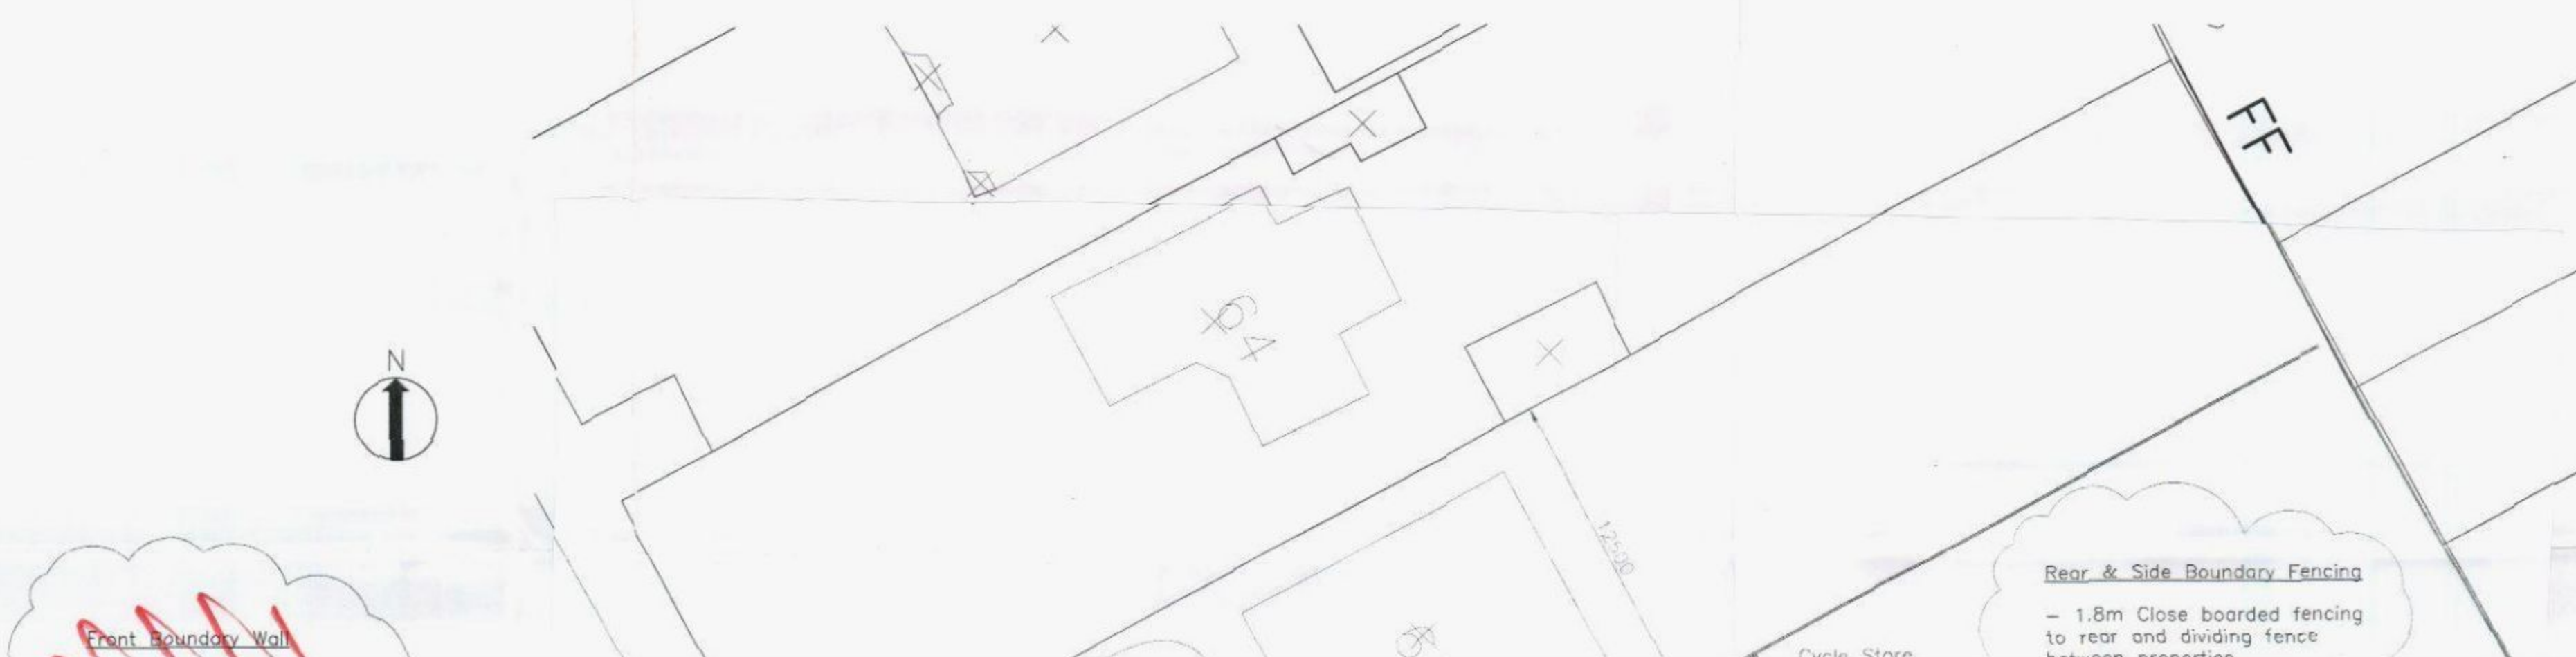

Front Boundary Wall

Rear & Side Boundary Fencing
- 1.8m Close boarded fencing to rear and dividing fence between properties



Block Plan 1:500



62a As Existing (1:100)

SUPERSEDED



Layout Plan (1:200)

Serial Number: 02293800
Supplied by: www.ukmapcentre.com
Centre coordinates of this map: 490111
Produced 19 Mar 2011 from the Ordnance Survey
National Geographic Database and 01 SEP 2013
surveyed revision available at this date.
© Crown Copyright 2011

HAVANT BOROUGH COUNCIL
RECEIVED

WildCry Technical Services
1 Boaling Close
Southampton
SO16 3AW
email: admin@wildcry.co.uk
Web: www.wildcry.co.uk

SCHEME TITLE			
62a Hulbert Road Havant PO9 3TG			
DRAWING TITLE			
Layout & Landscaping Plan			
CREATED MAH	DATE Mar 2011	CHECKED	APPROVED
DRAWING NUMBER Hul003	PROJECT NO.	SCALE As Shown	DWG. SHEET 1_OF_1
REVISION REV B			