



**PROPOSED SINGLE STOREY REAR ADDITION.
5, SANDY POINT ROAD, HAYLING ISLAND, HANTS.
FOR MR & MRS A. PAGE.**

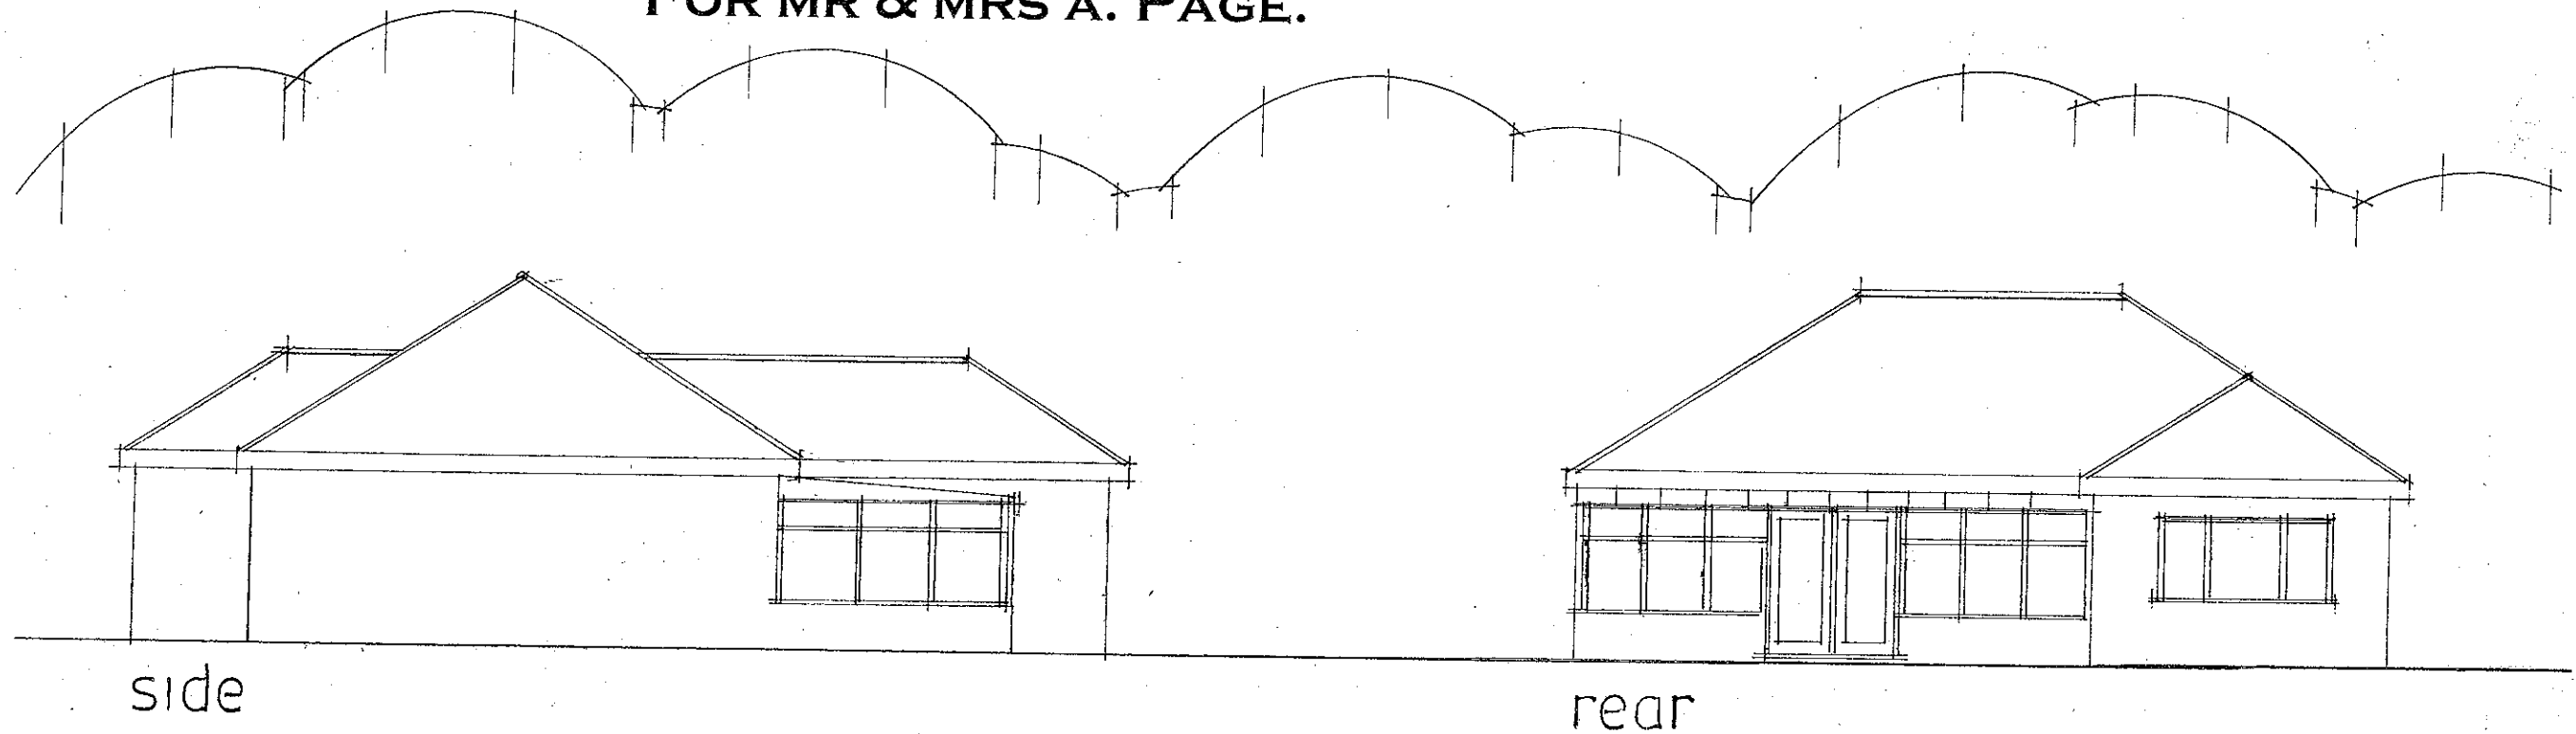

EXISTING ELEVATIONS

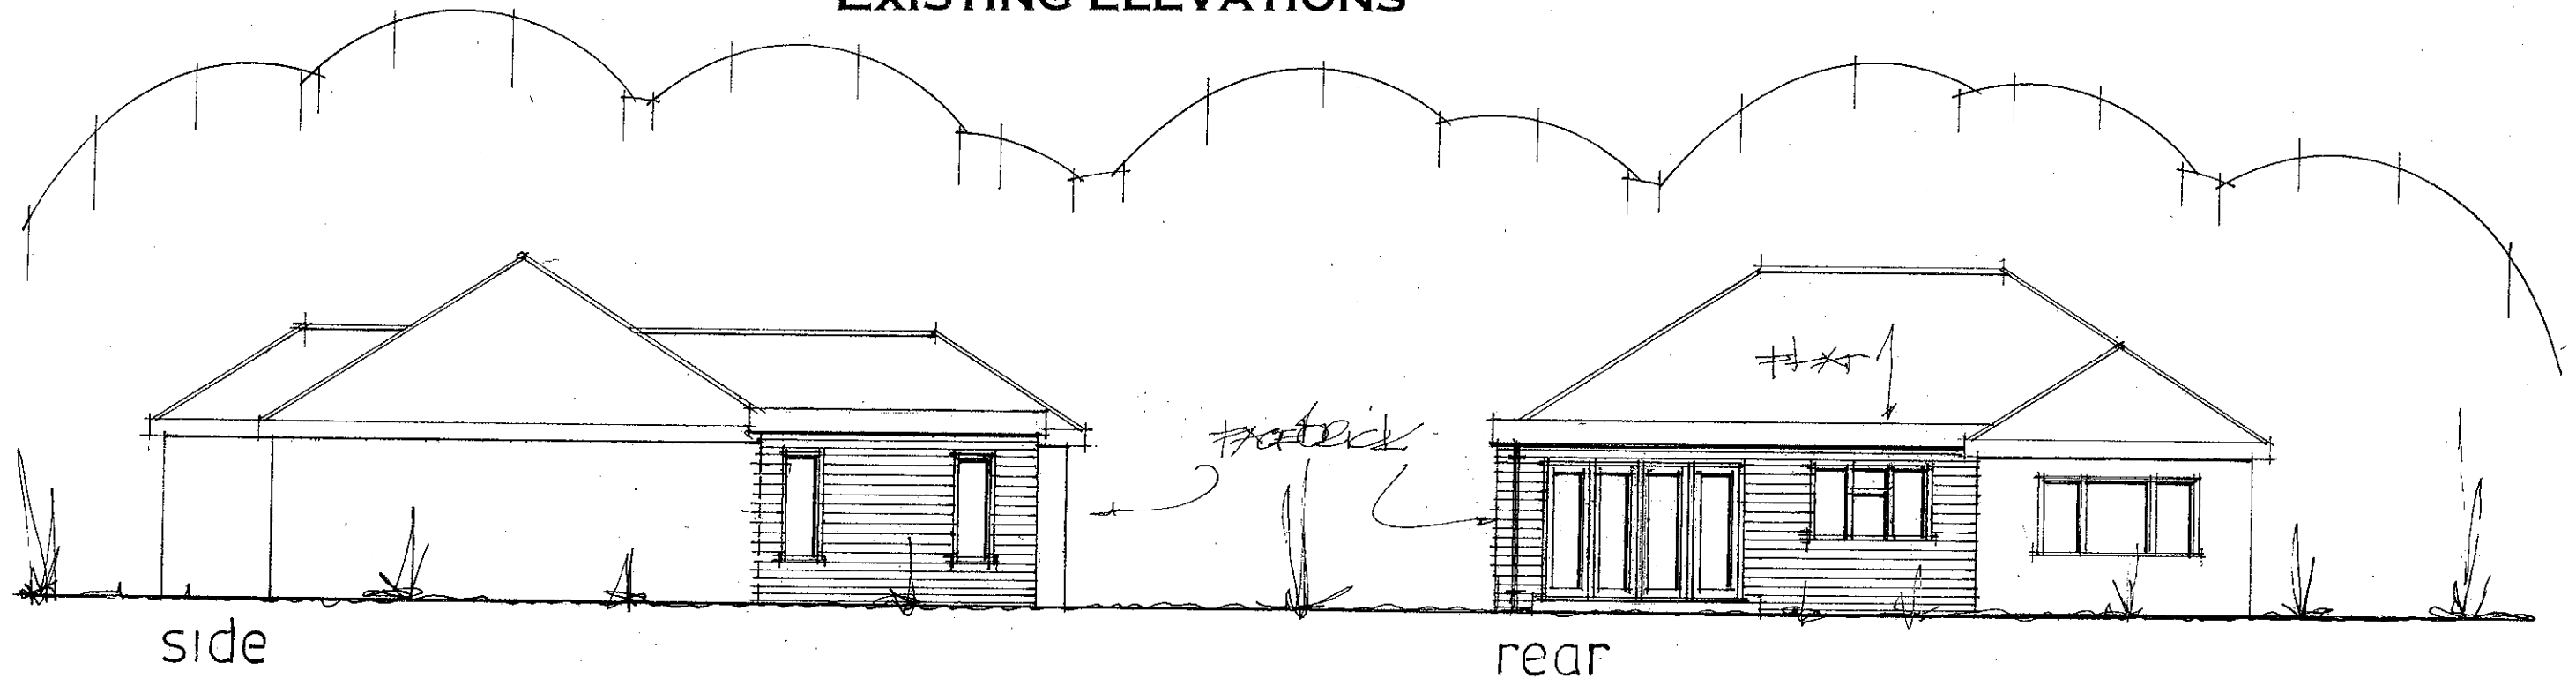

PROPOSED ELEVATIONS

date july 2013
scale 1:100

PETER J. WALKER MRICS
CHARTERED SURVEYOR
182 SEAFRONT, HAYLING ISLAND, HANTS
PO11 9 AN

TEL: 02392 467571