


SITE LOCATION PLAN
 AREA 2 HA
 SCALE: 1:1250 on A4
 CENTRE COORDINATES: 469825 , 106484

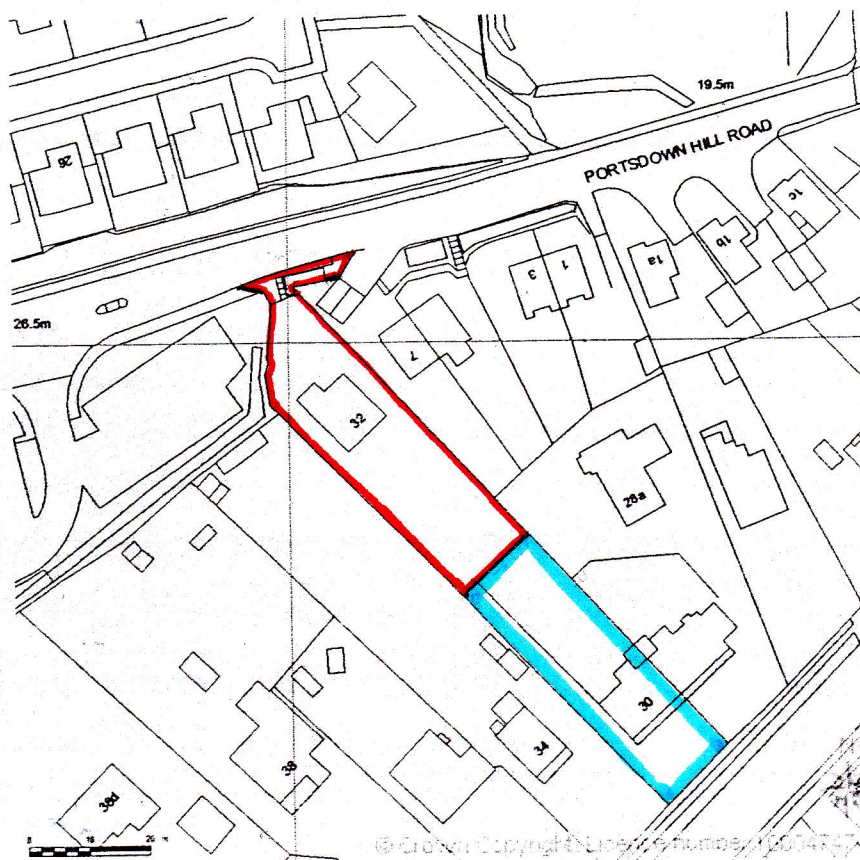

© Crown copyright.
 All rights reserved.
 Reproduced by permission.
 License No. 100046837

Martin Critchley
 Chartered Architect
 7 North Street
 Havant, Hampshire, PO9 1PW
 023 82 474 919
 critchleyarchitect@hotmail.com

Job

32 BEDHAMPTON HILL,
 HAVANT, PO9 3JW

Job No.

1343

Date: 19/11/13

Scale: 1:1250

Drawn: P.C

Title

LOCATION PLAN

Drawing No.

201