


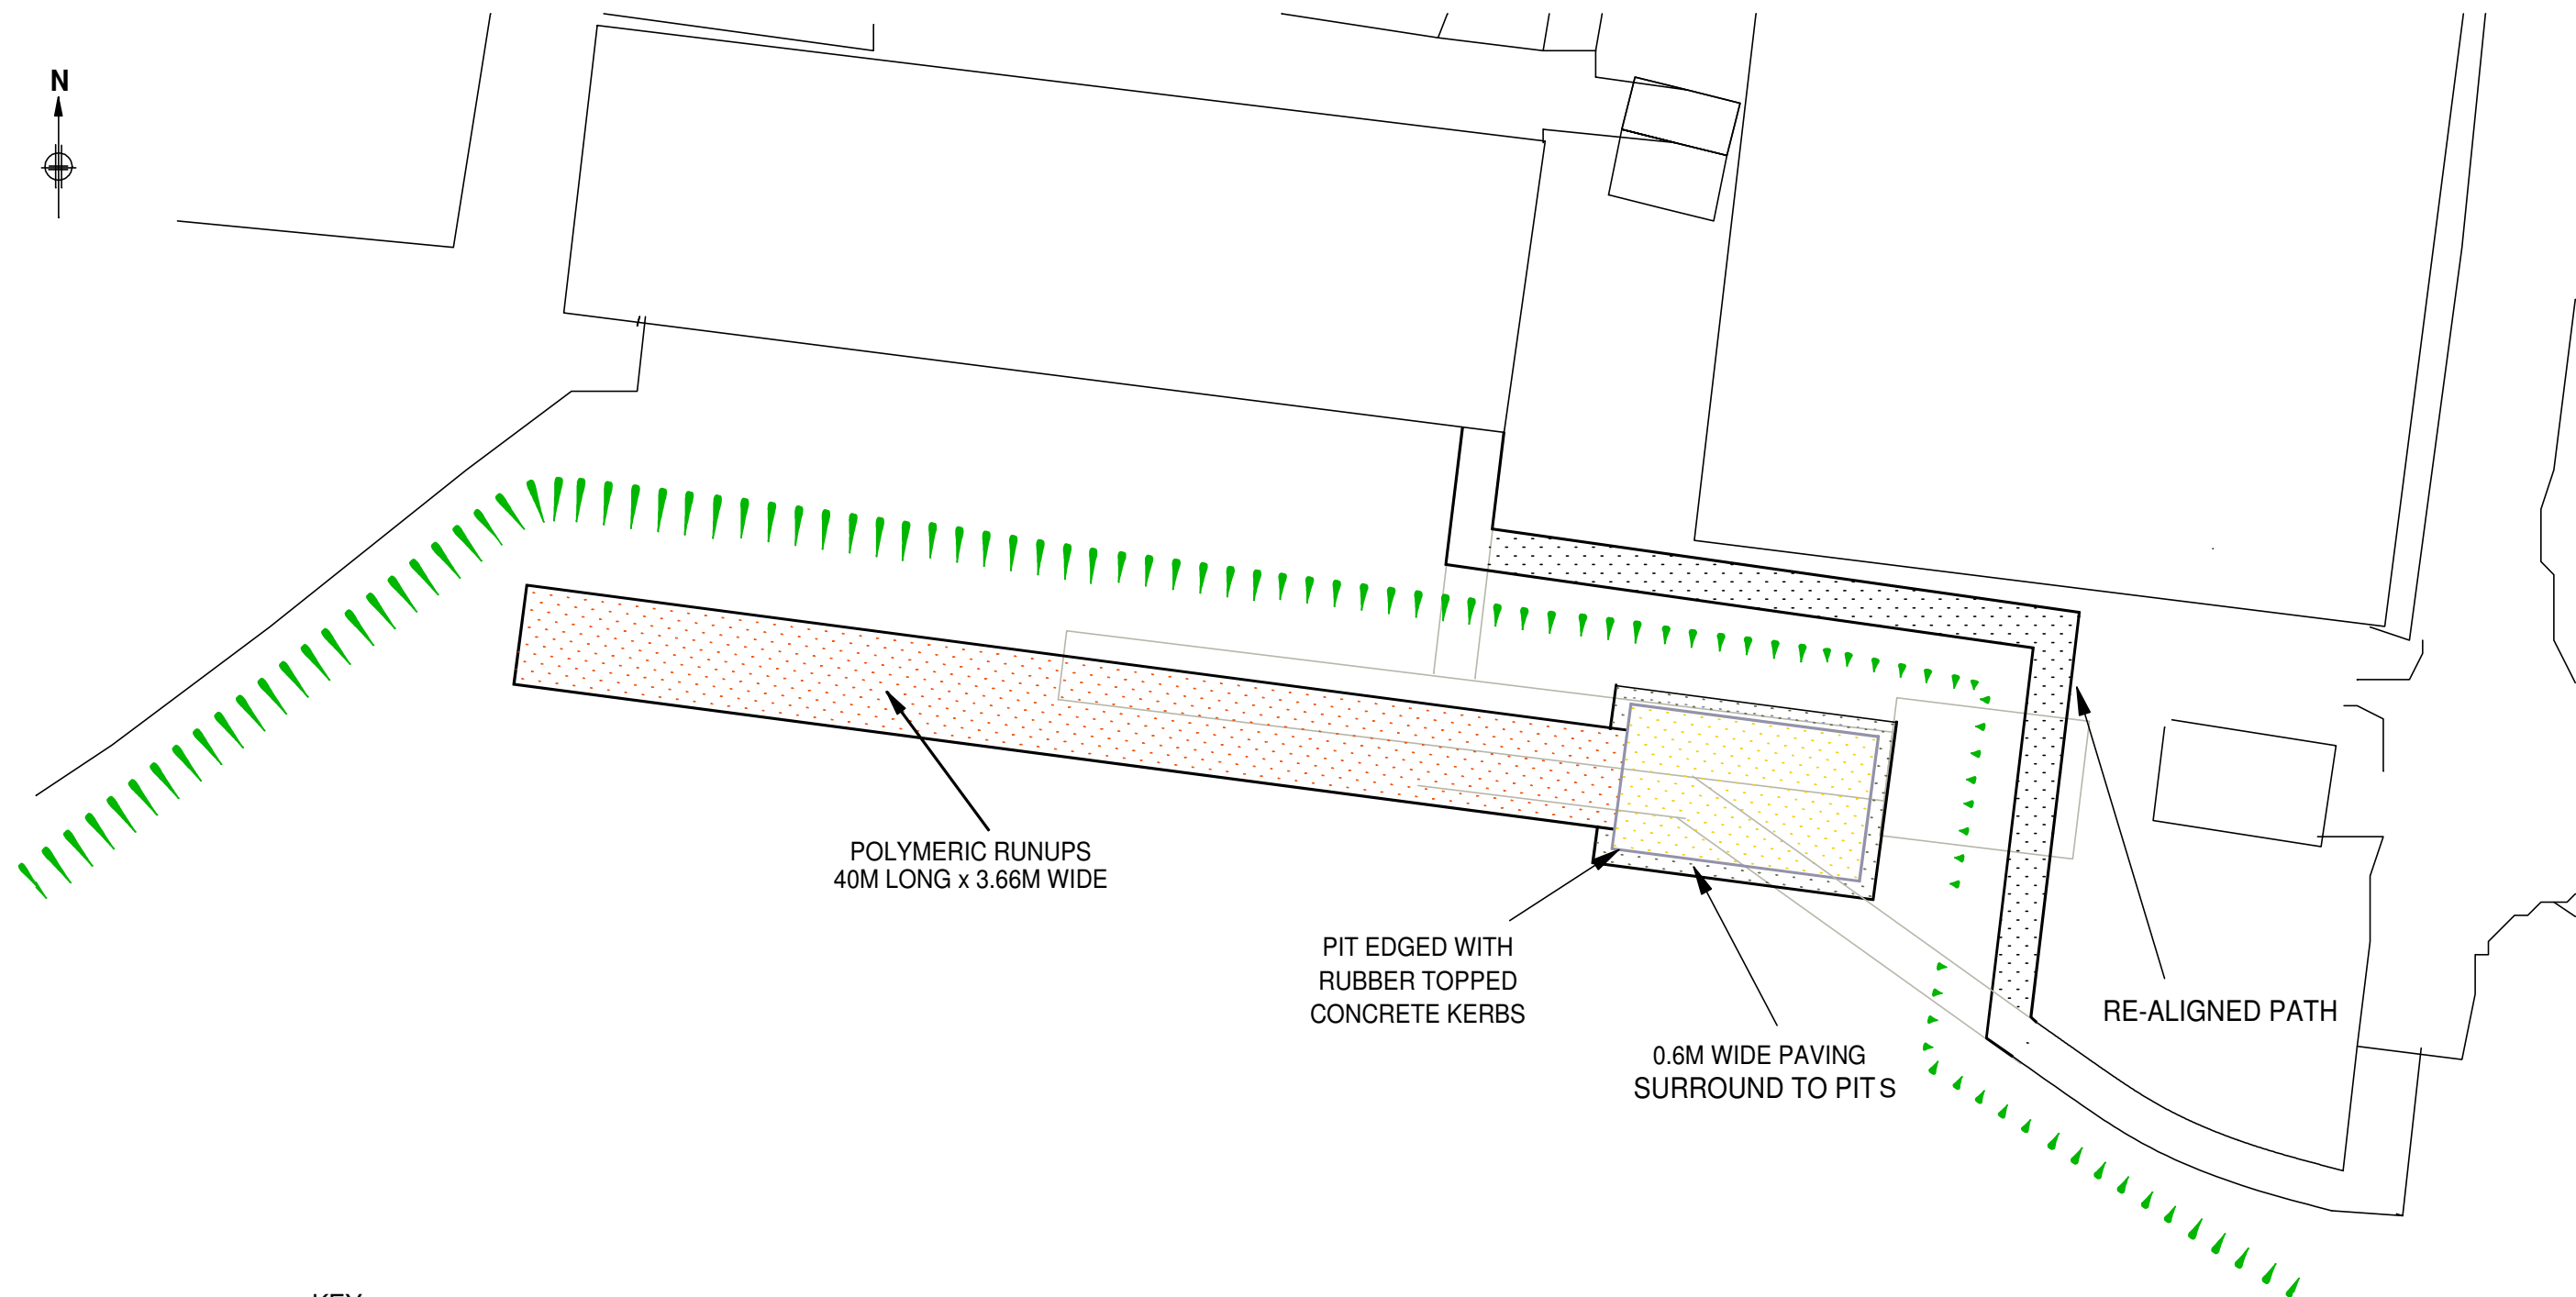

KEY

RUBBER TOPPED KERBS

CONCRETE KERBS

SAND FILLED PIT

POLYMERIC RUNUP

CONCRETE SLAB SURROUNDS



PROPOSED DEVELOPMENT OF SPORTS FIELD
AT PURBROOK PARK SCHOOL

PROPOSED JUMPING PIT AND RUNUP

Scale	Date	Drawing No.	Rev.
1:250 @ A3	April 2013	PPS/09	A

Plan Prepared by:
Richard MacGregor
Sports Ground Design Limited
Sandhill Cottage
Husthwaite
York YO61 4PQ

Tel: 01347 868 536