



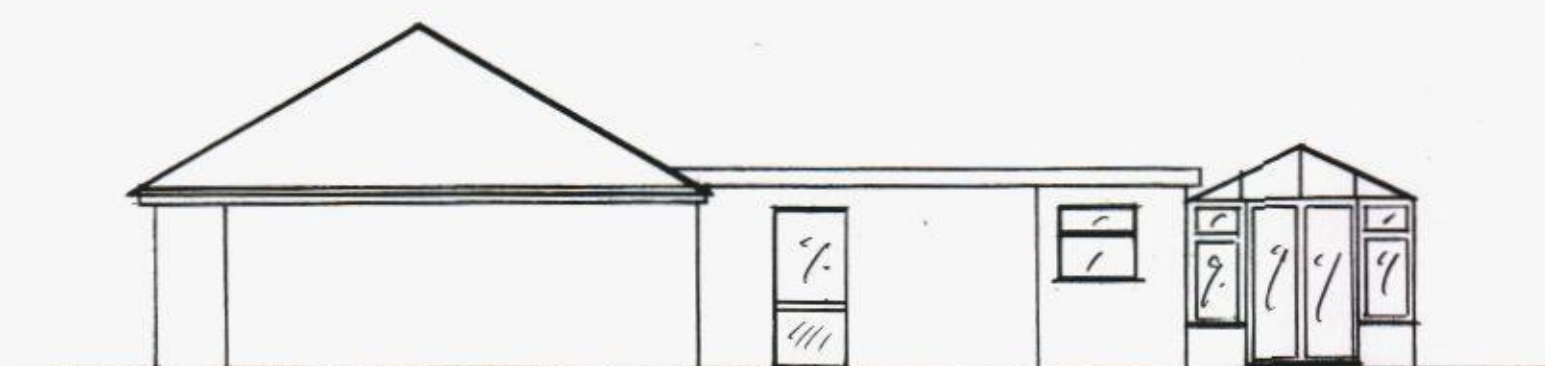

LEFT ELEVATION

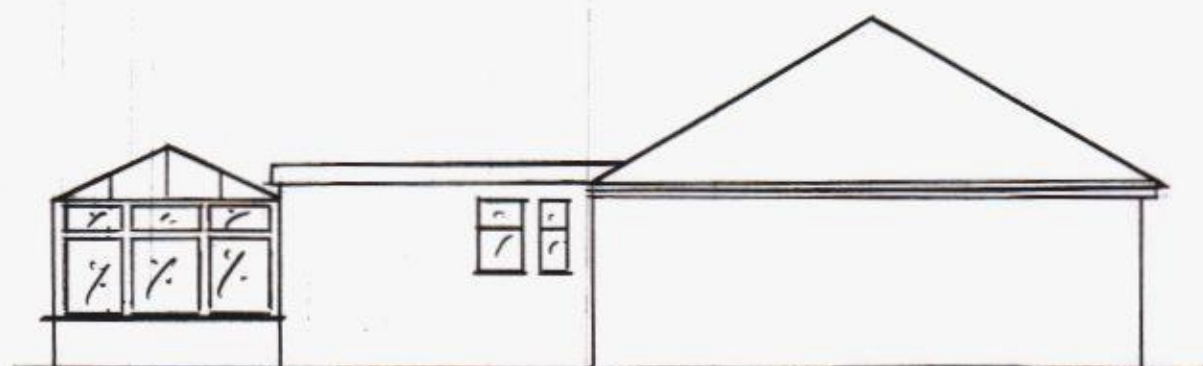

RIGHT ELEVATION



REAR ELEVATION

PROPOSED CONSERVATORY

MR. & MRS. BYARD
86 RAILS LANE
HAYLING ISLAND
PO11 9LP

DATE: A-05-2011

SCALE

ELEVATIONS 1:100

PLAN VIEW 1:500

Block 1:50

