


SPRINGWOOD AVENUE

MALLOW CLOSE

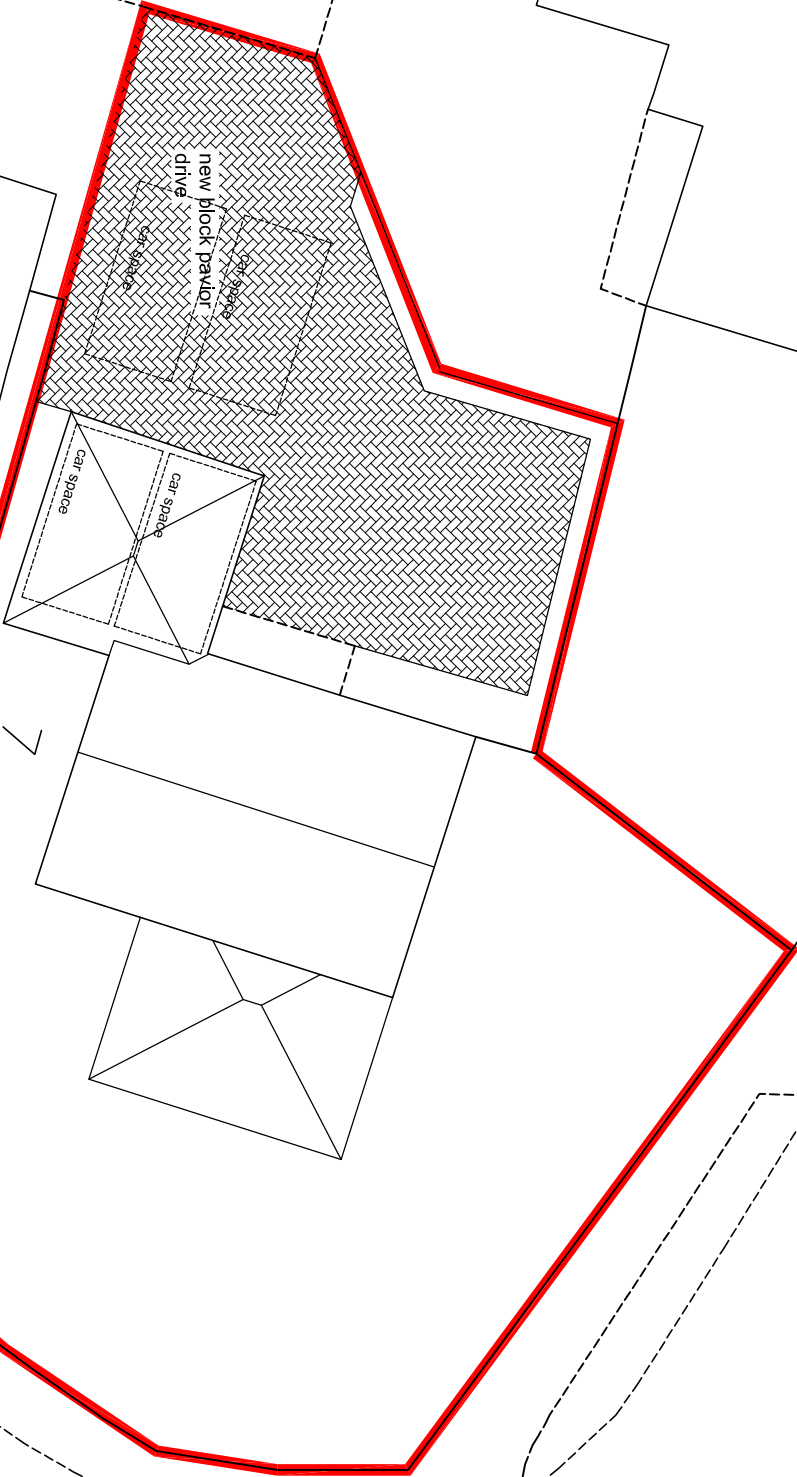

No.									
Revision/Issue									
Date									

Project Name and Address
7 Mallow Close
Waterlooville

Project 19/10/08	Sheet 08
Date 19.04.12	
Scale 1:200	



17 Eastern Parade, Fareham,
Hants PO16 0RL
d.design@itiscall.co.uk
07742720557 01329 221329

Parking Plan 1:200



6