


**PROPOSED ADDITION AND CONSERVATORY.
67, SOUTHWOOD ROAD, HAYLING ISLAND, HANTS.
FOR MR & MRS B. HAMMOND.**

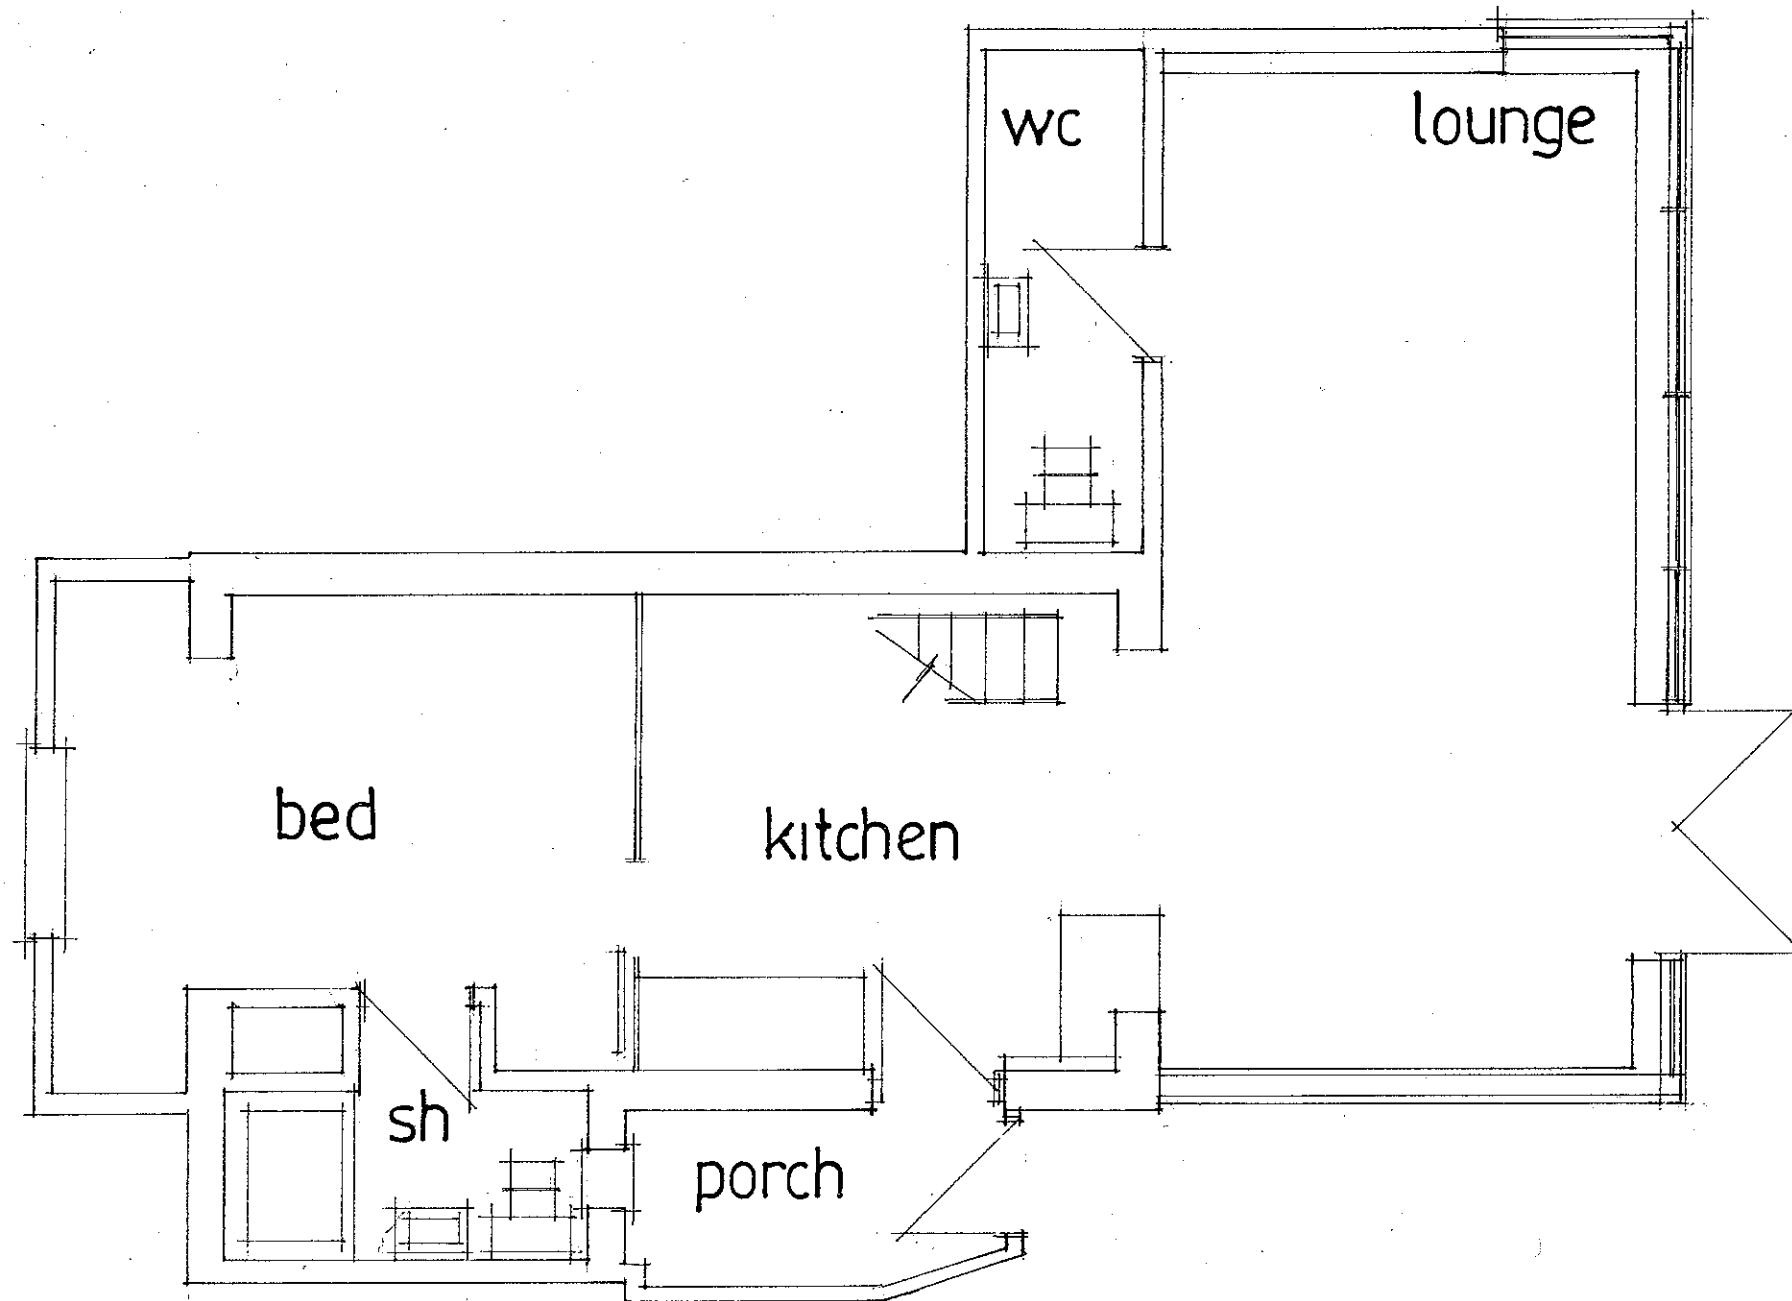

date march 2012
scale 1:50

EXISTING LAYOUT

PETER J. WALKER MRICS
CHARTERED SURVEYOR
182 SEAFRONT, HAYLING ISLAND, HANTS
PO11 9 AN

TEL: 02392 467571