PERMIT

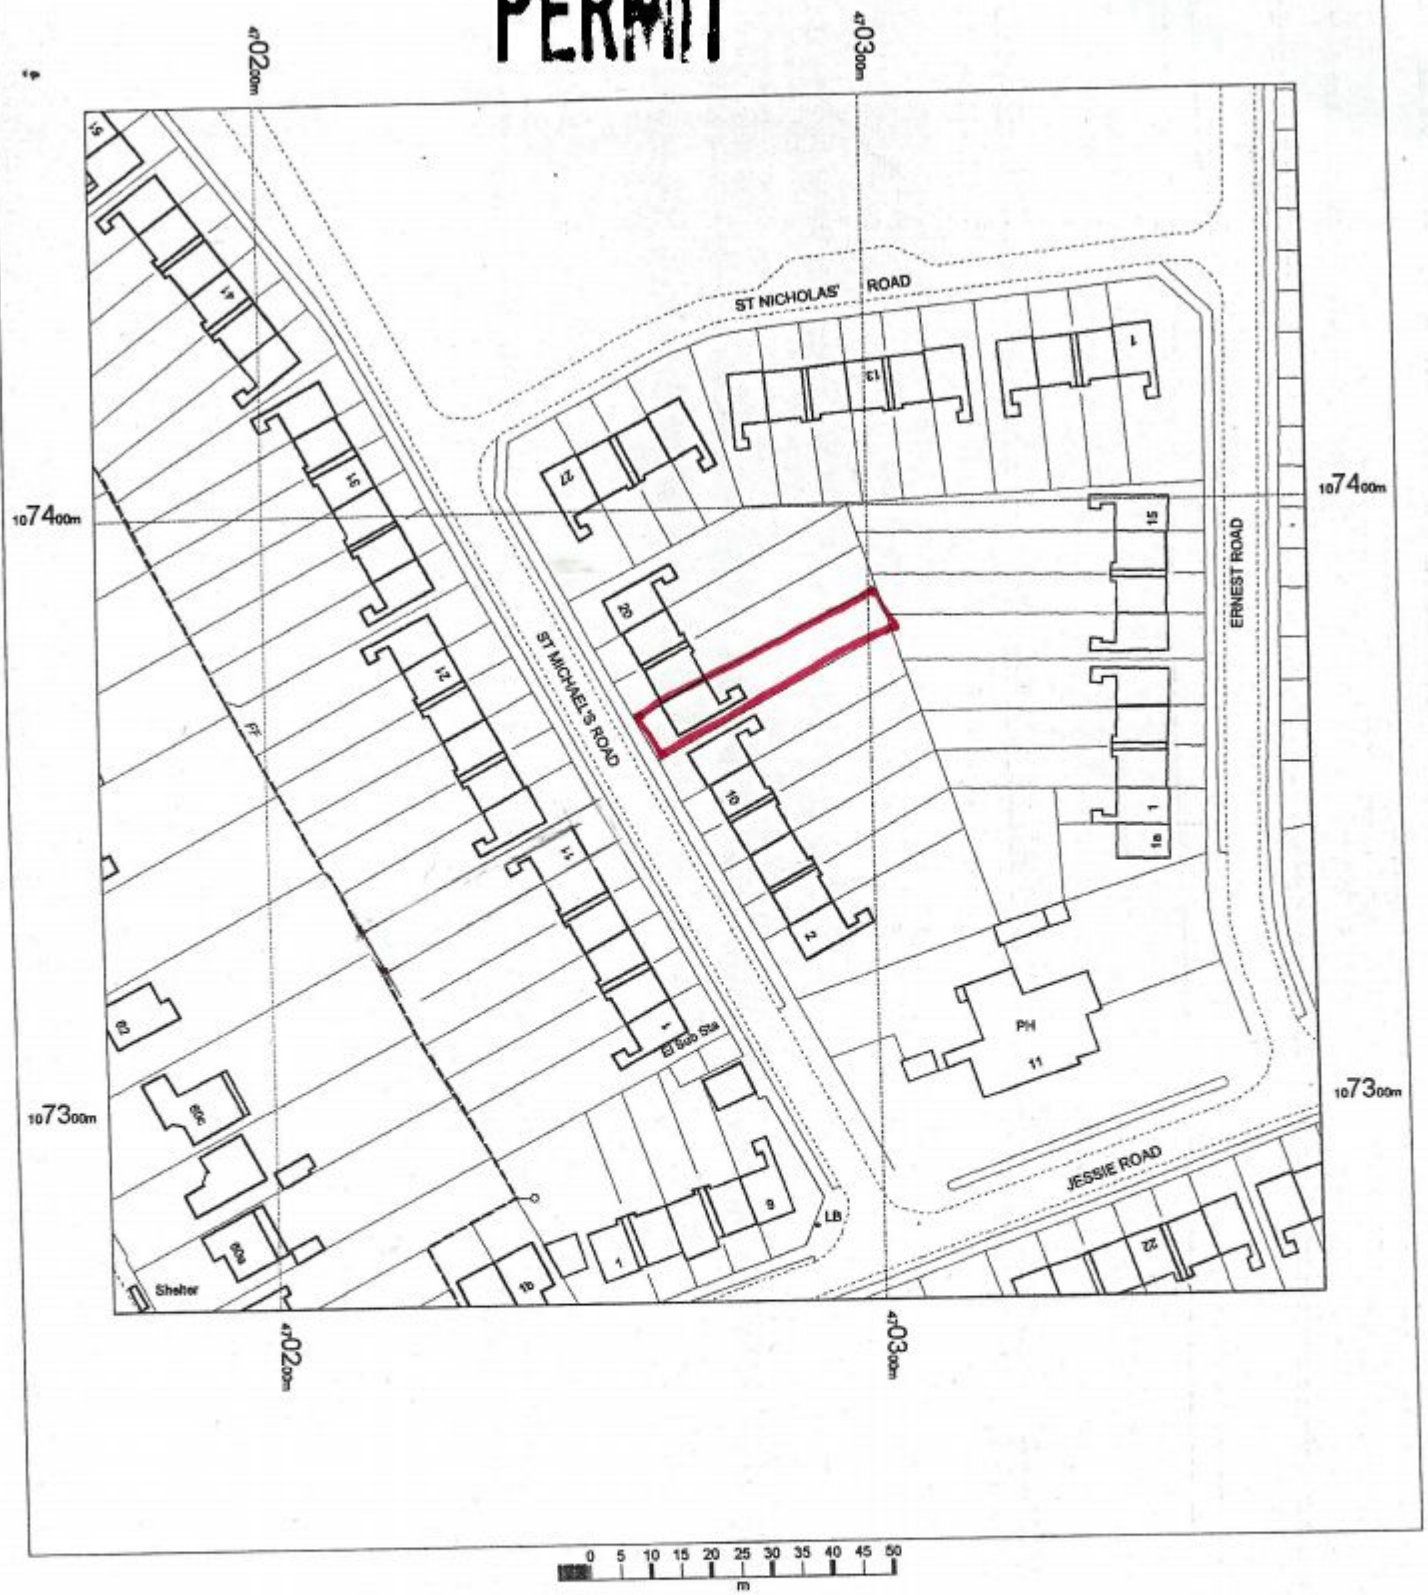

N

OS Mastermap
04 October 2011, ID: CM-00099148
www.centremapslive.co.uk

1:1250 scale print at A4, Centre: 470272 E, 107368 N

©Crown Copyright. Licence no. 10001998

Mapping sourced from Ordnance Survey

CENTREMAPSlive®
www.centremapslive.co.uk