


Notes:

Do not scale from this drawing.
Only to be scaled for local authority purposes.
Dimensions to be checked on site.
All dimensions are in millimeters unless stated.
Report all discrepancies.

This drawing and information displayed is the confidential property of Engineering Architecture Ltd and shall not be copied or used for any purpose without the written consent of the company.

©Engineering Architecture Ltd. All Rights Reserved

Planning Pre
commencement
conditions

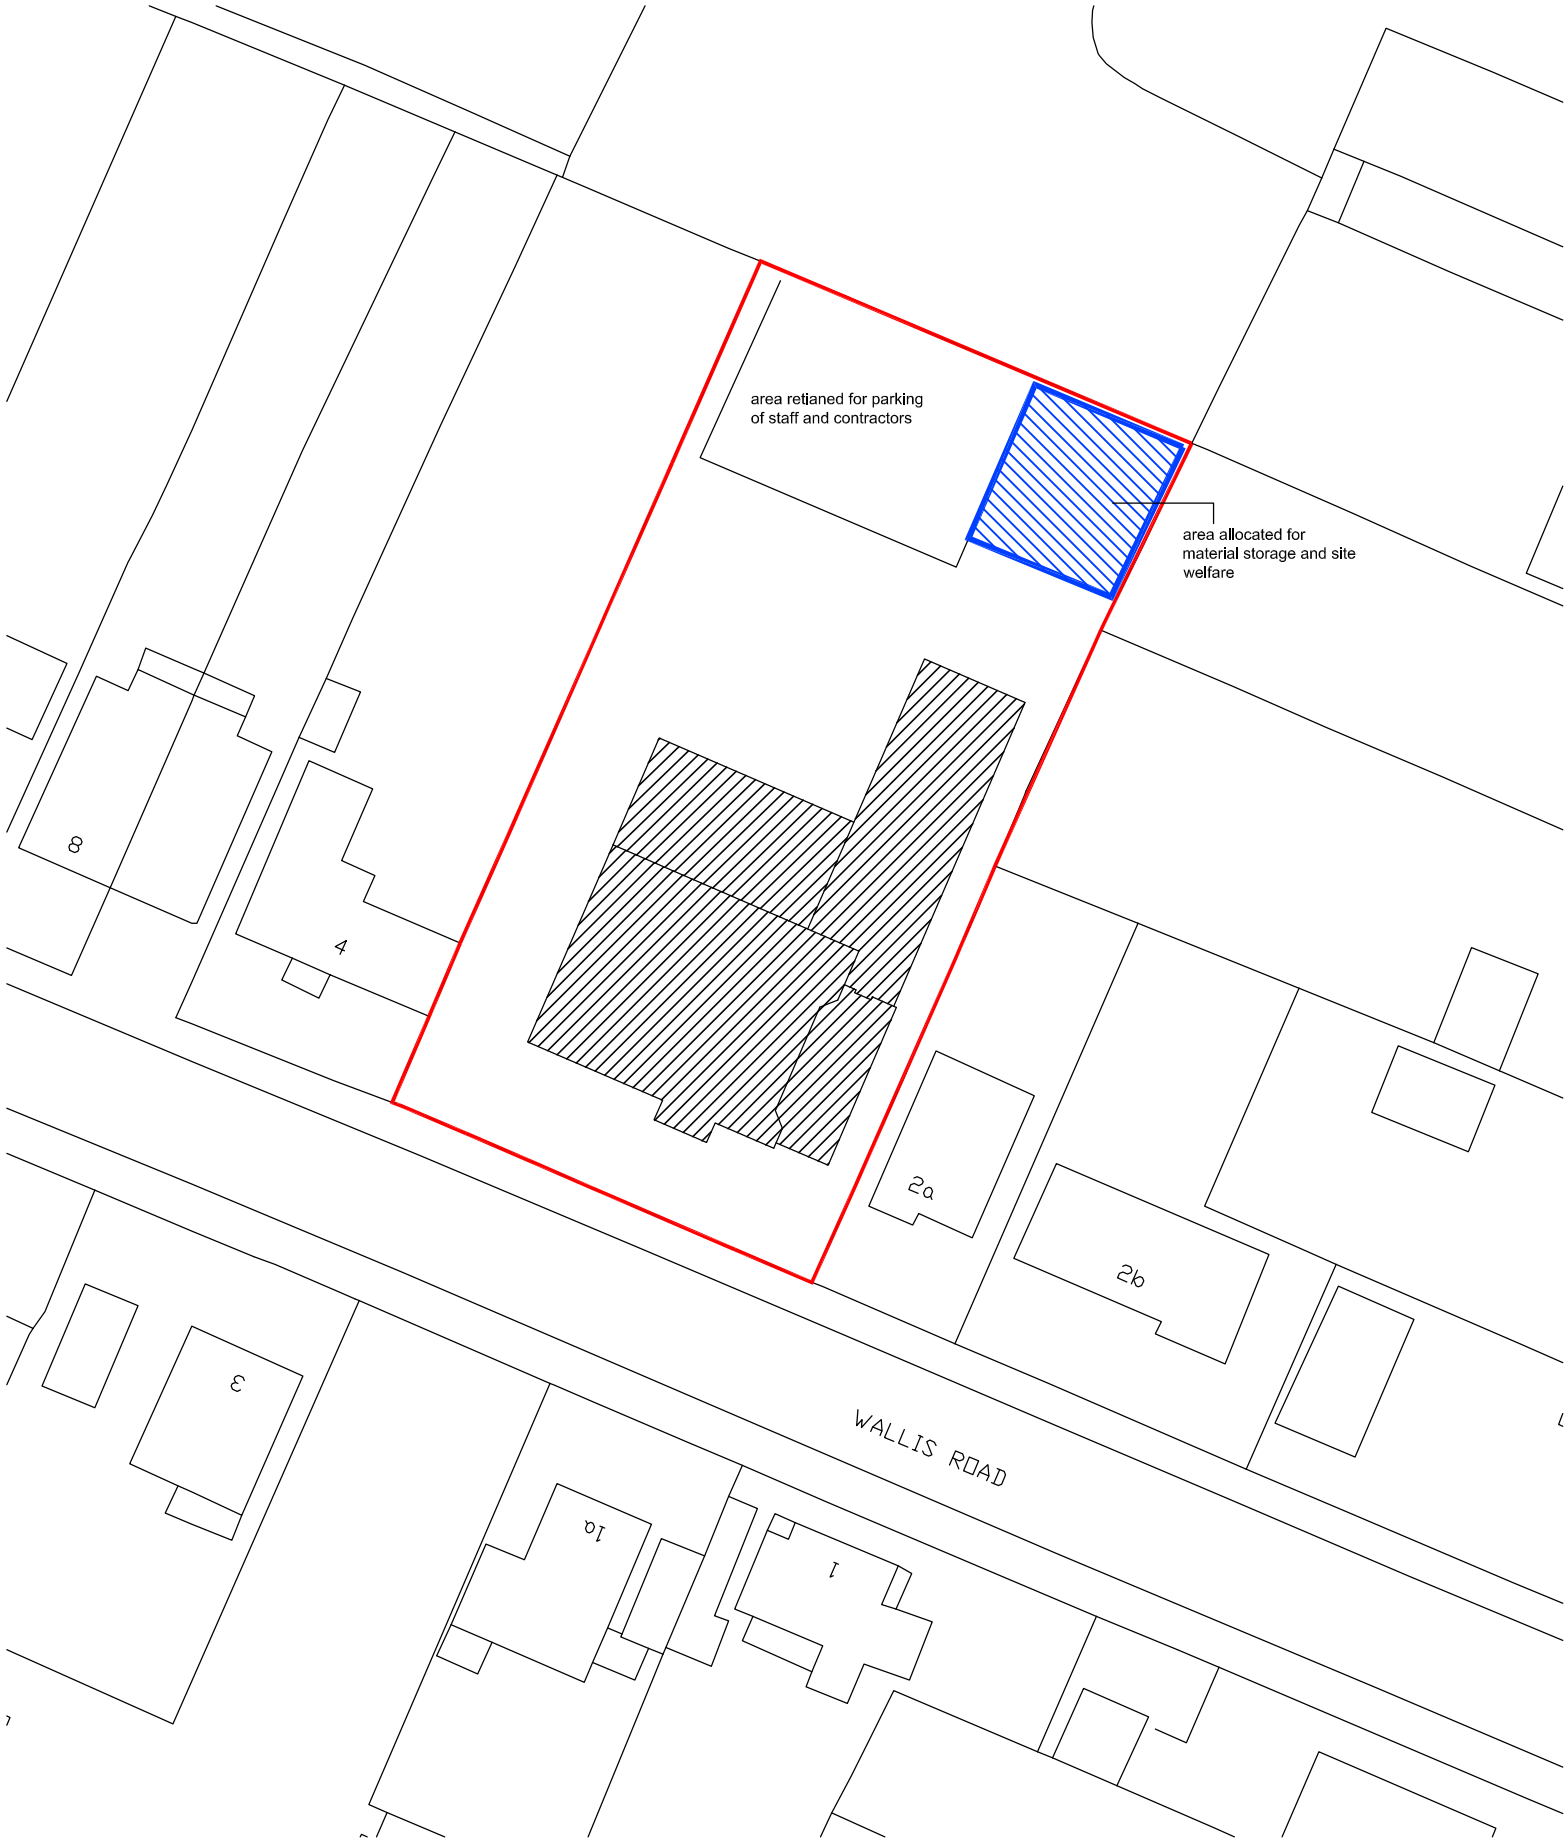

Site Block Plan
1:500



Revisions		Date
Scale	As shown	Job No. 78
Drawing No. 078_PL13	Revision 0	
Drawing: Site Compound location plan		
Project: Two Beeches Wallis Road Waterlooville PO7 7RX		
engineering architecture First Floor Office Exchange Buildings Petersfield GU32 3JU t. 01730 352800 e. mail@engarc.co.uk w. www.engarc.co.uk		