

ORIGINAL DRAWING AT A3 SIZE


NOTES:

SCALING AND DIMENSIONS:
** CONTRACTORS MUST NOT SCALE FROM THIS DRAWING **
PLANNING DEPARTMENTS MAY SCALE FROM THE DRAWING FOR PLANNING PURPOSES. WE CANNOT ACCEPT RESPONSIBILITY FOR SCALED INACCURACIES. All dimensions to be checked on site prior to commencement of any work.Notify designer of any discrepancies before ordering materials.

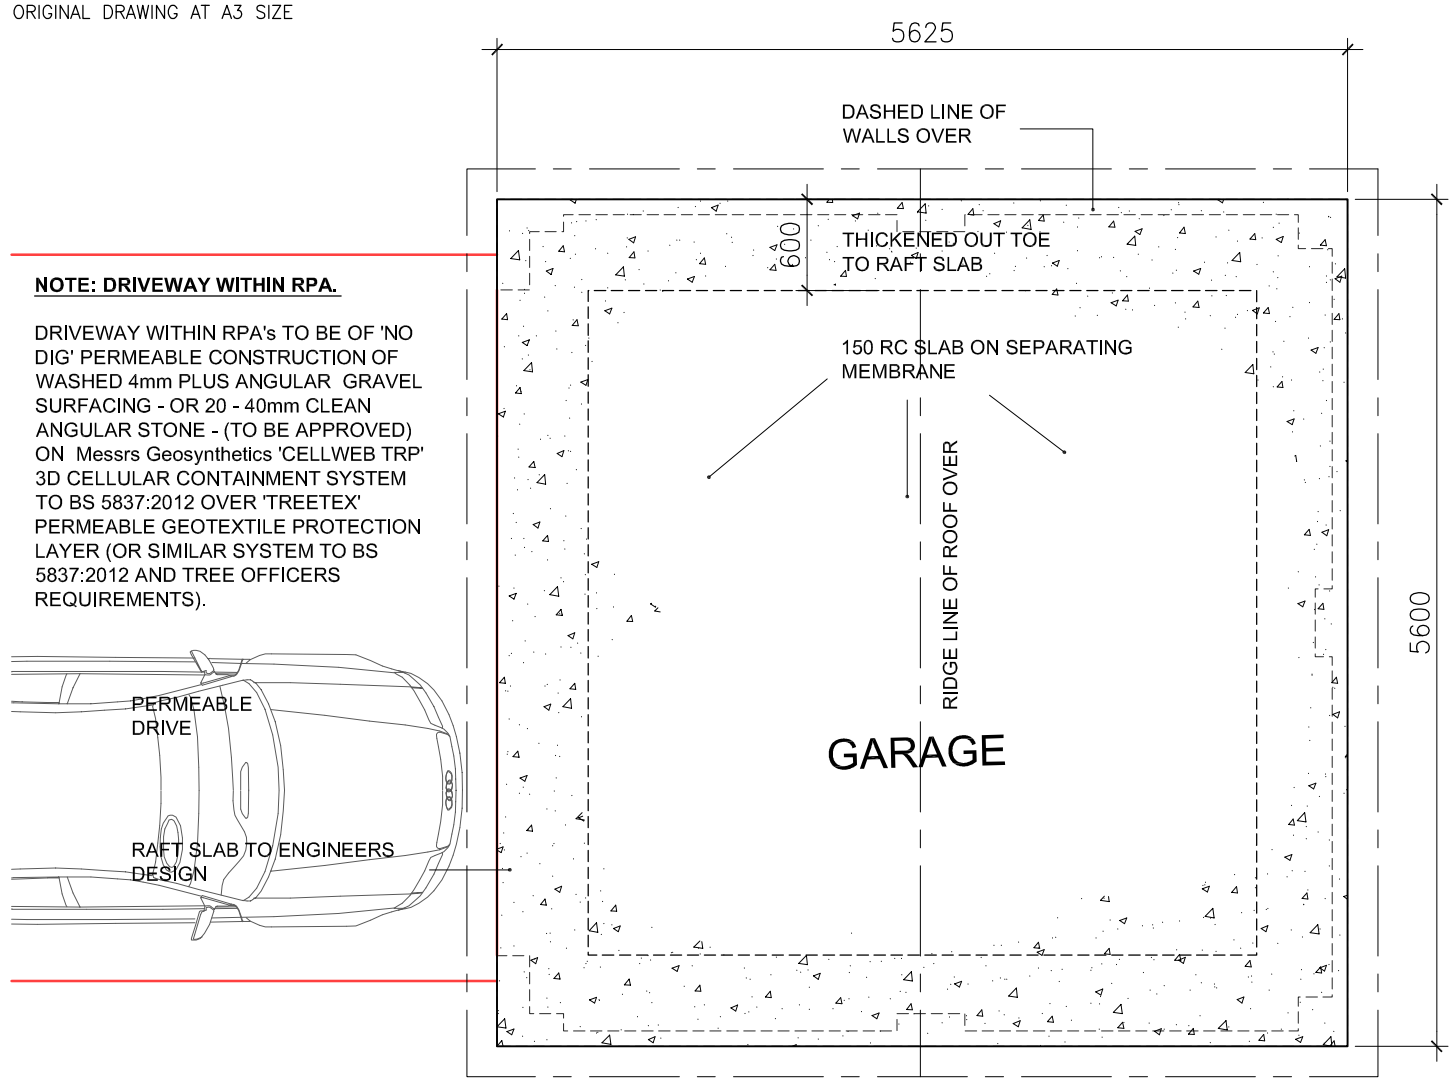


PLAN 1:50 scale

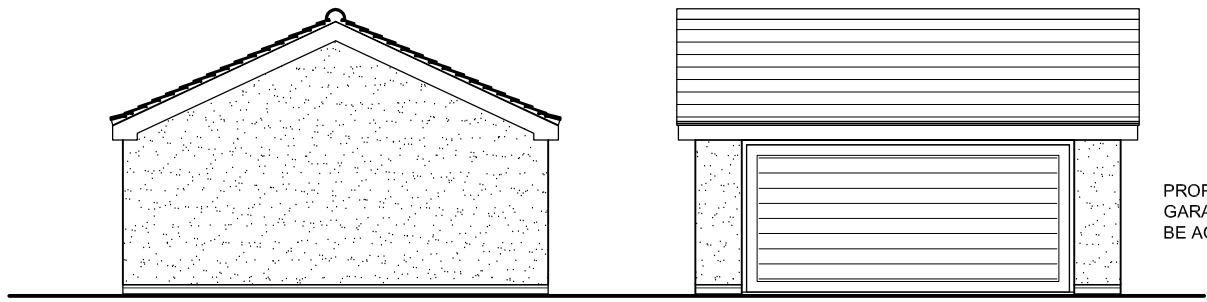


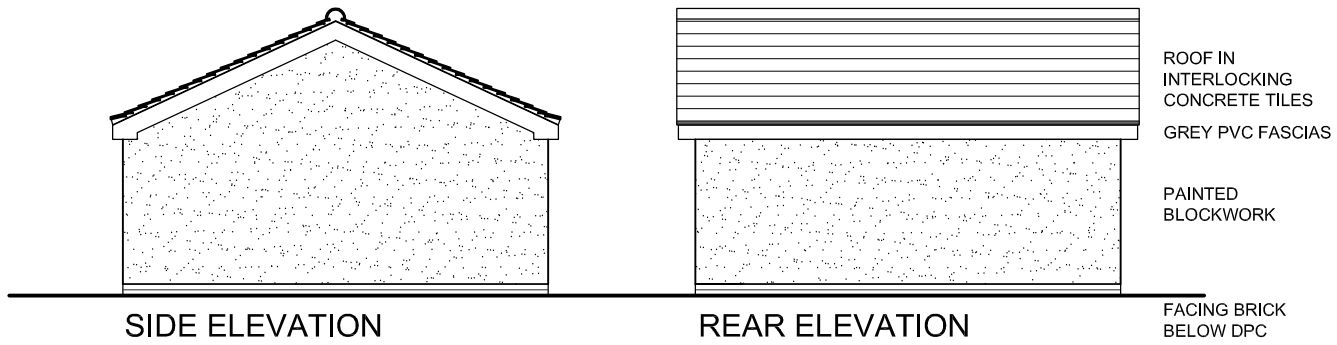

ELEVATIONS 1:100 scale

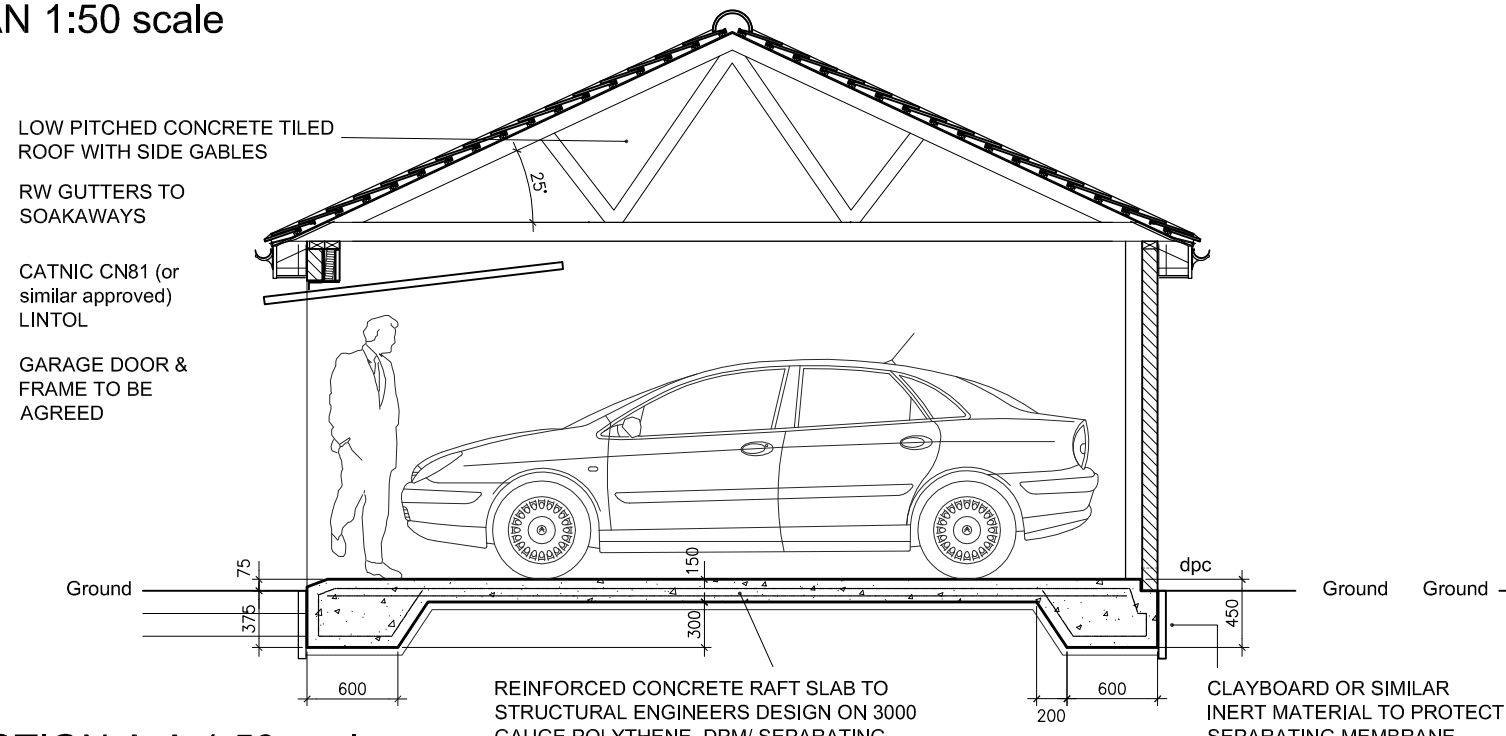

SECTION A-A 1:50 scale

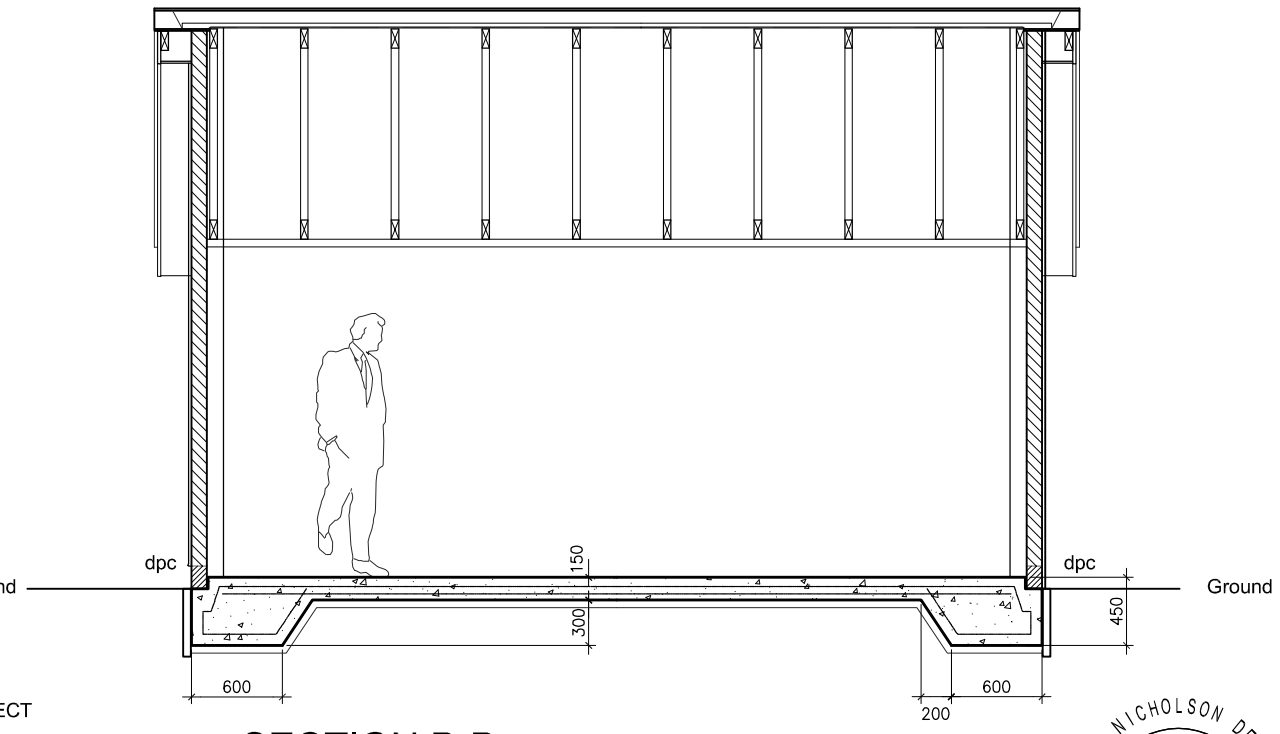

SECTION B-B

e-mail to : nicholsondsn@talktalk.net
Building Design - Fine Art & Design - Computer Graphics - Animation

Paul Nicholson

D e s i g n

36 Nichol Place, Cotford St. Luke, Somerset TA4 1JD - tel: 01823 619 090

Rev.	Details	Date

Client : Mr. M. Patterson

Project: Refurbishment of 26 Leigh Road, Havant

Title : Proposed Garage slabs and drive construction

Scale	1:50
Date	09 January 2014
Drawn by	pn
Checked by	

Drawing no. 0213 / 10

Revision : .

PAUL NICHOLSON DESIGN

(C) 2014. THIS DOCUMENT IS COPYRIGHT OF PAUL NICHOLSON DESIGN AND MAY NOT BE COPIED IN ANY PHYSICAL OR ELECTRONIC FORMAT WITHOUT THECOPYRIGHT OWNERS WRITTEN PERMISSION.