


**PROPOSED SINGLE STOREY REAR ADDITION
9, CHICHESTER AVENUE, HAYLING IS. HANTS.
FOR MR & MRS B. SIMPSON.**

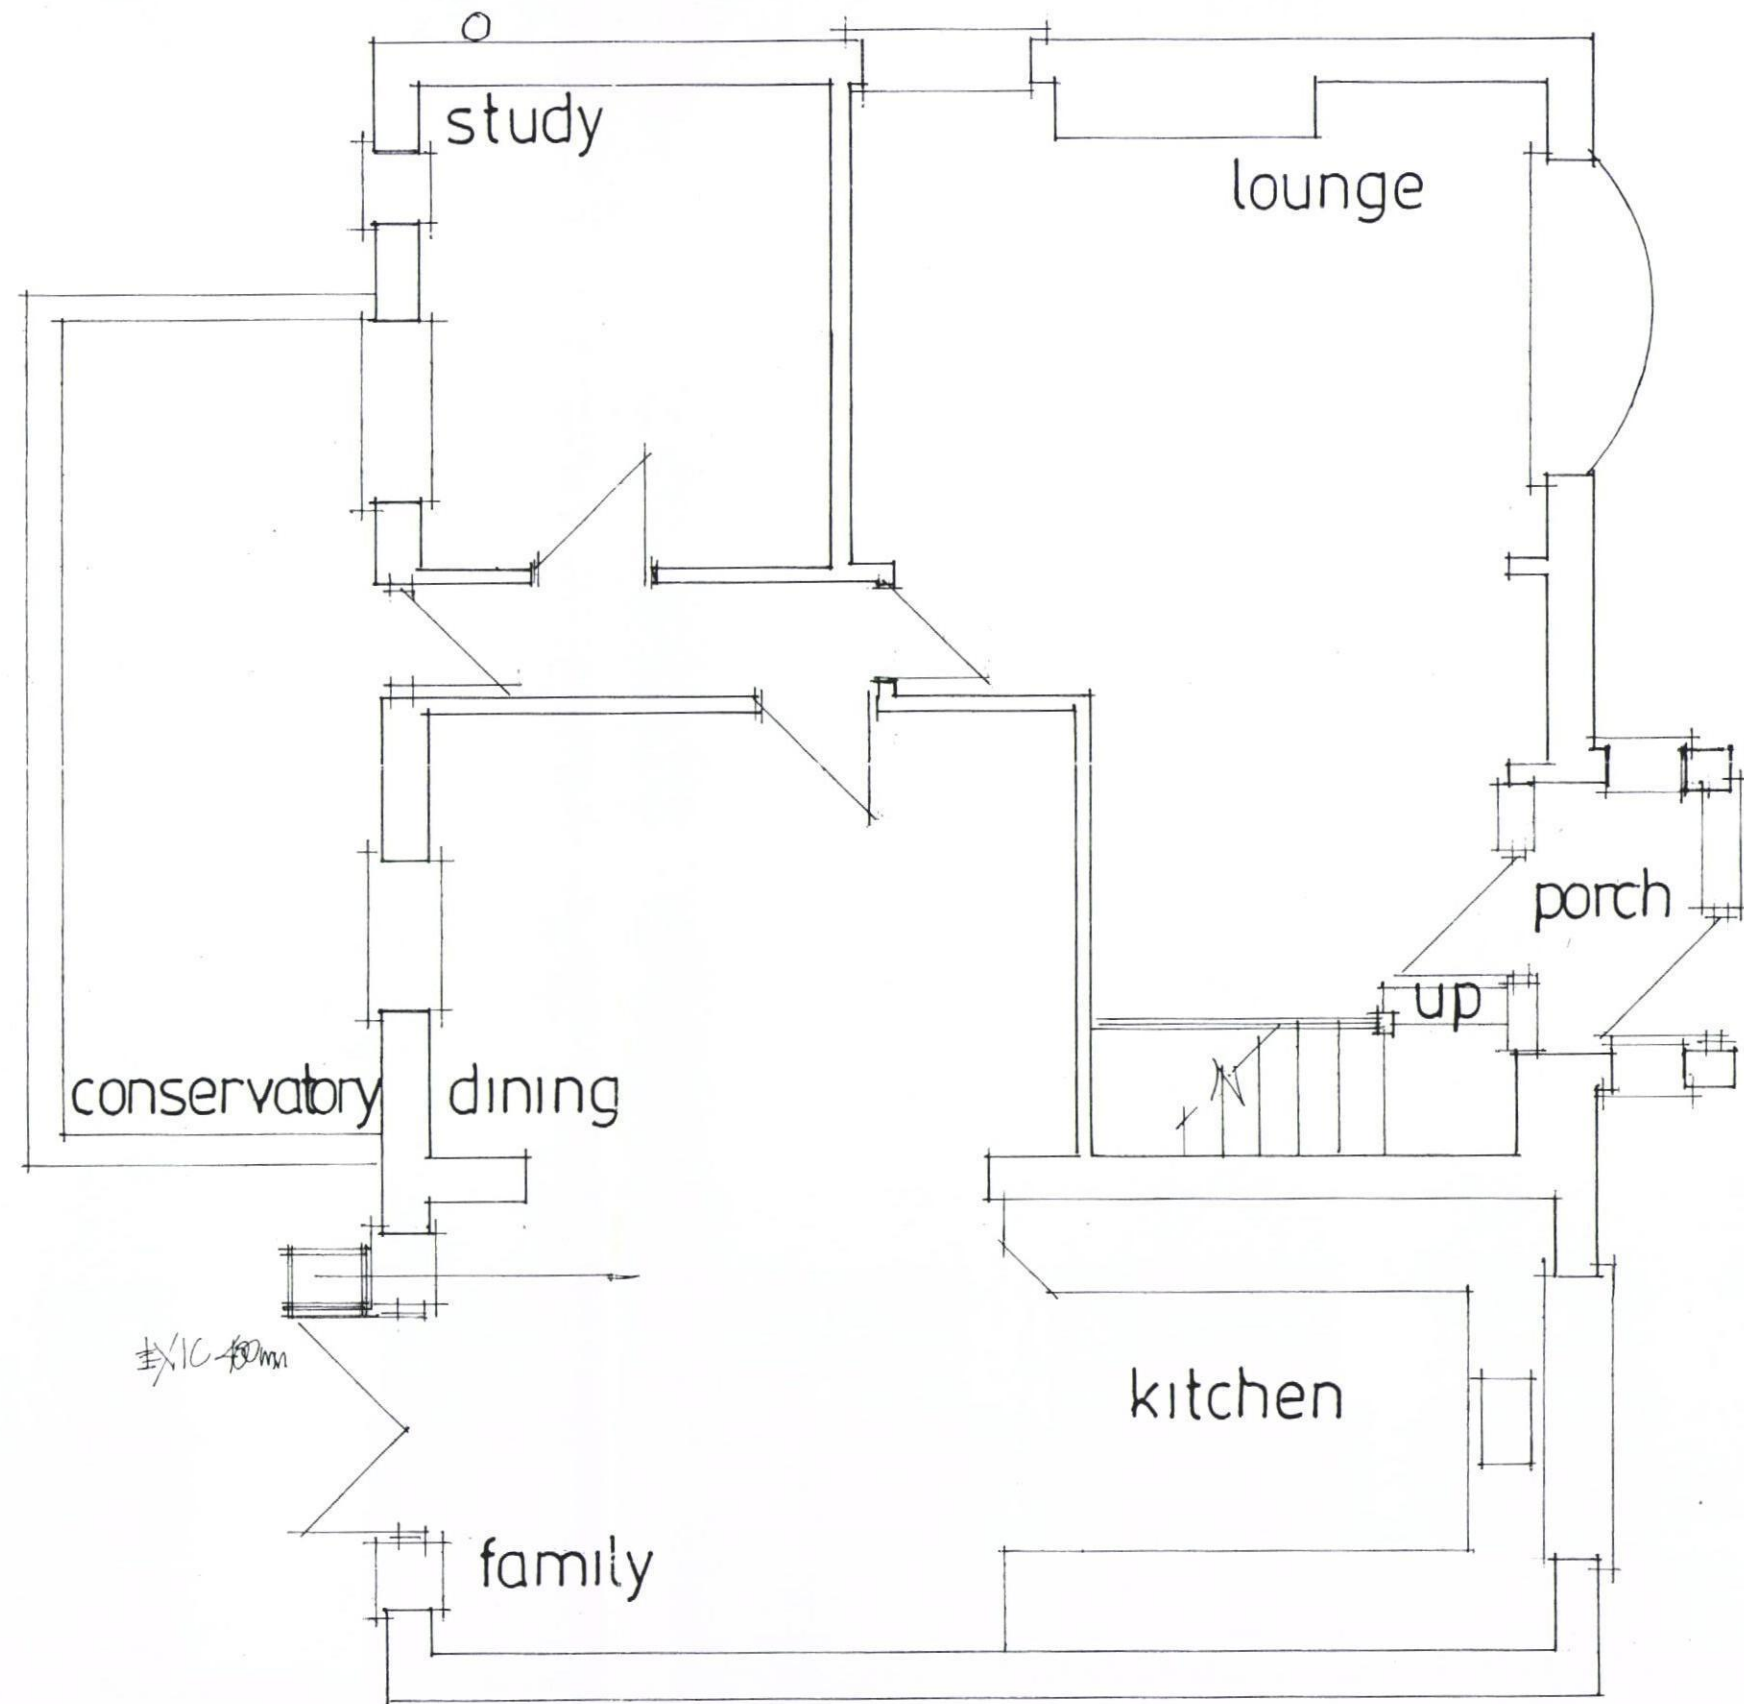

existing ground floor

date mar 14
scale 1:50

Peter J. Walker MRICS
Chartered Surveyor
182 Seafront, Hayling Island
HANTS PO11 9AN
Tel: 02392 467571