


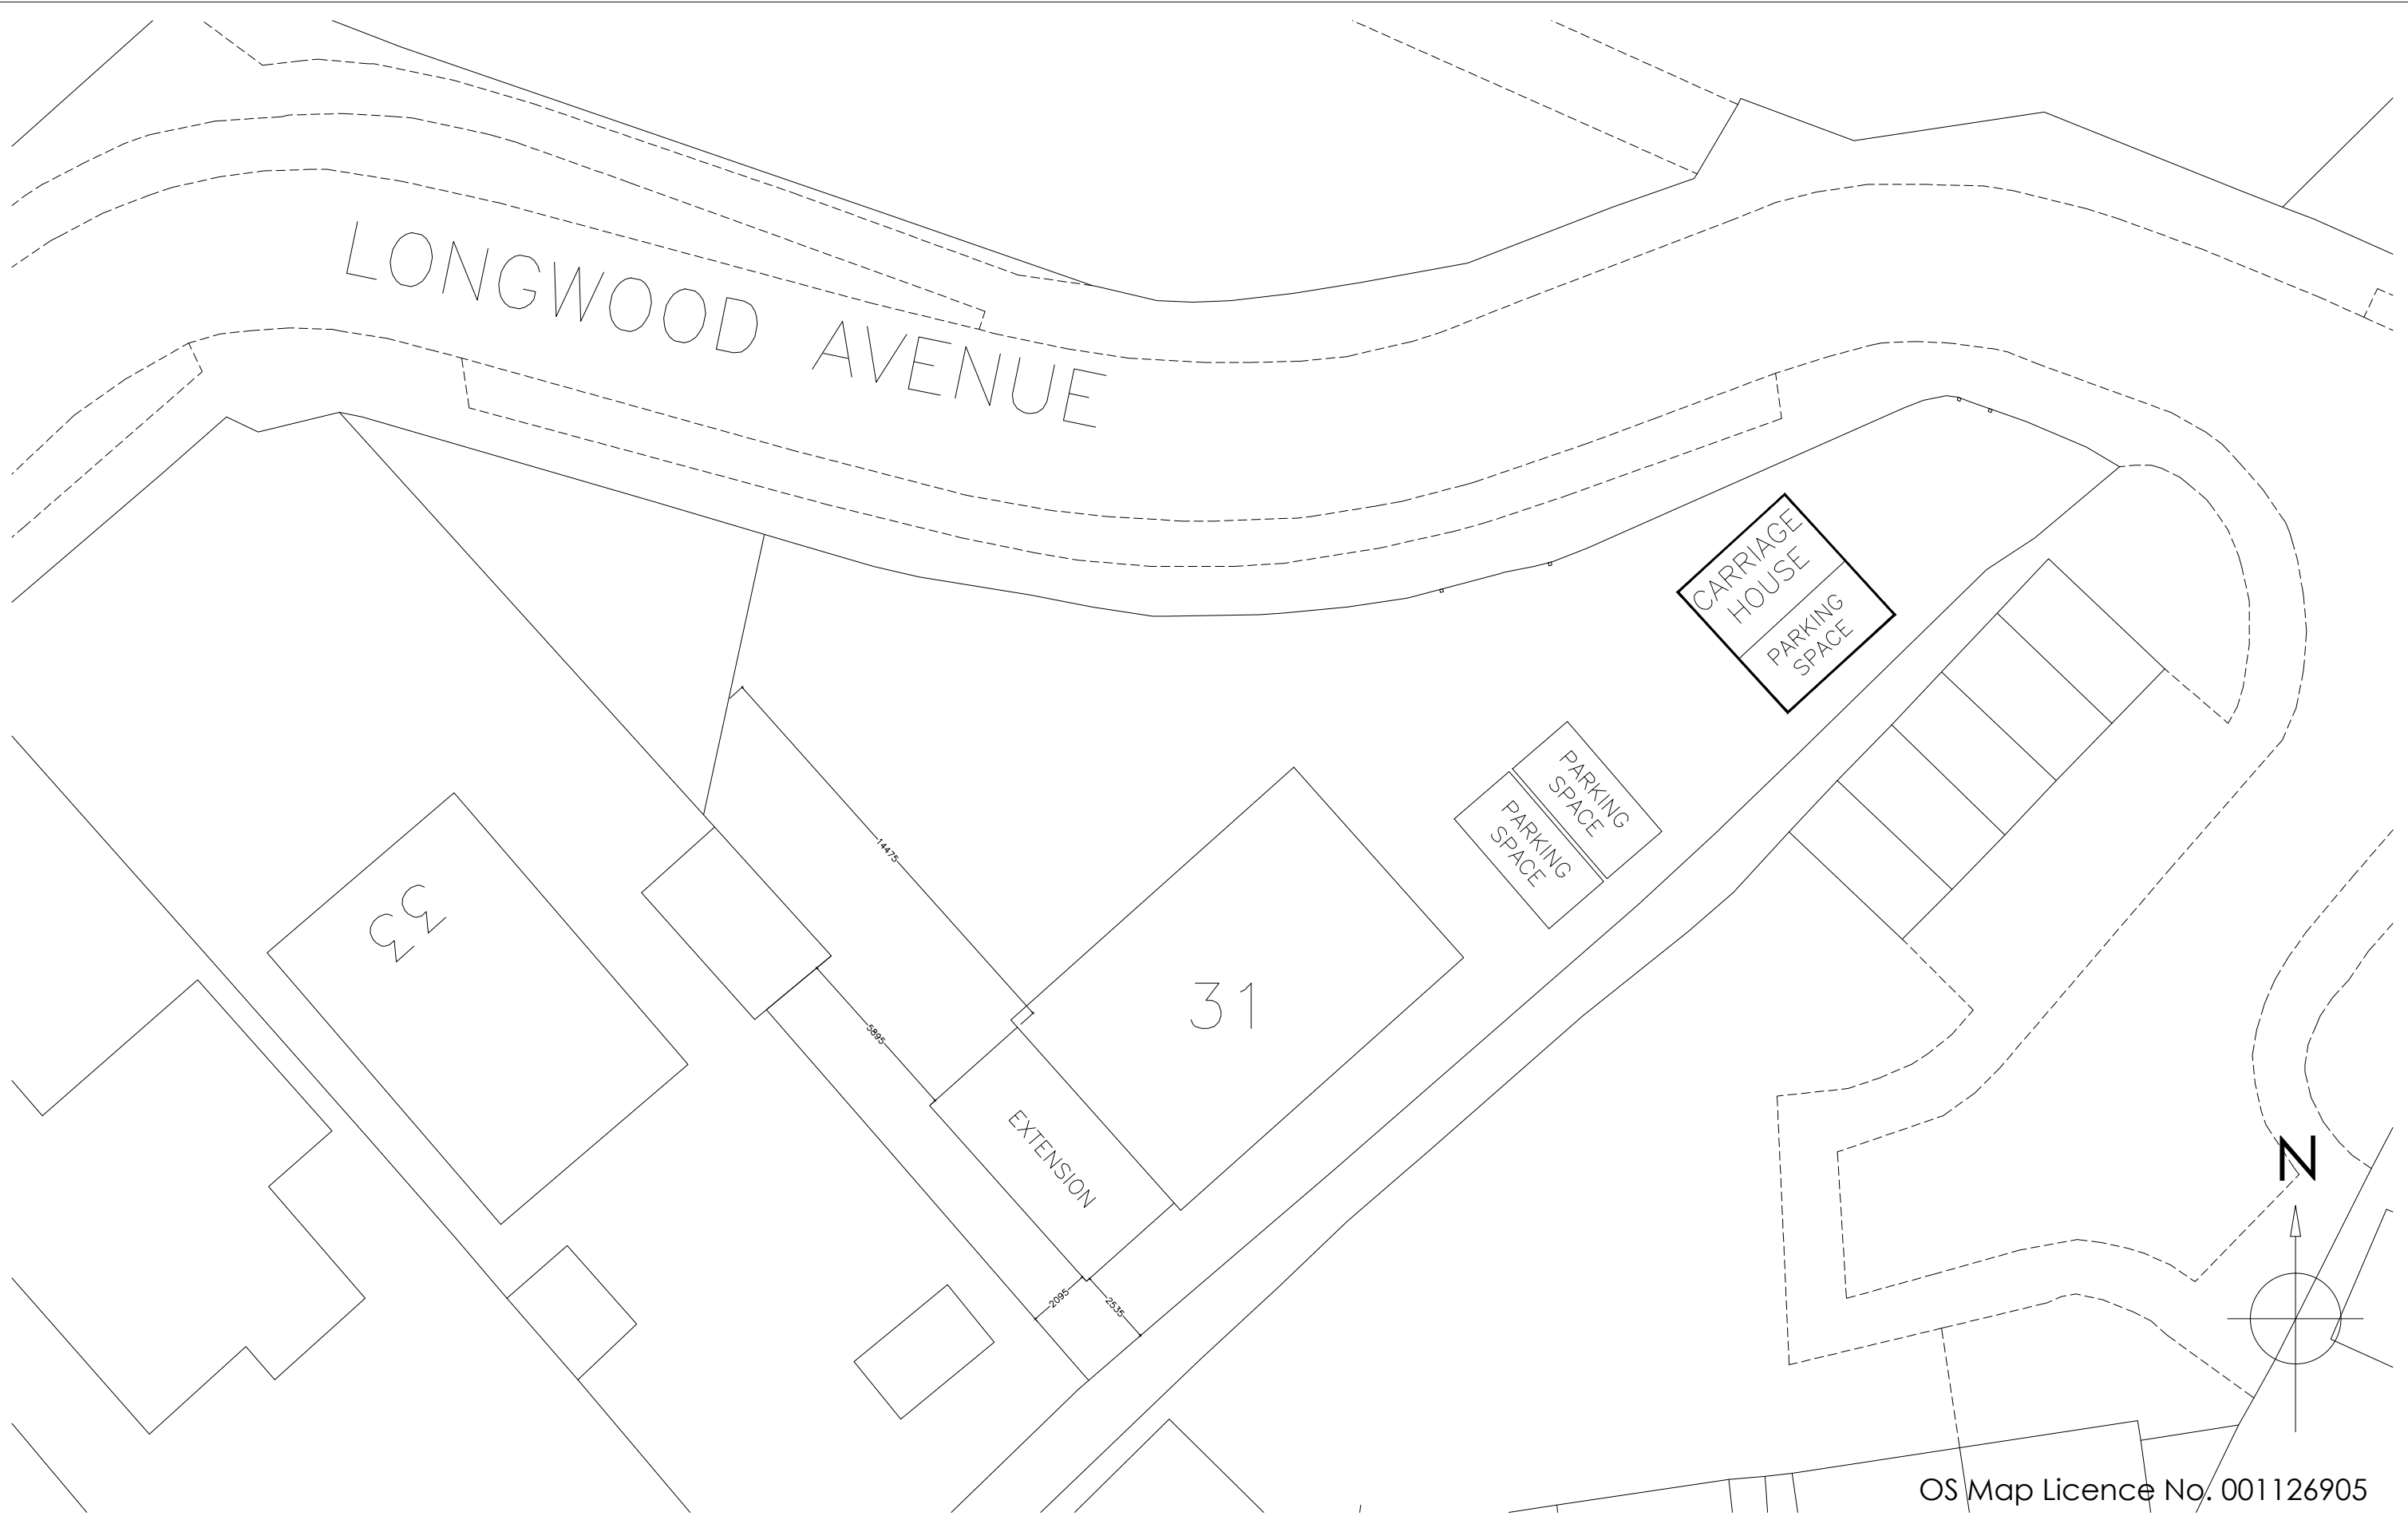

OS Map Licence No. 001126905

REV	DESCRIPTION	DRAWN	DATE	Drawing Ref		Drawing Title	
-	Initial design	GBS	15.11.13	LONGMORE 04		Rear extension to	
				Scale at A1	Scale at A3	31 Longwood Avenue	
				N/A	1:200	Cowplain	
				Date		Waterlooville	
				15 Nov 2013		Hampshire	
				Drawn by		PO8 8HZ	
				GBS			

Copyright is reserved by GBS Designs and is issued on the condition that it is not copied or disclosed by or to any unauthorised persons without prior consent in writing from GBS Designs.

All dimensions to be checked on site



CAD - ARCHITECTURE - DESIGN

6 Shillinglee Waterlooville
Hampshire PO7 5RW
Tel 023 9225 8315
www.gbsimages.co.uk