


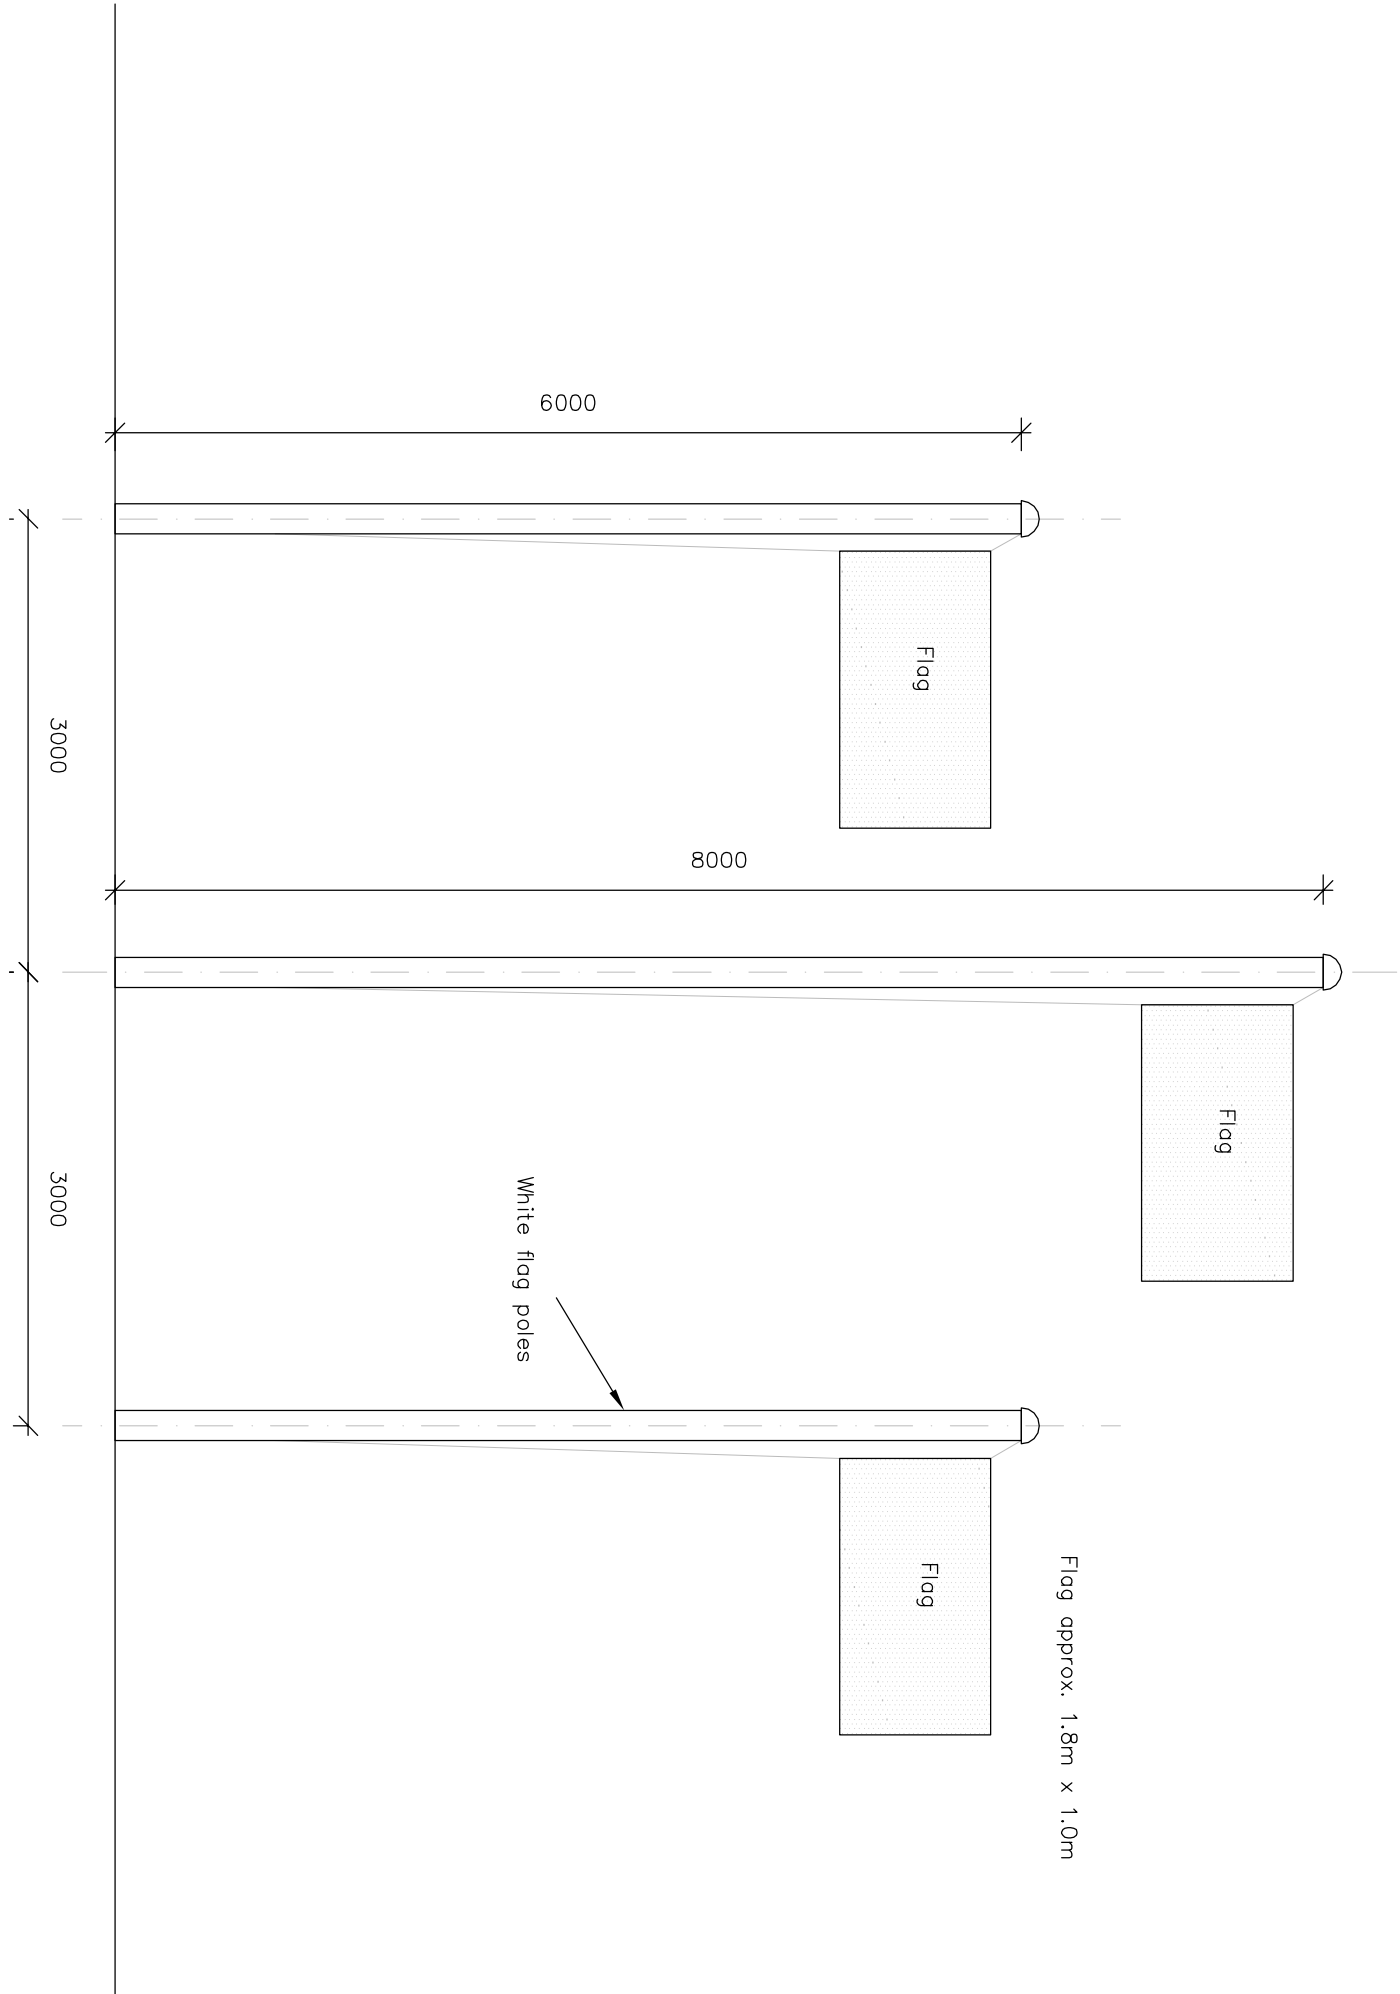

rev. date

note

adp

architects & urban designers

Tel: 0845 365 1475

Email: mail@adp-ld.co.uk

www.adparchitectsld.co.uk

Richmond Court, 74 Botley Road, Park Gate, Southampton, SO31 1BA

Project name/address:
Proposed Flag Poles
Rothery House
Waterberry Drive
Waterlooville
PO7 7XX

client:
John Rothery Wholesale Co Ltd

drawing title:
Elevation

job number:	drawing number:	revision:
1637	02	
drawing scale/sheet:	date:	drawn:
1:50 (A3)	Oct 13	PJL