


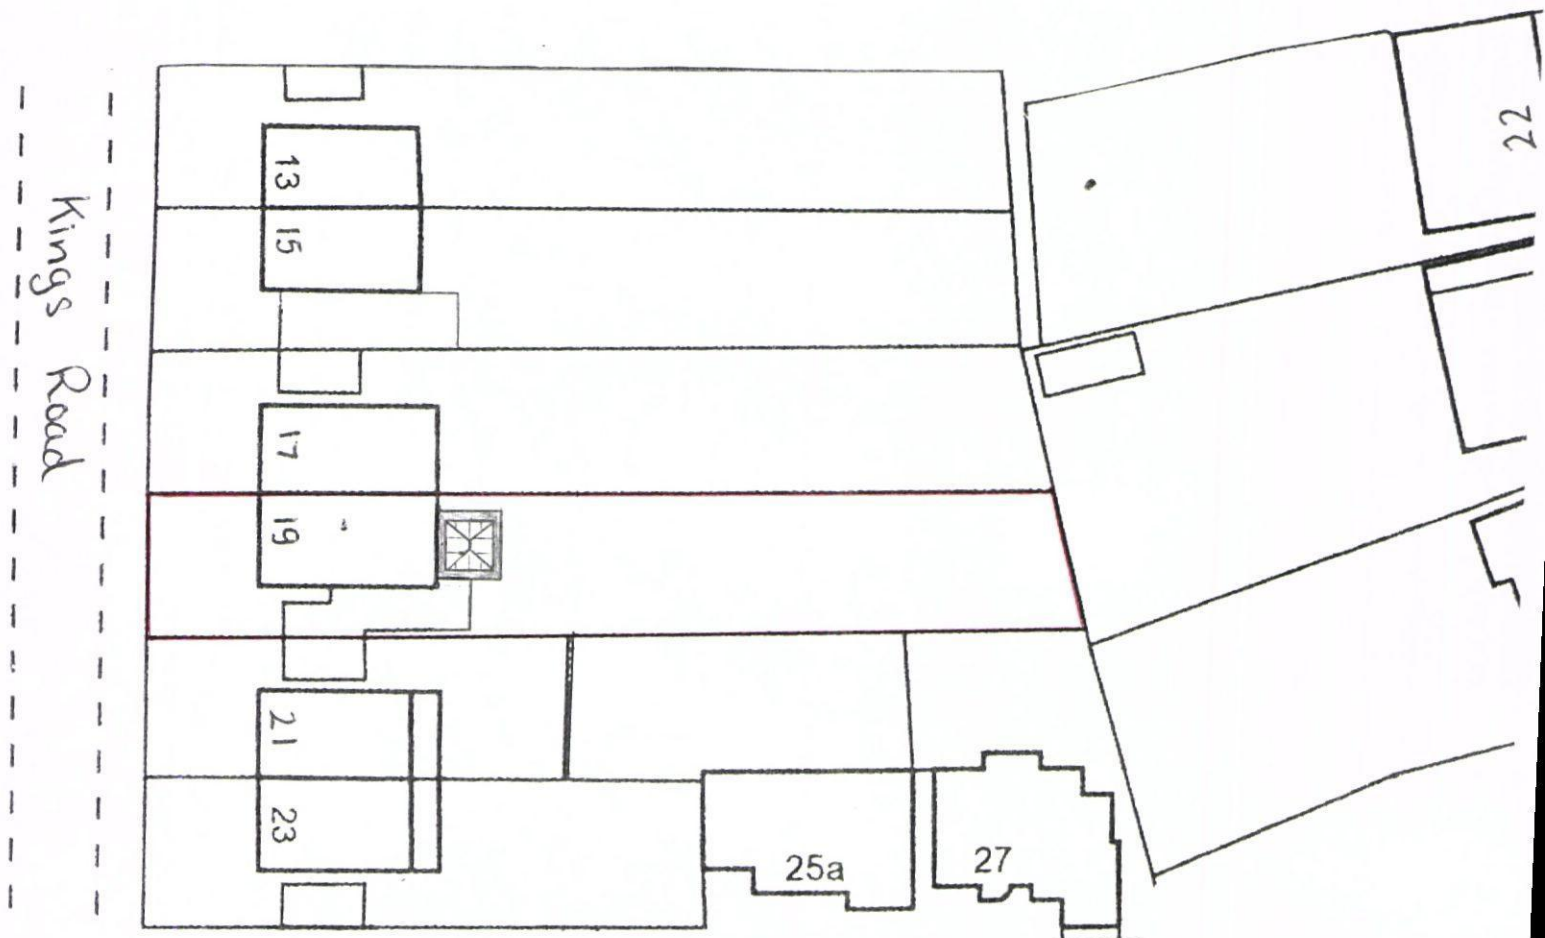

SCALE 1:500
PROPOSED ORANGERY
19 KINGS ROAD
EMSWORTH
PROPOSED DISTANCE FROM BOUNDARY
NORTH: 1150mm
EAST: 3700mm
SOUTH: 3650mm
LICENCE NO. 100050691
SITE/BLOCK PLAN



HAVANT BOROUGH
COUNCIL
31 JAN 2014
RECEIVED