


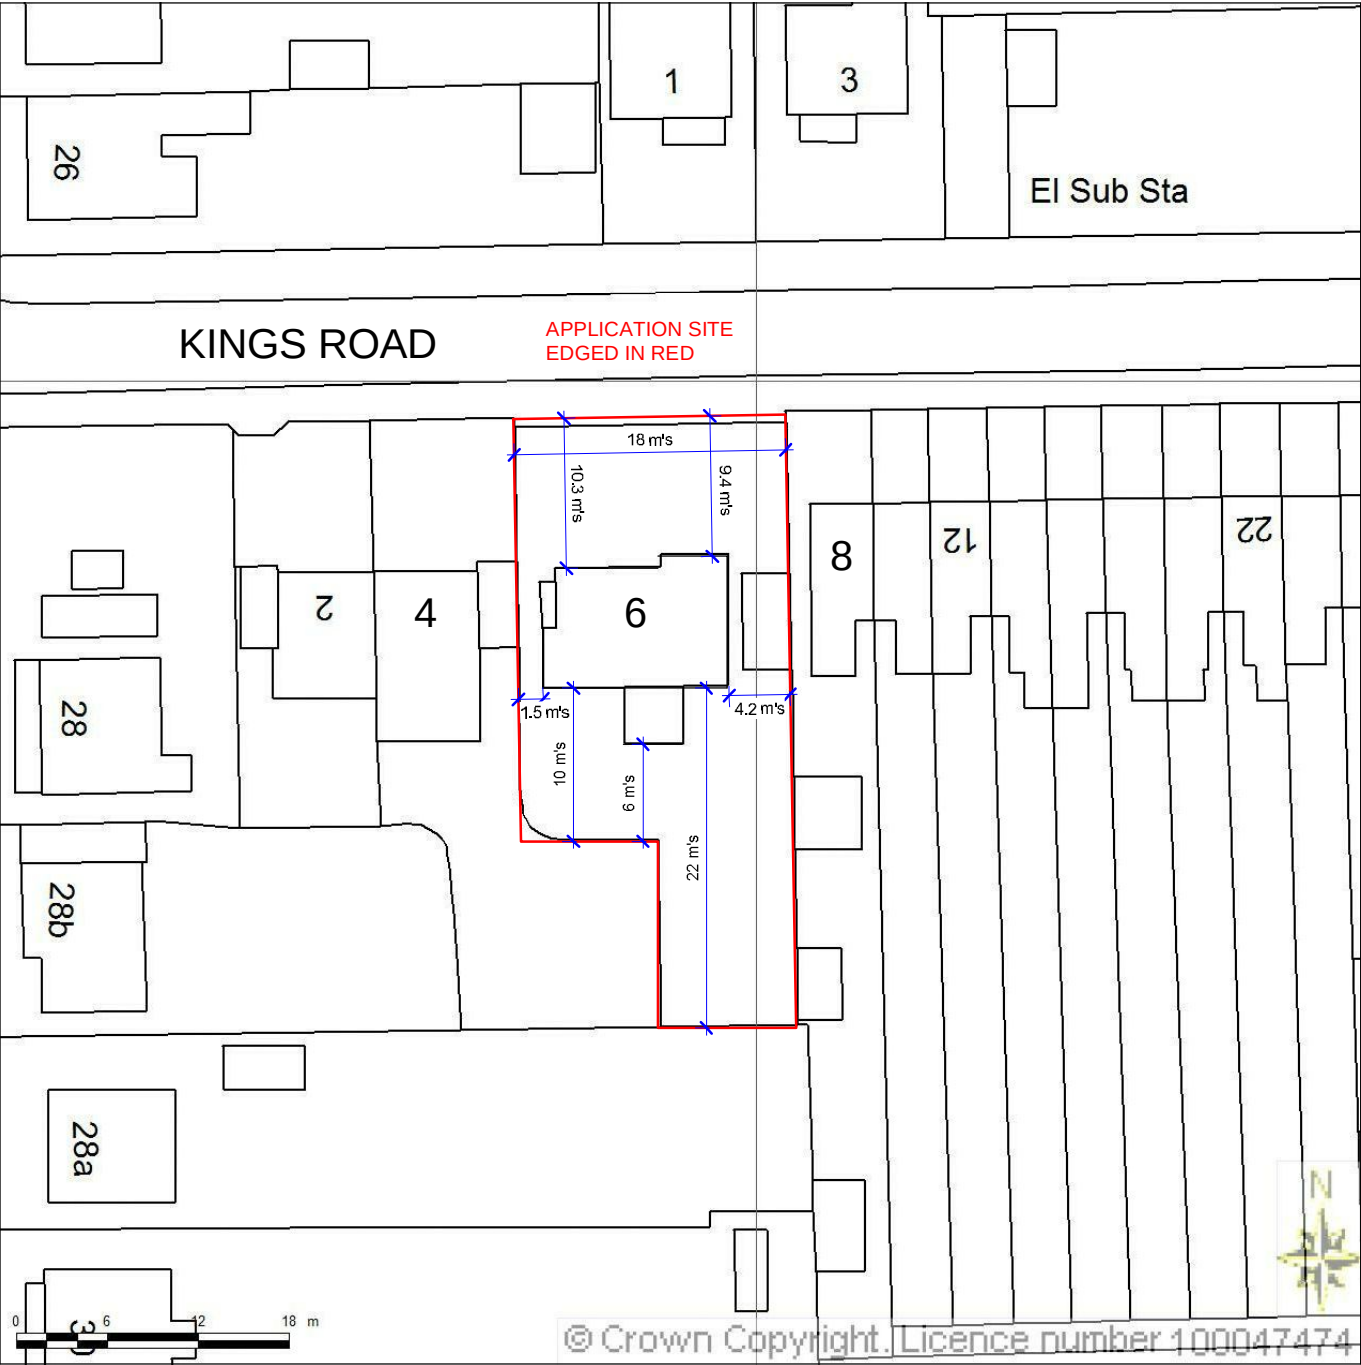


Produced 14 June 2013 from the Ordnance Survey National Geographic Database and incorporating surveyed revision available at this date. Reproduction in whole or part is prohibited without the prior permission of the Ordnance Survey. © Crown Copyright 2013.

The representation of a road, track or path is no evidence of a right of way. The representation of features as line is no evidence of a property boundary.

Property Address:
6 Kings Road
Emsworth
Hampshire
PO10 7HN

Council: Havant

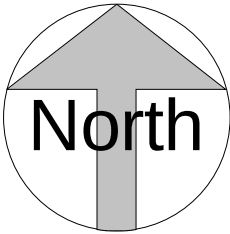

The Planning Service
Office, 135 North Lane
Clanfield, nr Waterlooville
Hampshire PO8 0RL

T: 023 92 597364
F: 0845 519 1103
E: info@theplanningservice.co.uk

Michael Campbell

6 Kings Road
Emsworth

EXISTING BLOCK PLAN

Project number	123	E002
Date	14/10/2013	
Drawn by	JJ	
Status	Planning	Scale 1:500 @ A4