


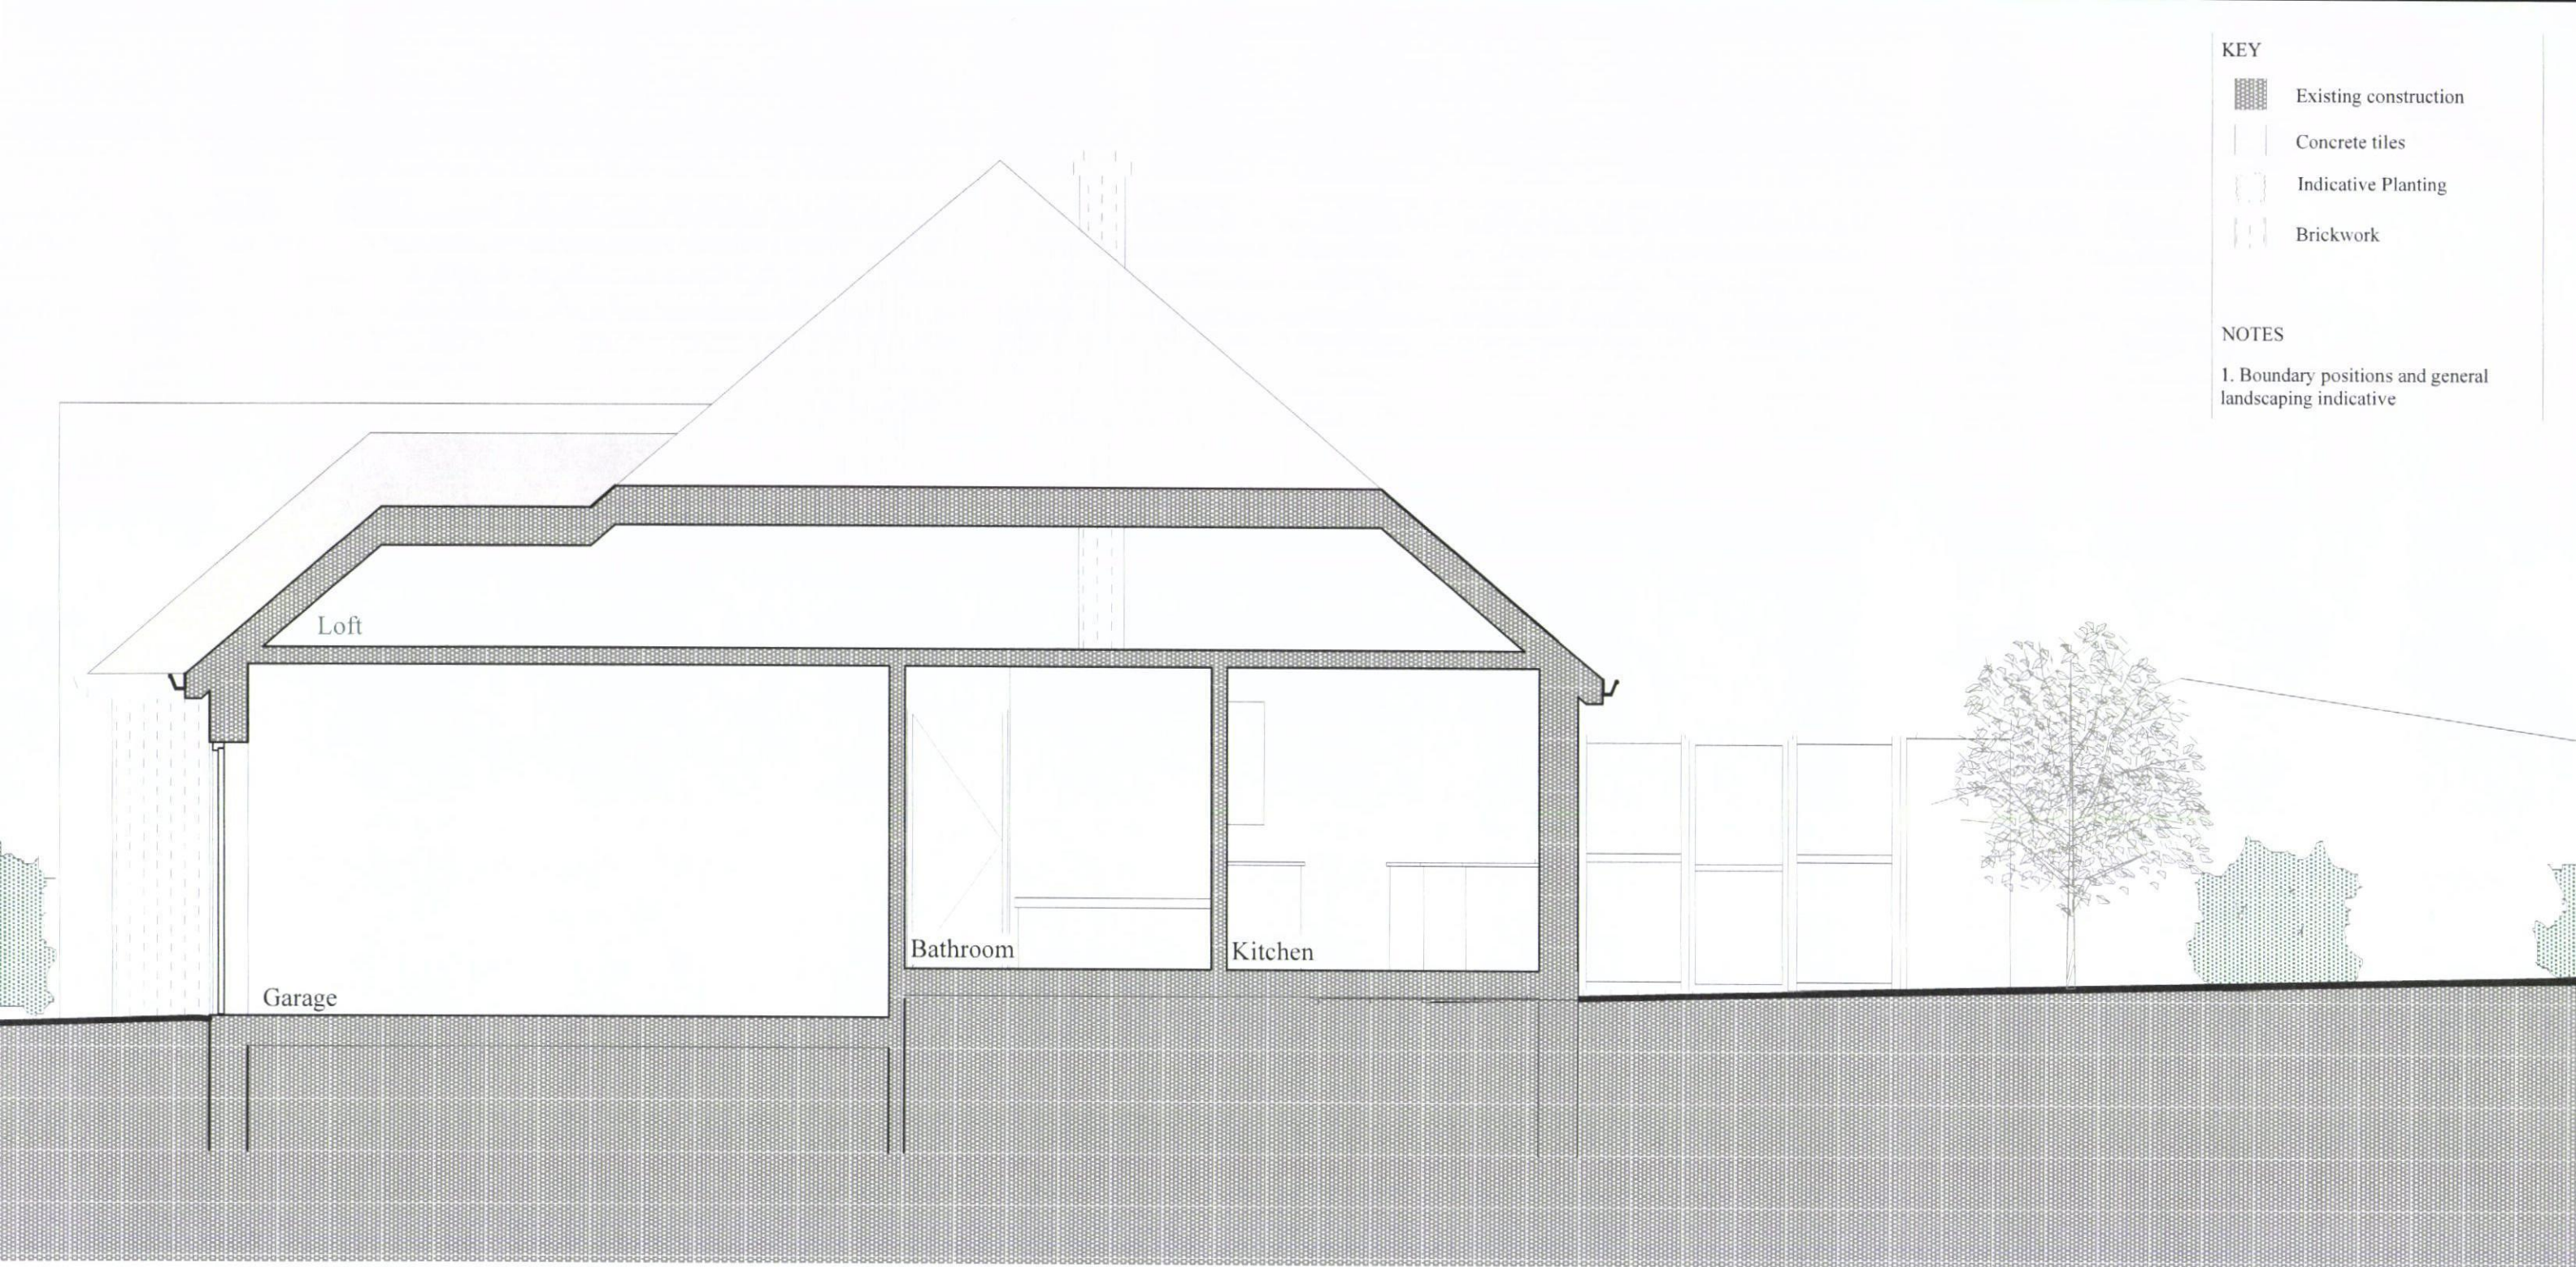

SECTION B-B 1:50

HAVANT BOROUGH
COUNCIL

20 JUN 2013

RECEIVED

SECTION AS EXISTING
ALTERATIONS AND EXTENSION TO 45 HOLLYBANK LANE, EMSWORTH

Drawing No 121		June 2013	Scale 1:50
Rev	Description	Date	
A	Preliminary	13/06/13	