



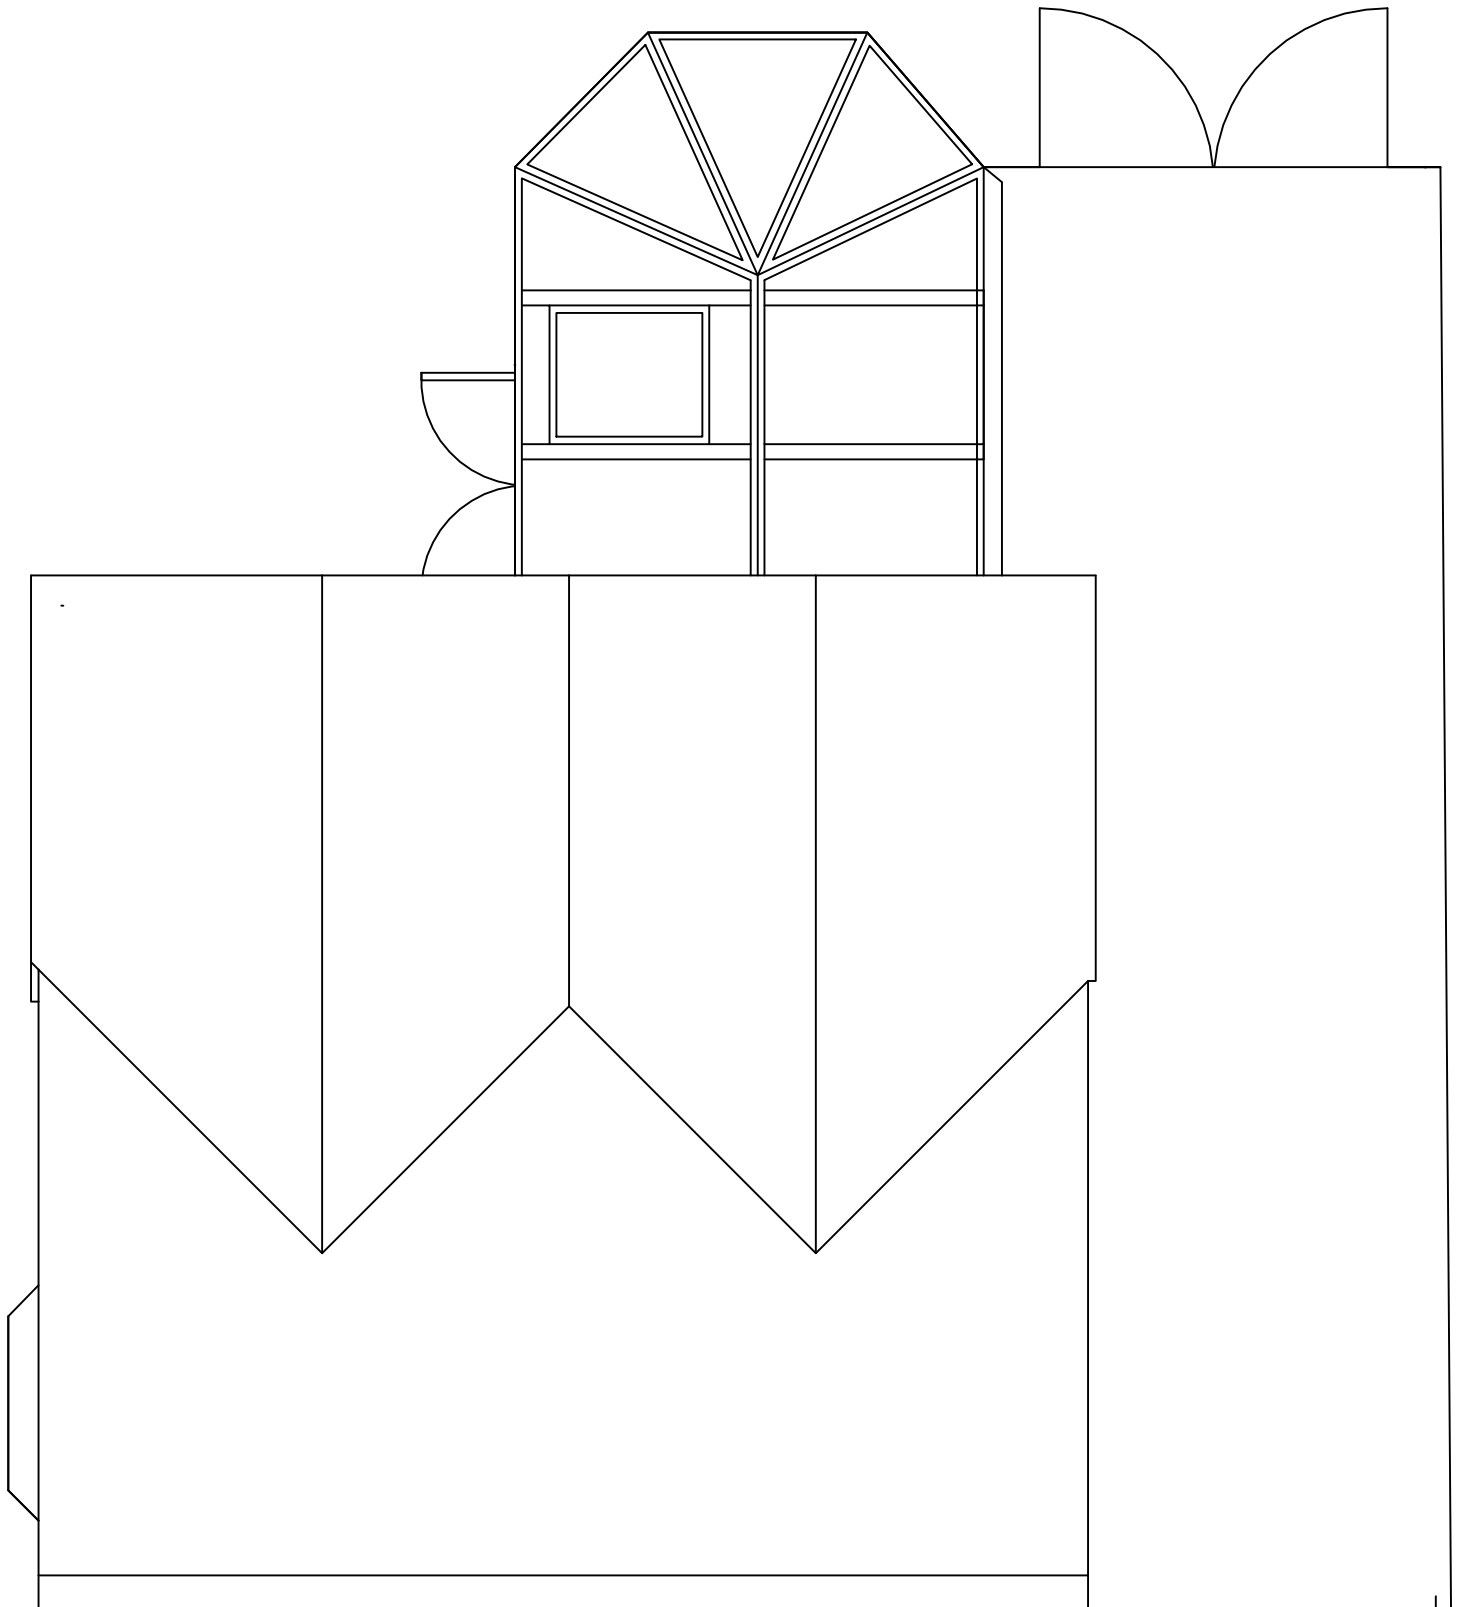

Rear Extension
Langstone Avenue, Havant
P120-A
Existing First Roof Plan 1:50 @ A4

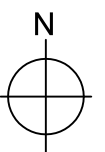

PLANNING ISSUE 29.05.2013