

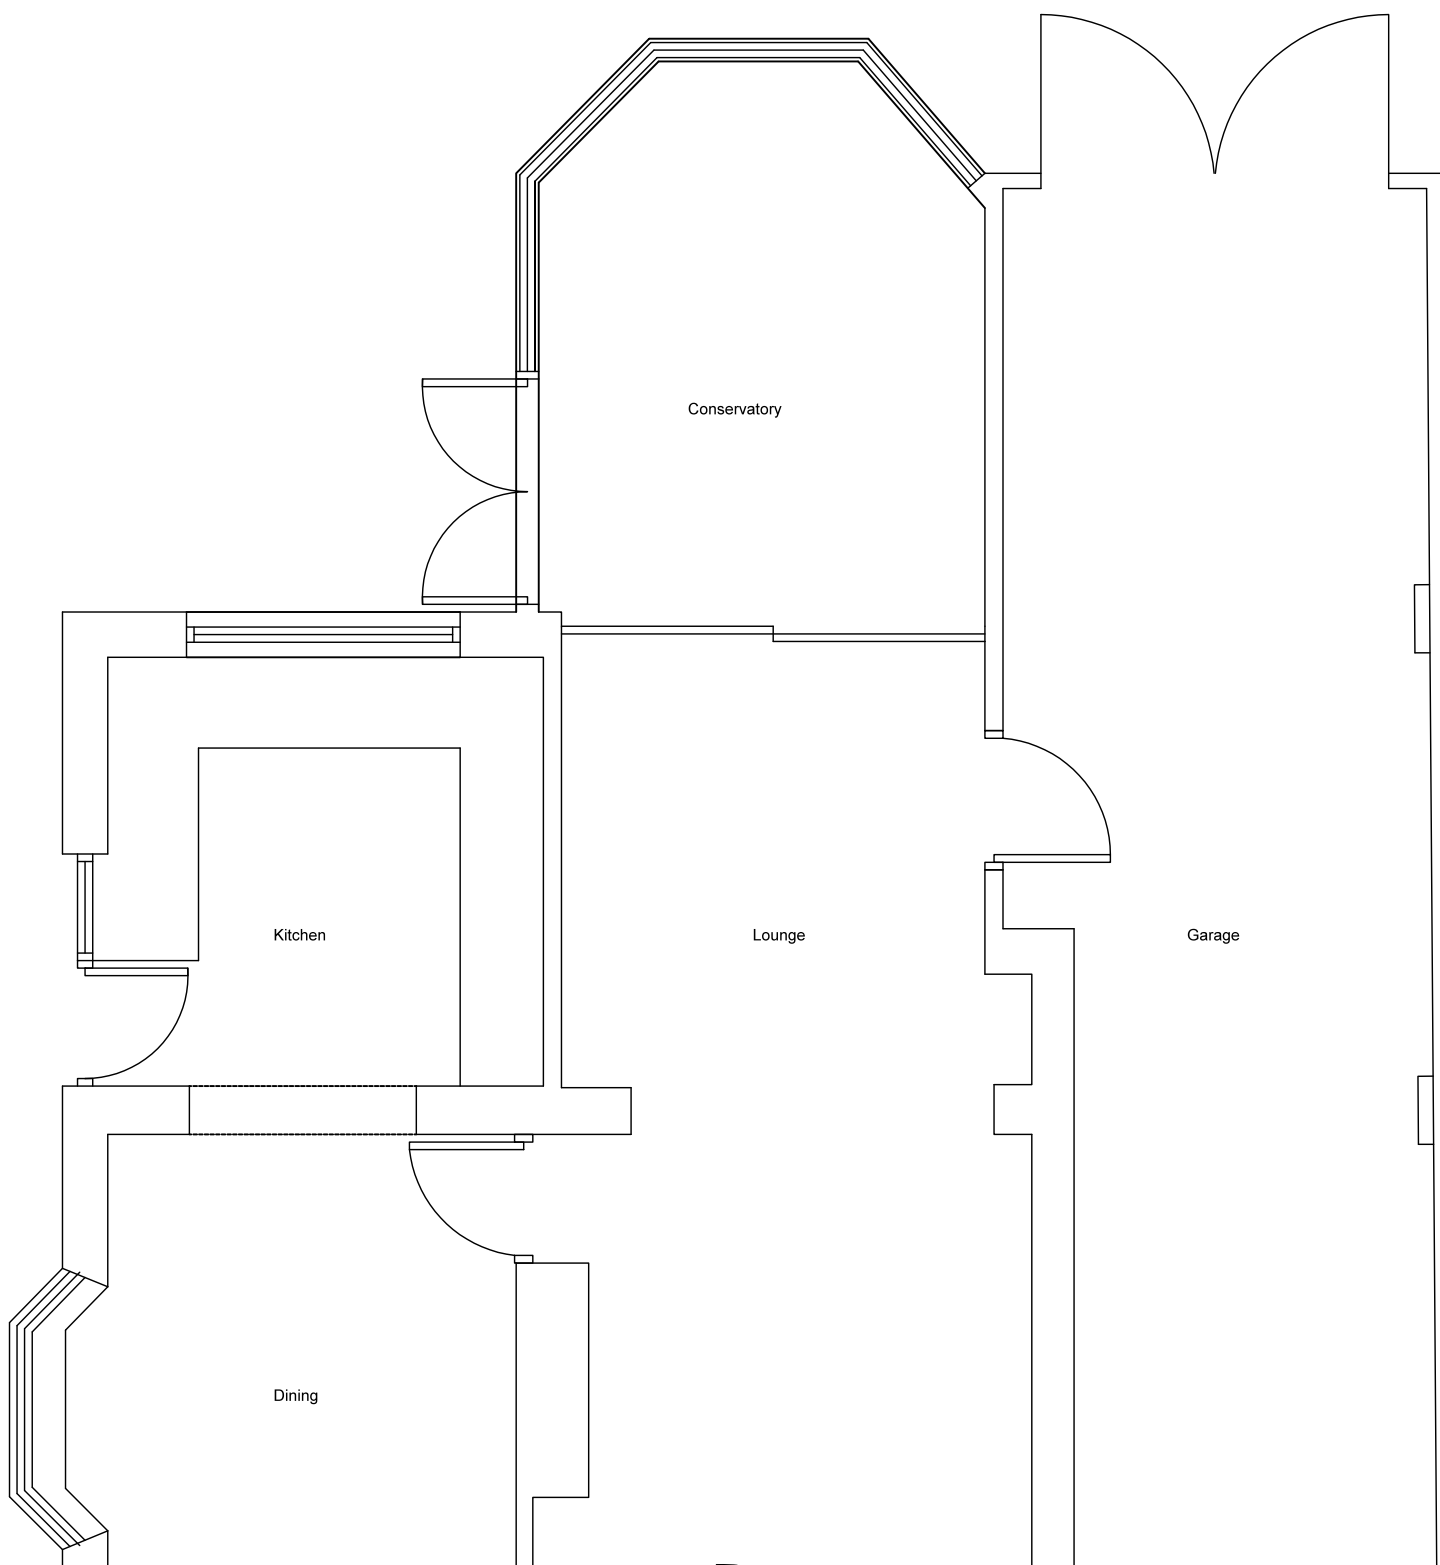


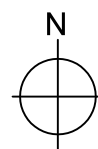

Rear Extension
Langstone Avenue, Havant
P100-A
Existing Ground Floor Plan 1:50 @ A4

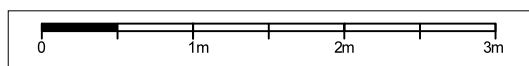

PLANNING ISSUE 29.05.2013