




PHYSICAL SCALE IN METERS @ 1:1250

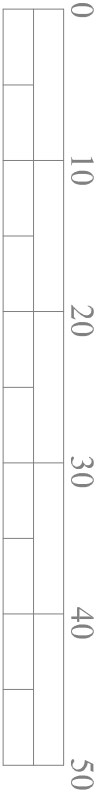

PHYSICAL SCALE IN METERS @ 1:500

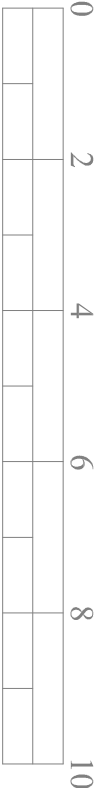


PHYSICAL SCALE IN METERS @ 1:100

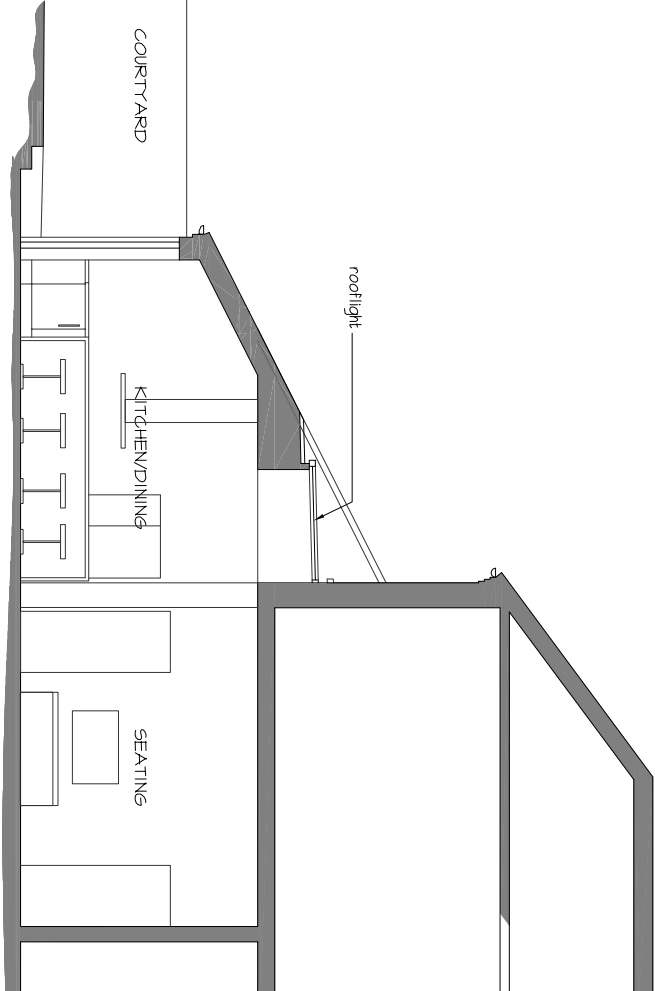

Proposed Southwest/Section

NOTES:
This drawing has been produced solely for PLANNING/DESIGN.
Do not Scale from this Drawing except for planning purposes.
This drawing is the copyright of MF Designs Ltd.

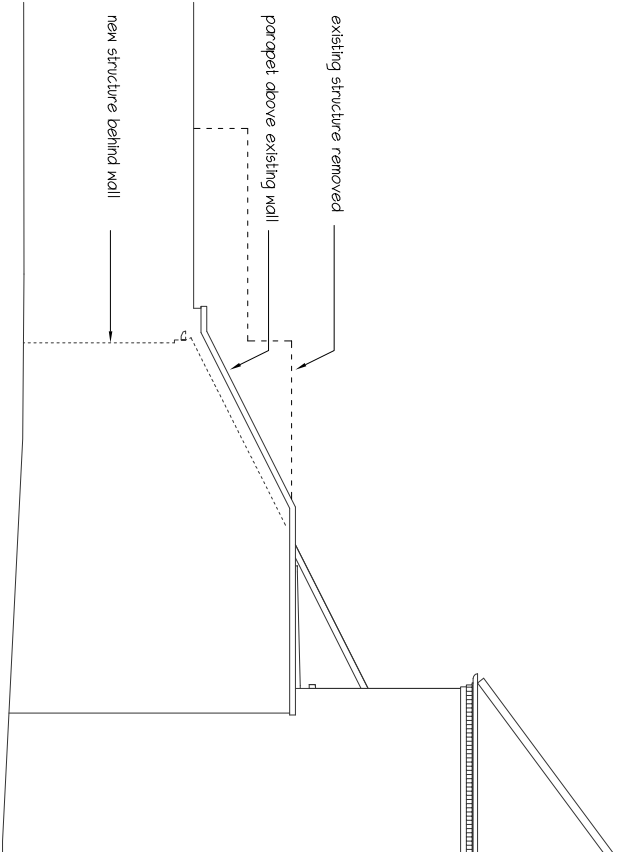

Proposed Southwest



©Crown Copyright and database right 2014
Ordnance Survey License 100048957
Reproduction in whole or part is prohibited
without the prior permission of Ordnance Survey



Location

Block

CHANGE OF USE with REAR EXTENSION - 14 Queen Street, Emsworth. PO10 7YA

mf designs ltd
Chartered Architects



52 King Street • Emsworth • Hampshire • PO10 7AZ
Director: Martin Farrer RIBA • Co Registration No.4507379

t 01243 377766
e admin@mfdesigns.org.uk

Date: May 2014
Scale: 1:1250/500/100

Job No: 3089
Dwg No: P_11