
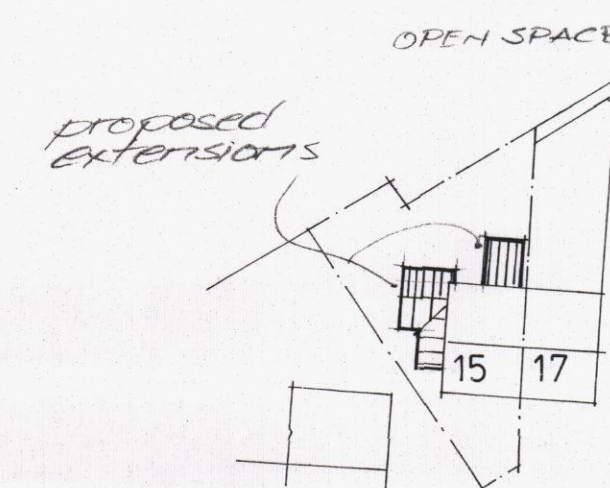
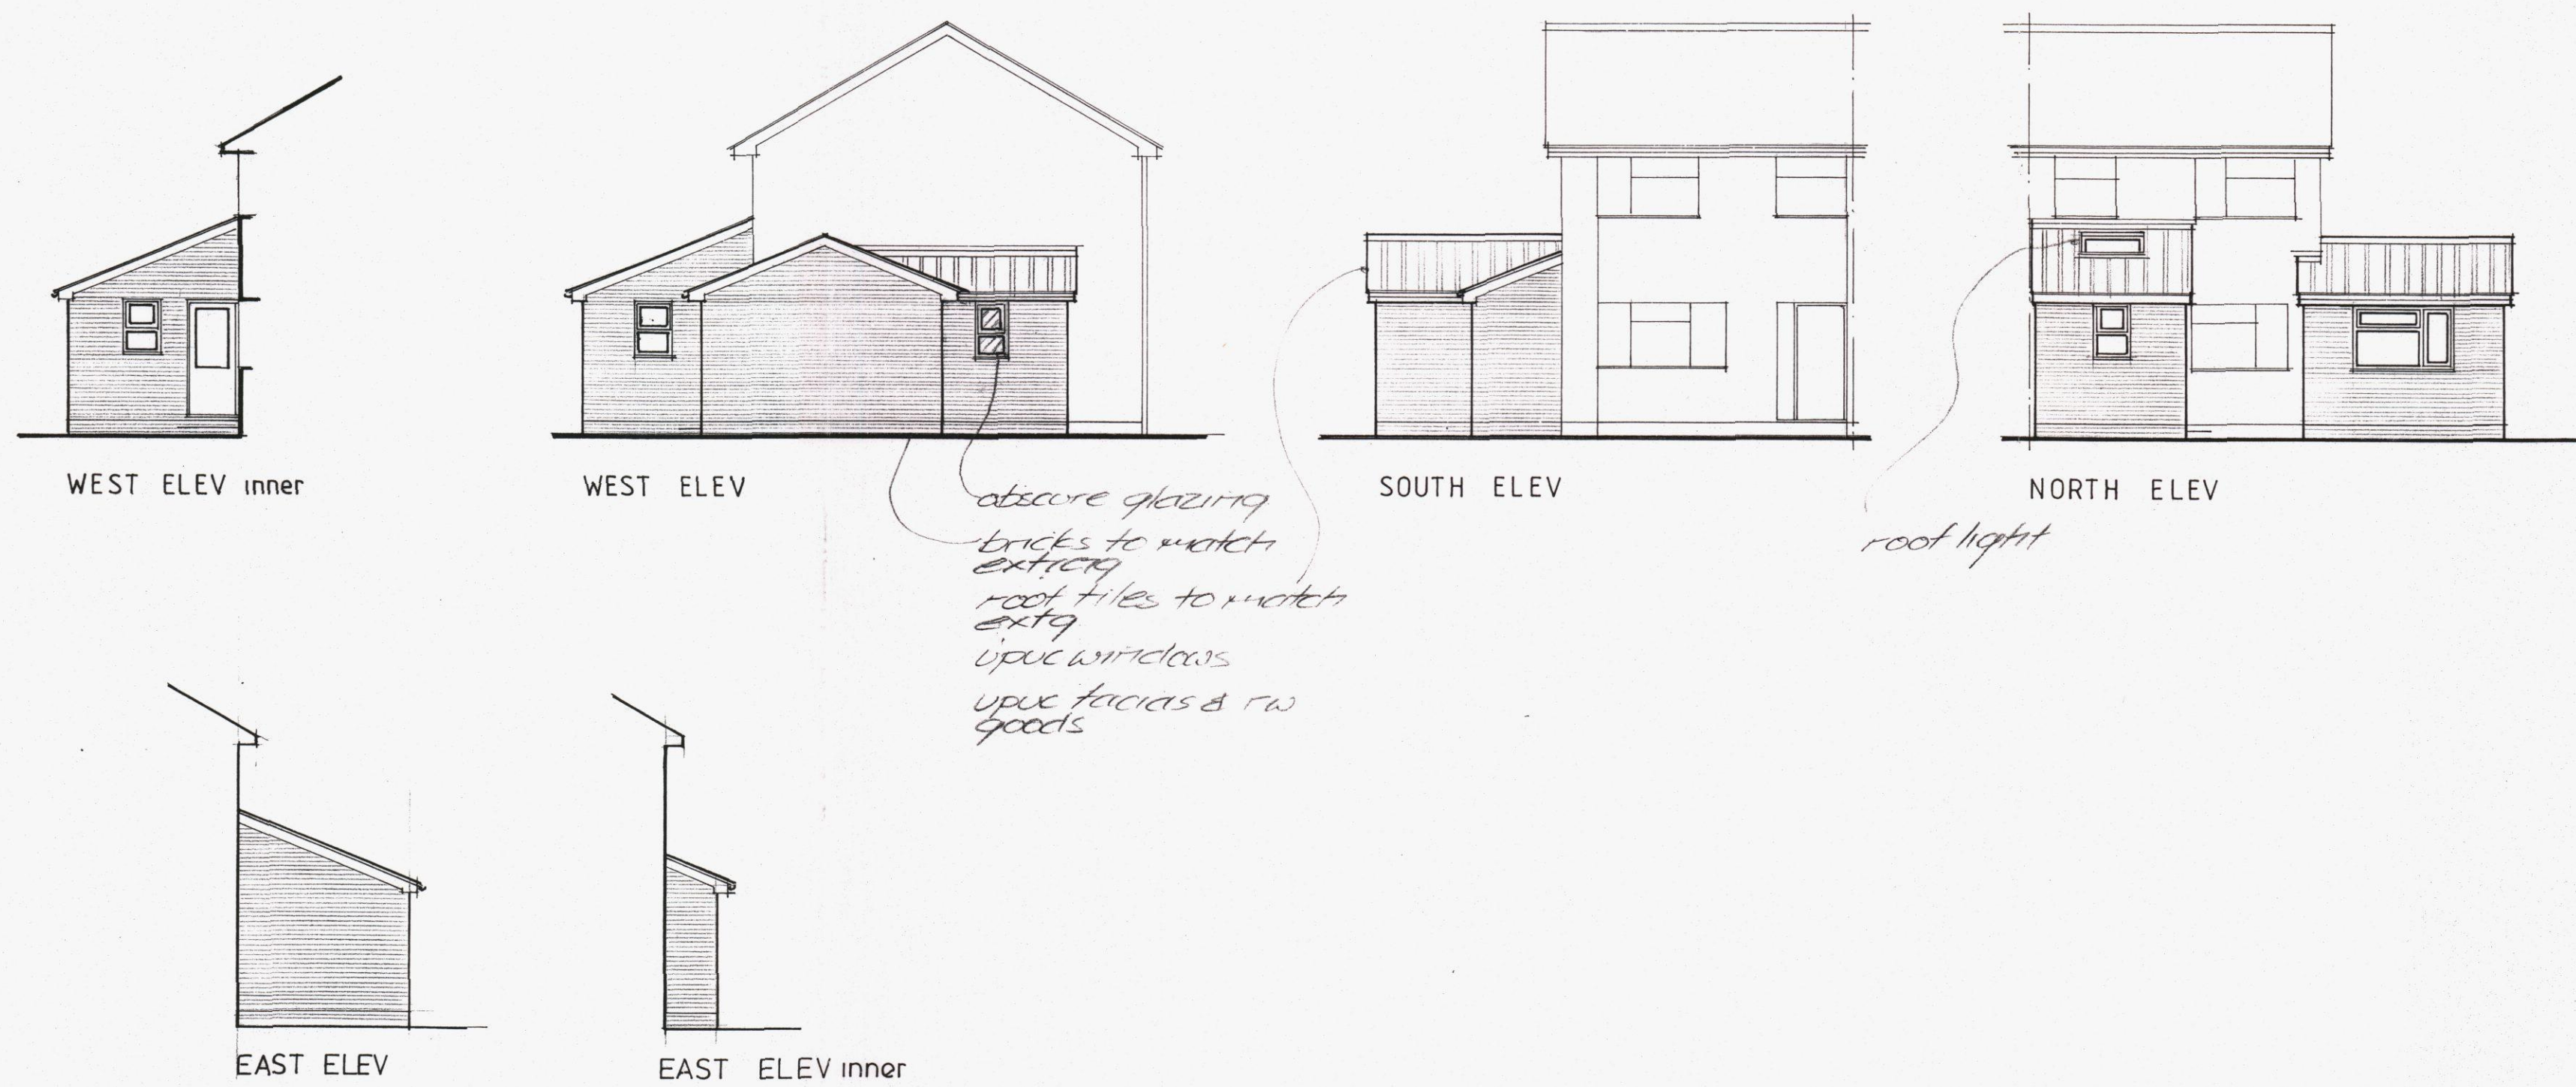


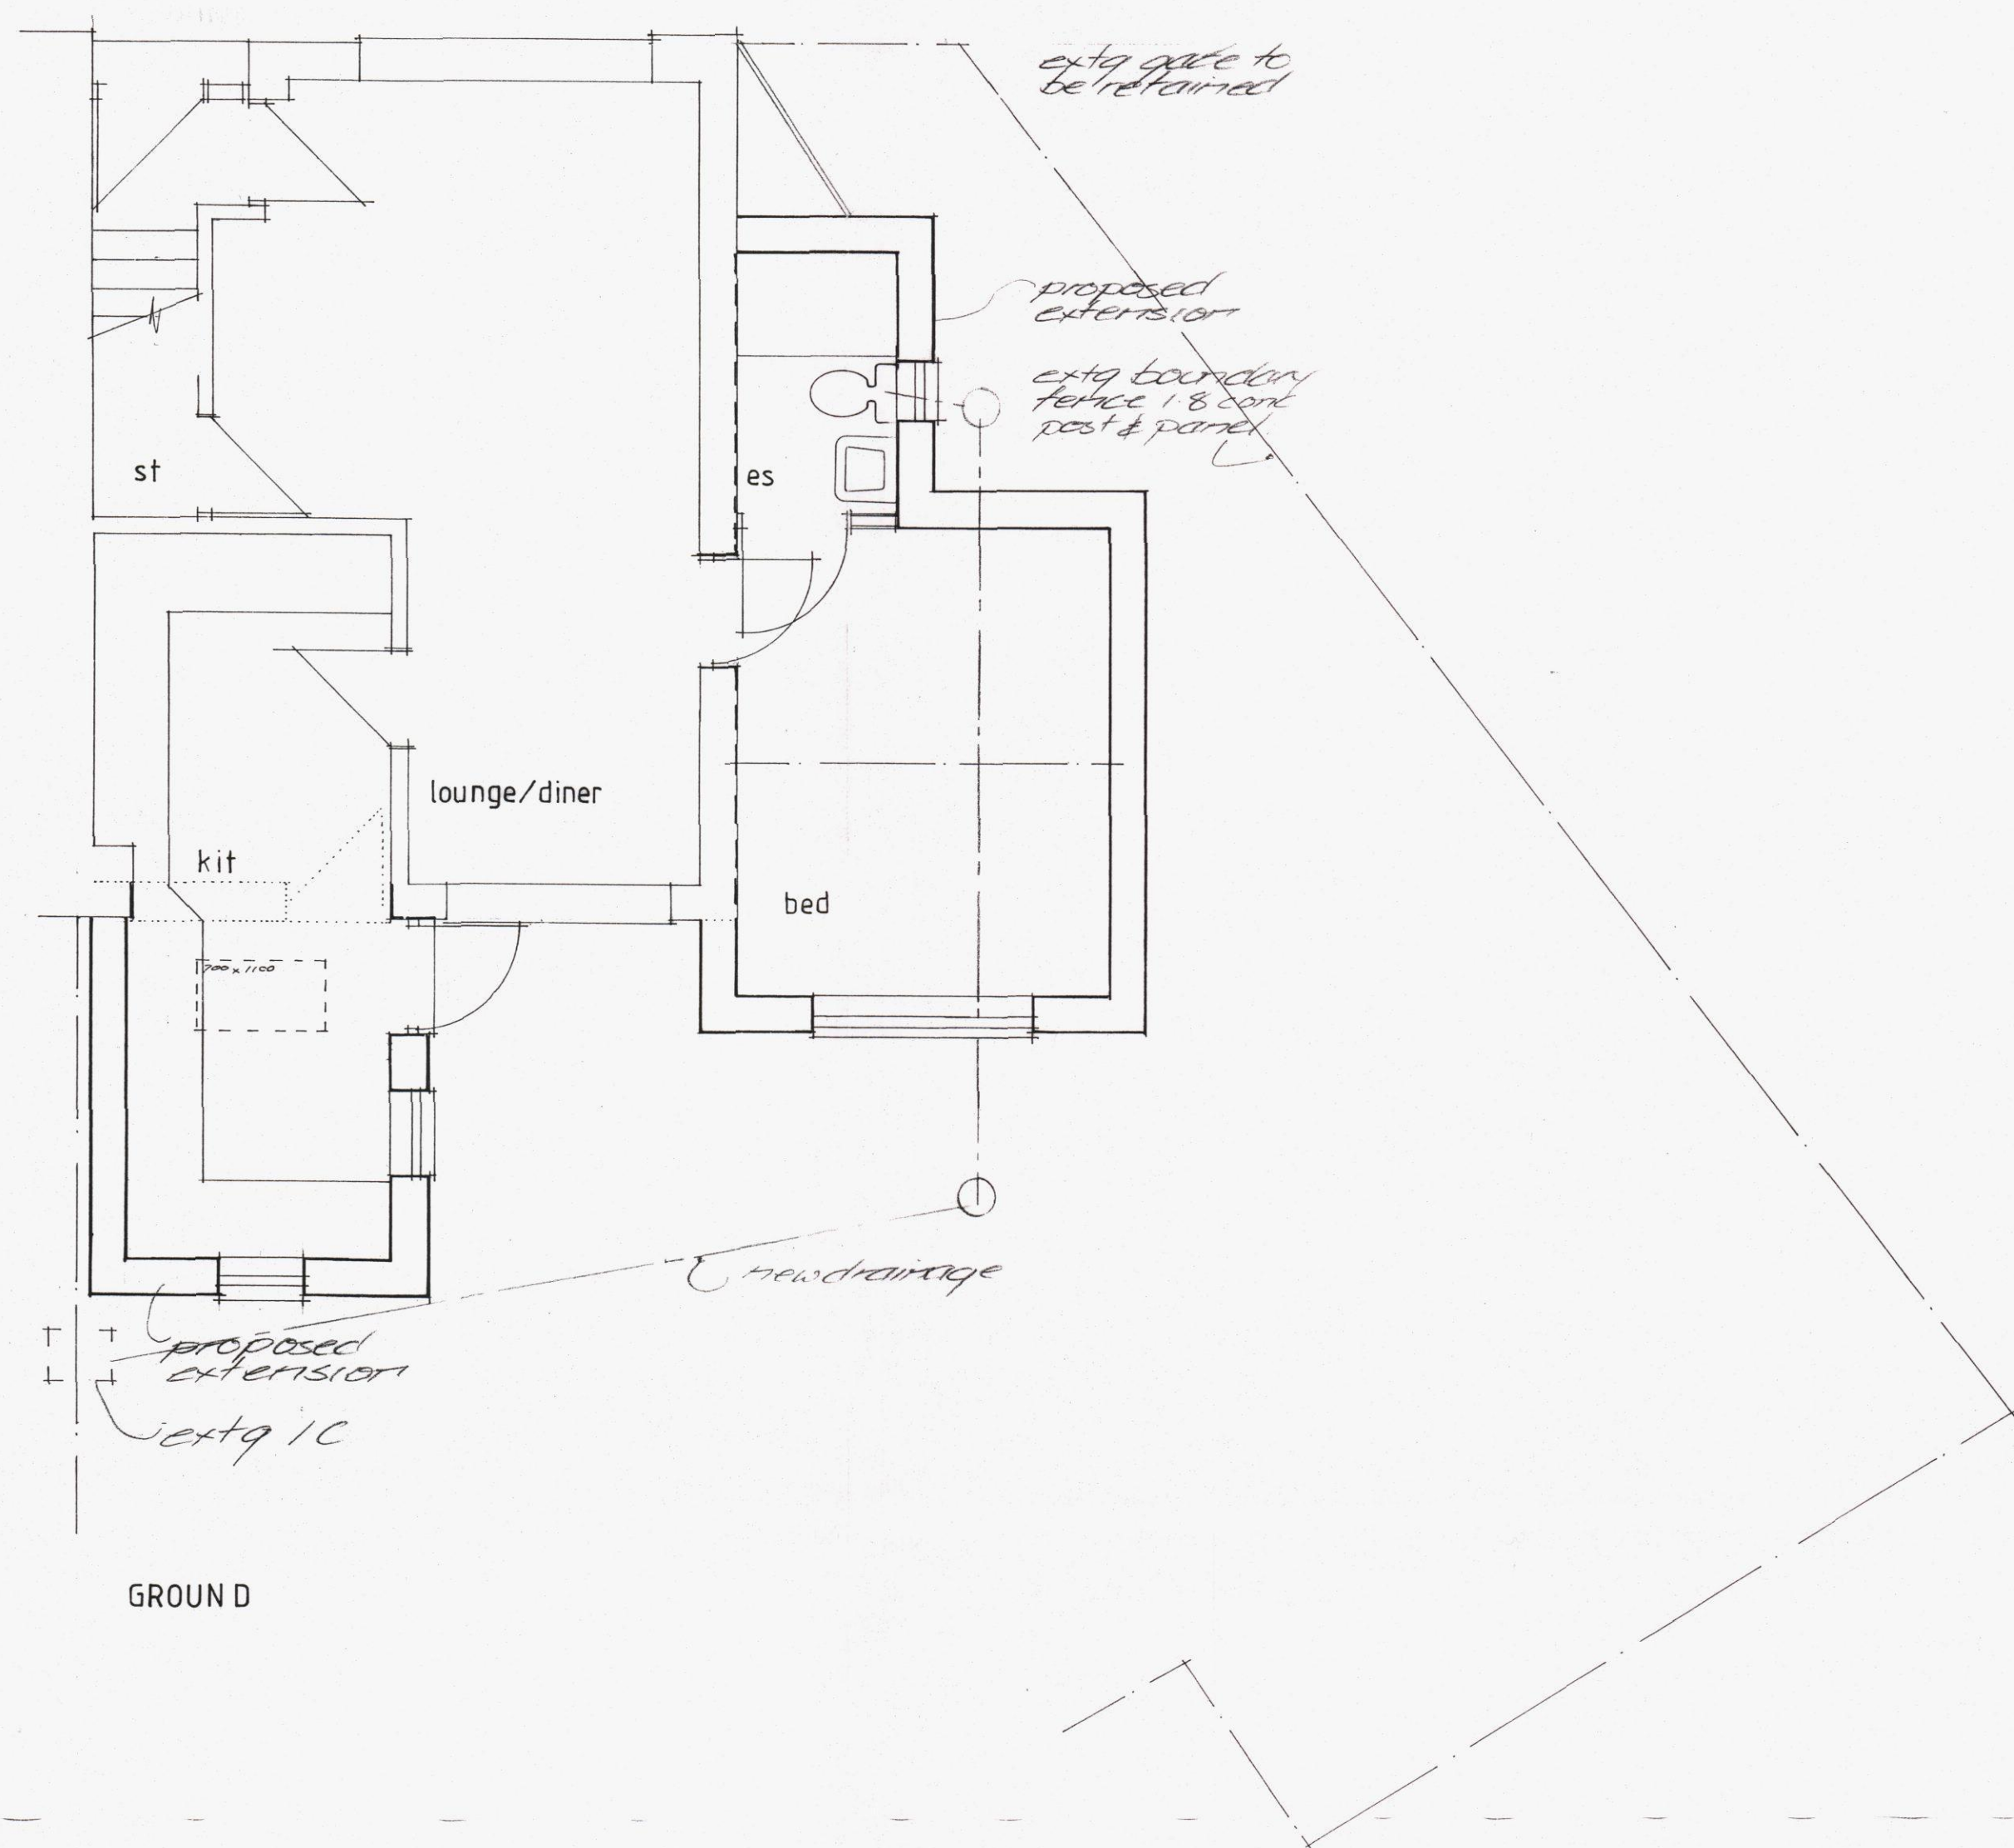

HAVANT BOROUGH COUNCIL
19 NOV 2013
RECEIVED

Based upon the Ordnance Survey 1:1250 map with the permission of the Controller of HM Stationary Office. Crown Copyright reserved. License No. 100007215

DATE	REVISION	CLIENT	DRAWN	DATE
		Mr & Mrs C. Bradbury.	ta	10:13
		PROJECT	SCALE	COPY N°
		Extensions to 15 Hornbeam Road, Warblington, Havant	1:50 1:100	1
		DRAWING	DRAWING N°	
		PLANS & ELEVATIONS as proposed	1170 /02	

44B West Street
Porchester, Fareham,
Hants. PO18 9UN
Tel: 023 9238 3162
Fax: 023 9237 2500
Mob: 07758870675