



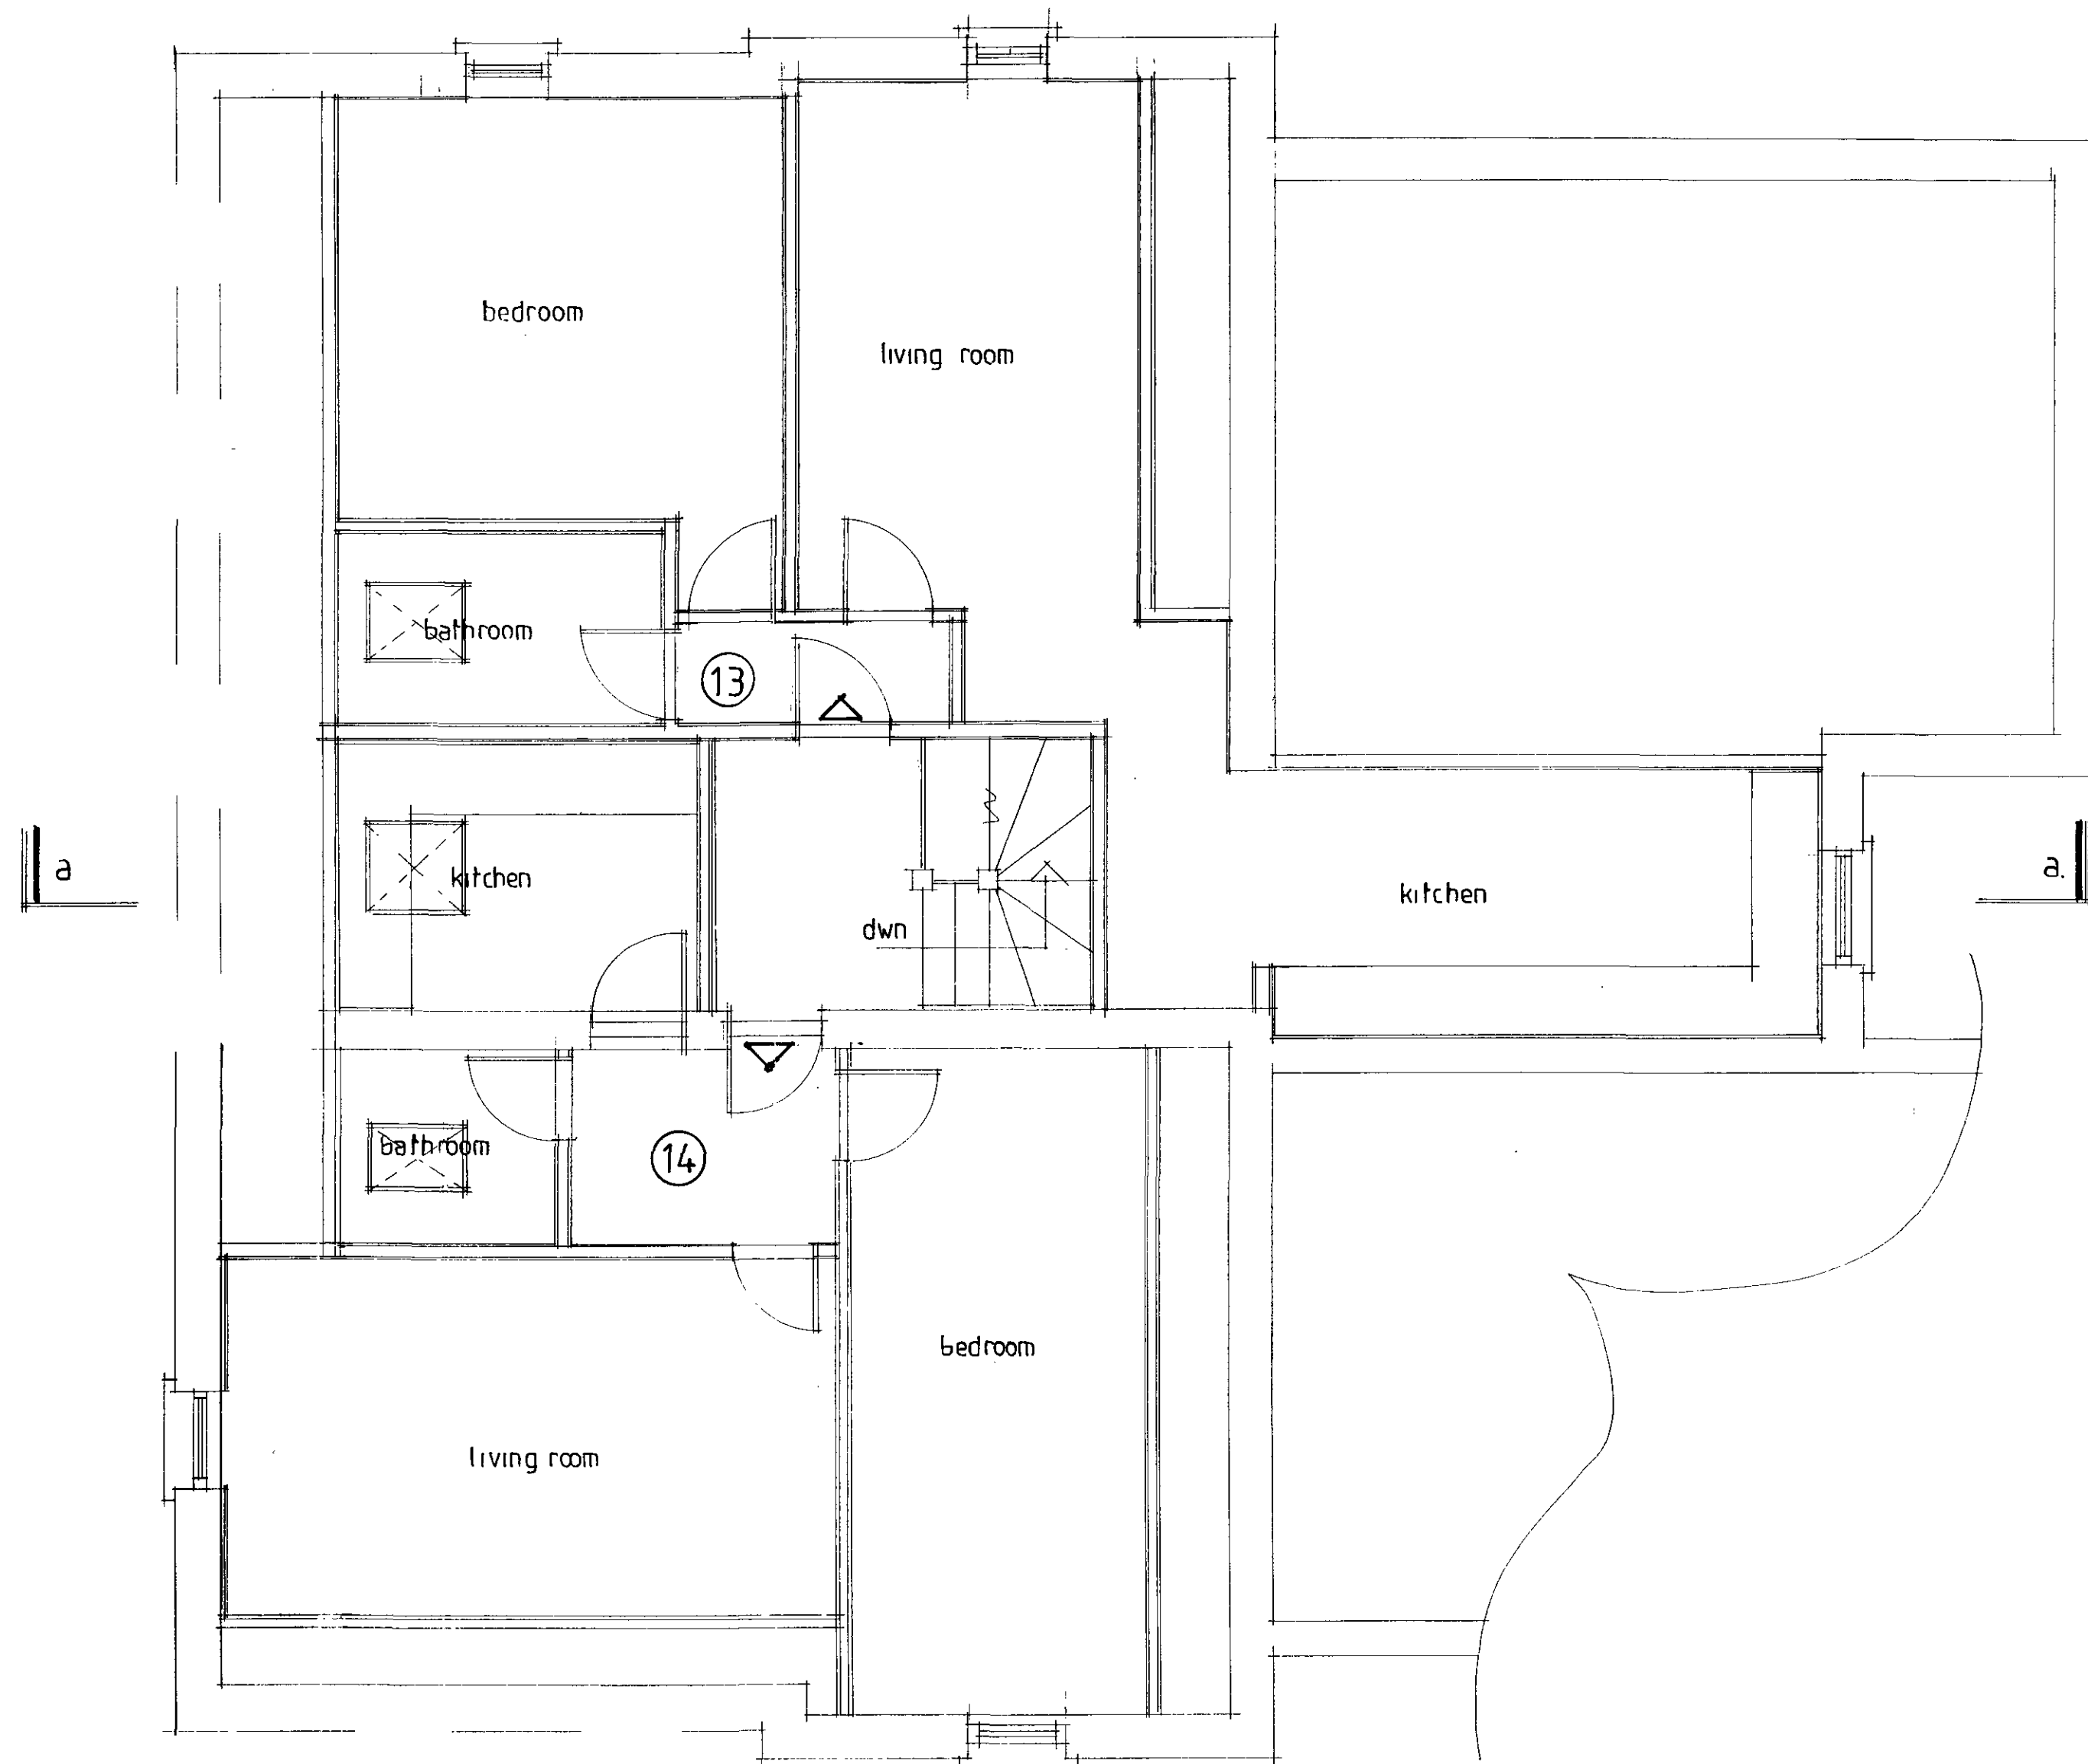


Proposed roofspace

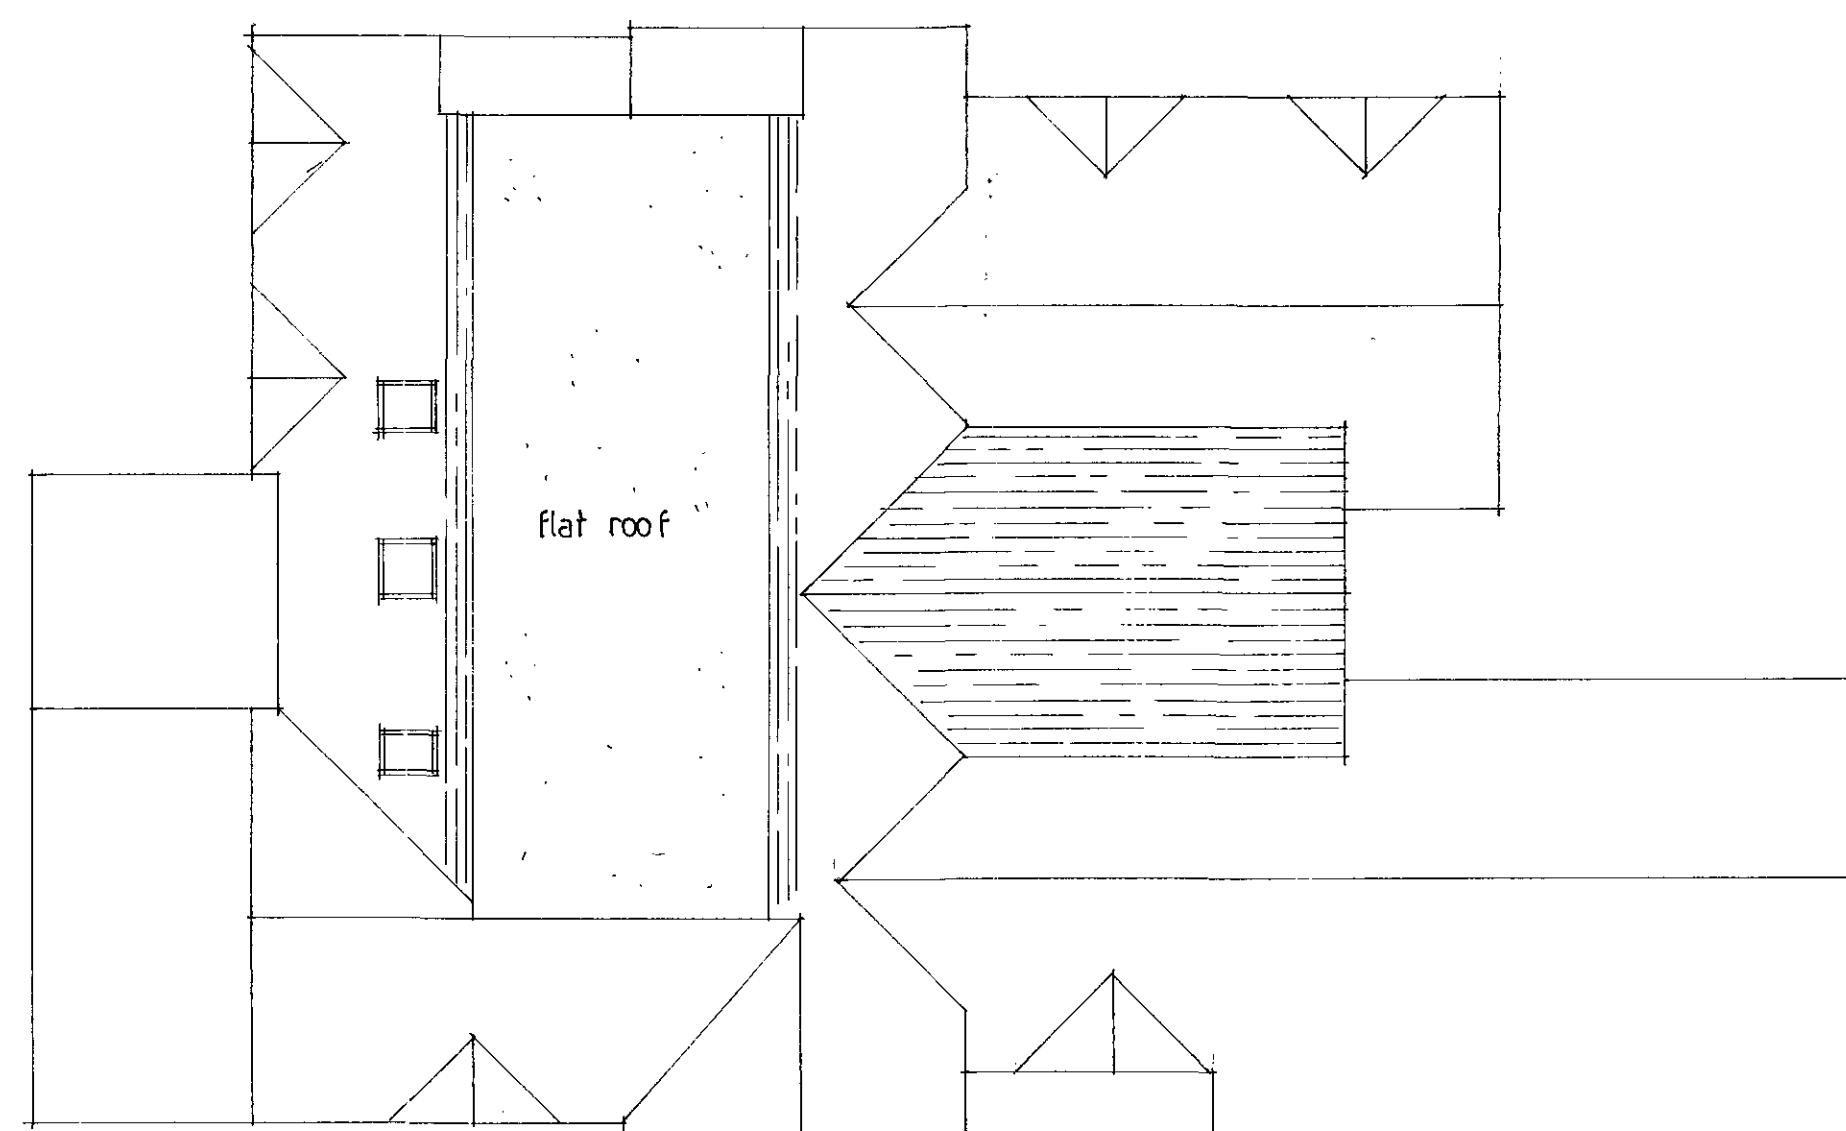


Proposed roofplan

13	6.9 x 5.4	37.26
	3.3 x 0.8	2.64
	4.6 x 2.2	10.58
		50.48
14	5.3 x 3.1	16.43
	1.7 x 4.3	7.31
	2.6 x 5.7	14.82
	3.1 x 2.2	7.13
		45.69

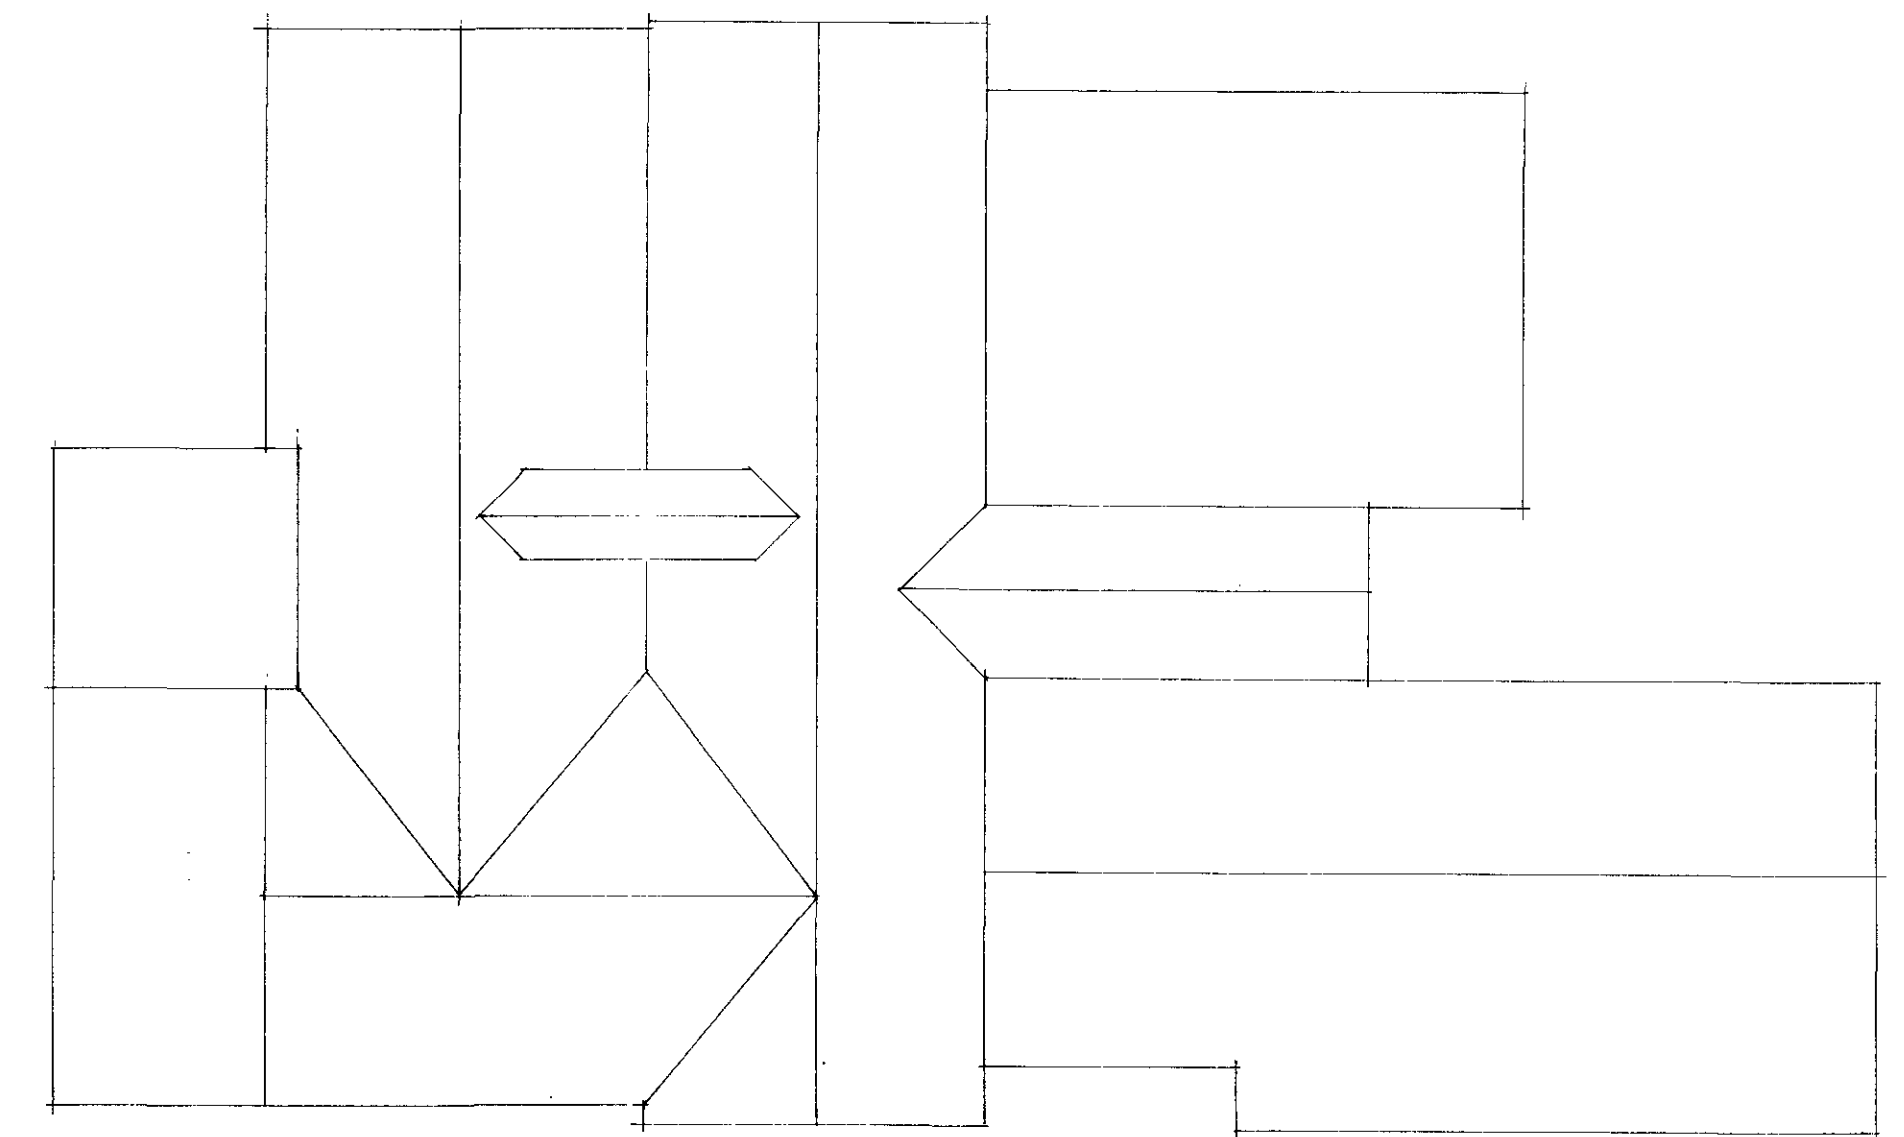

Existing roofplan

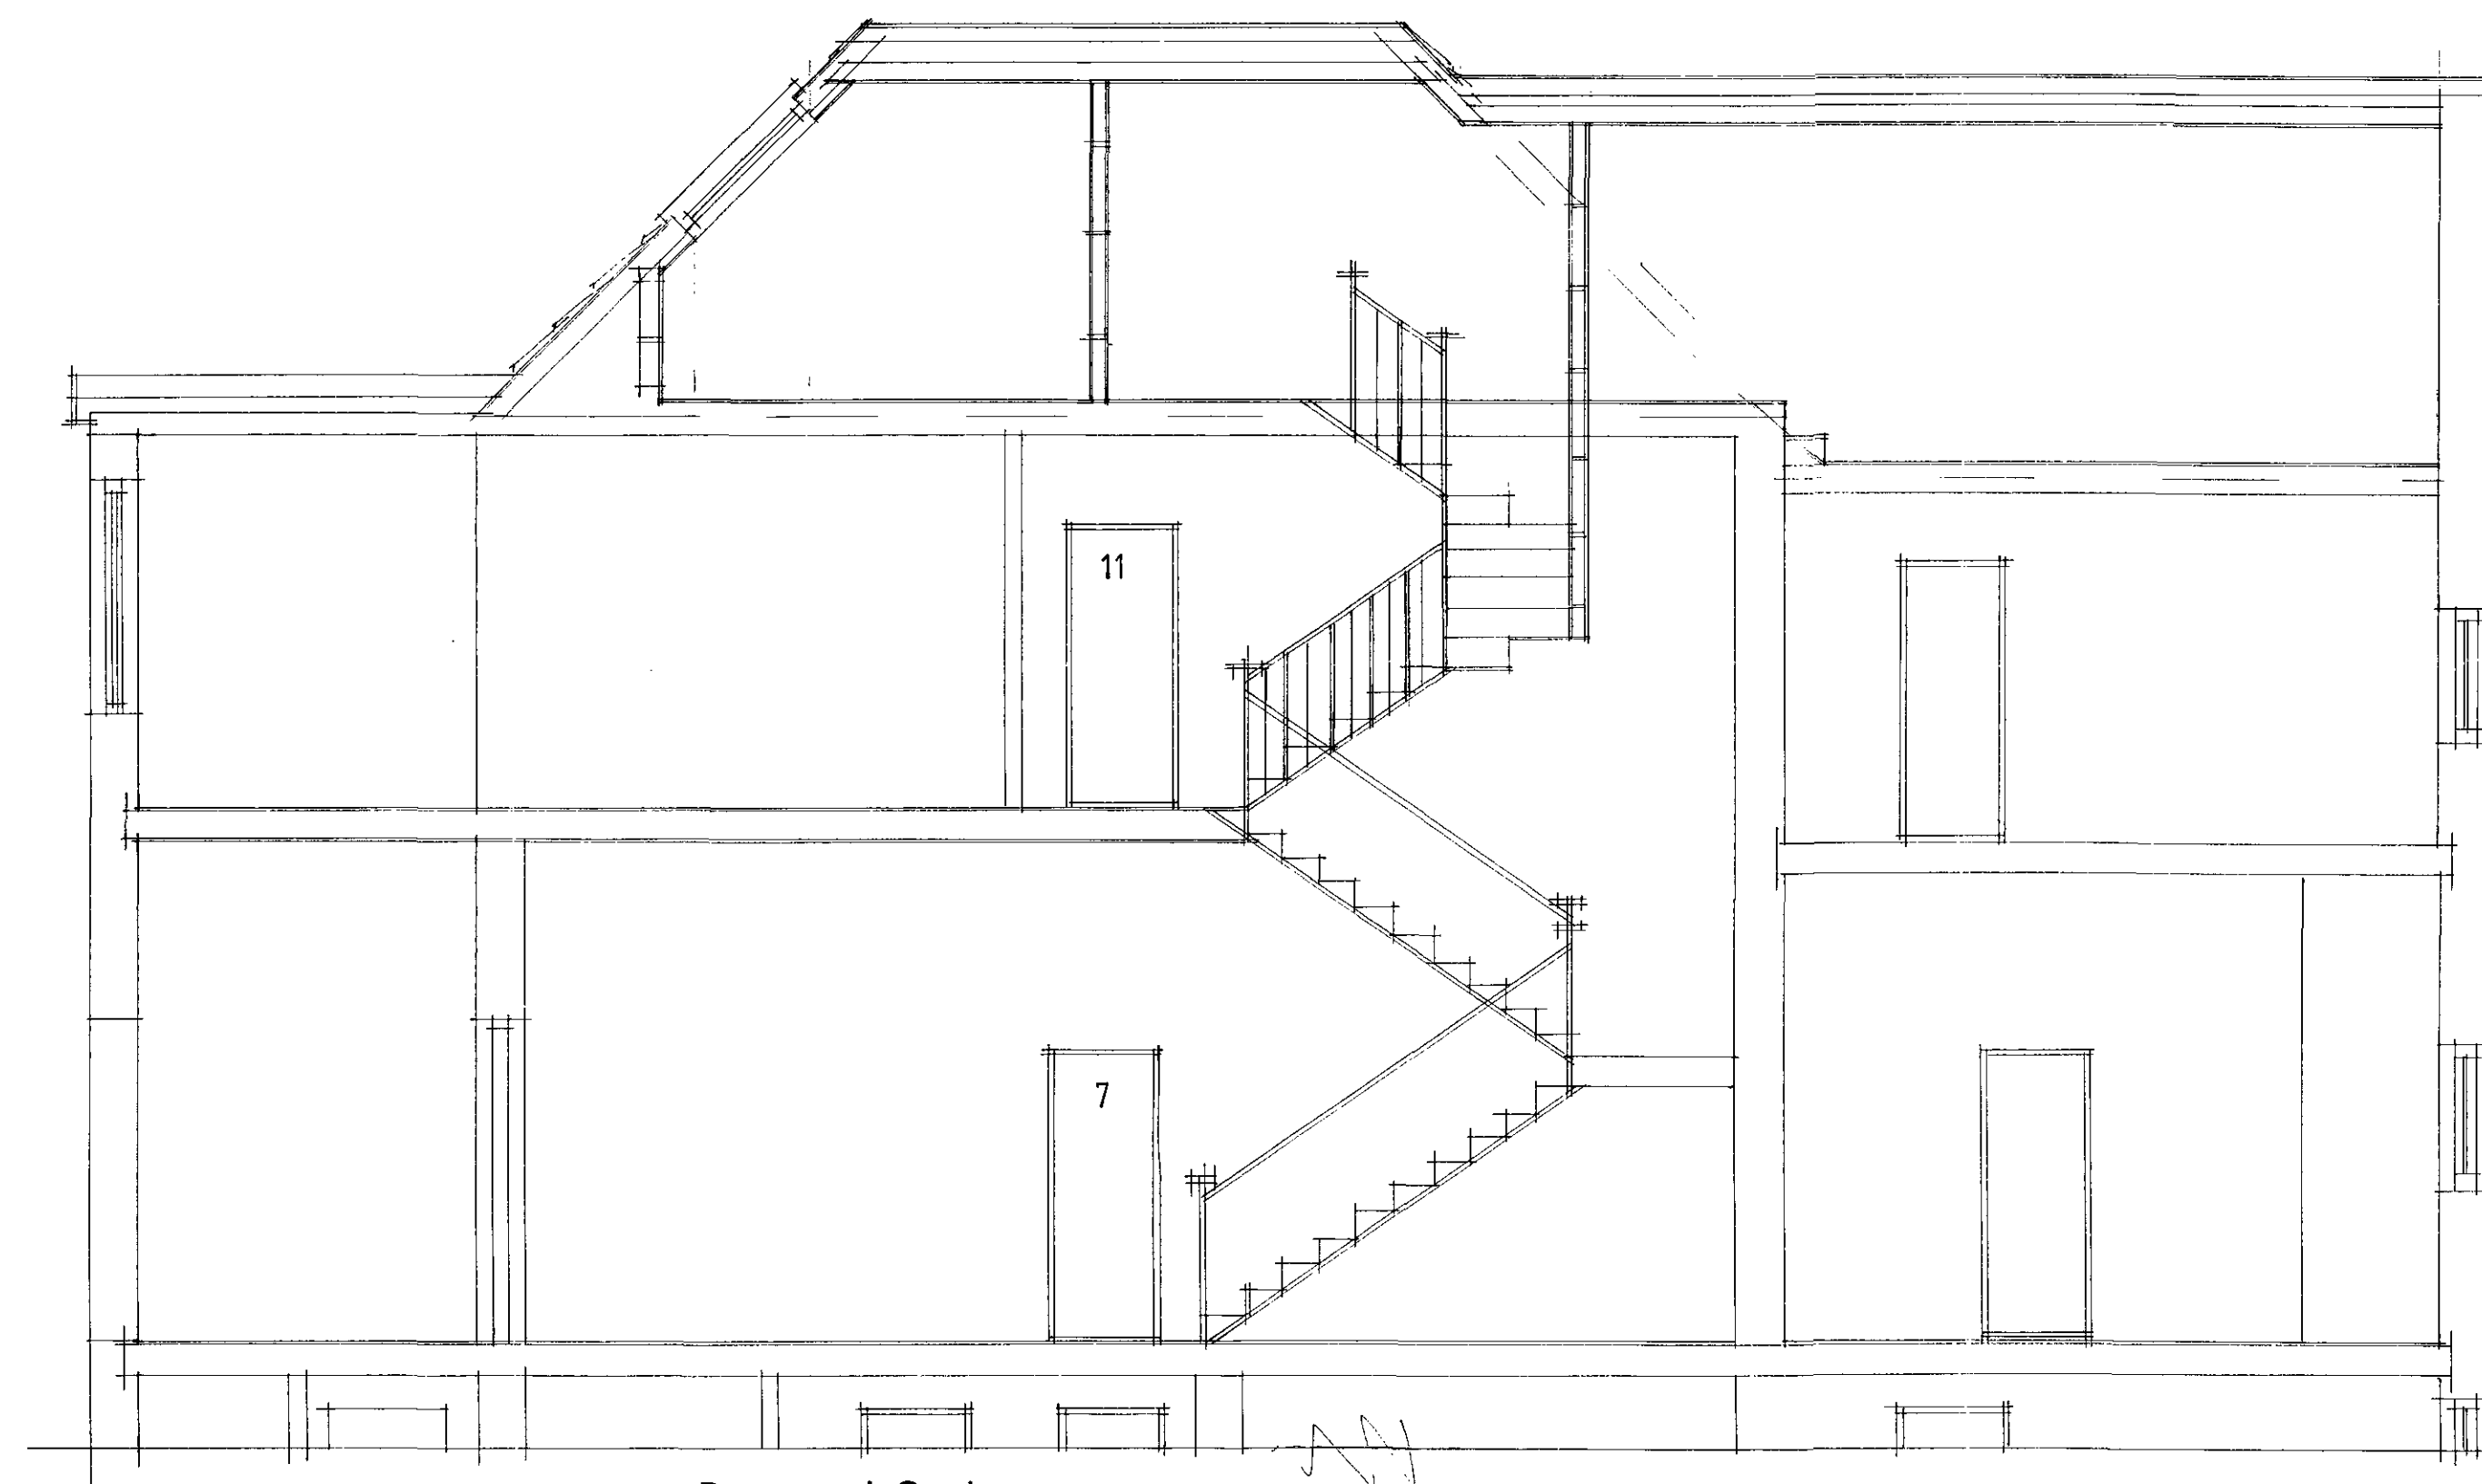

Proposed Section a-a

A	JUNE 2013	PLANNING	REVISION
Date		Revision	
© copyright			
THORNS-YOUNG ARCHITECTURAL			
THORNS-YOUNG LTD CHARTERED BUILDING CONSULTANTS 232 London Road, North End, Portsmouth PO12 0JQ Tel: (023) 9267 2883 Fax: (023) 9267 4457 Website: www.thornsyong.co.uk			
Client			
Mr P Harrison			
Job Title			
Hopfield House Havant Borough Council Maralyn Avenue			
03 JUL 2013			
RECEIVED			
Drawing Title			
roofspace			
Scale 1:100 1:50			
Date MARCH 2013		Drawn by RN	
Dwg. No.		Rev	
6023-13-4		1	