



PHYSICAL SCALE IN METERS @ 1:100


NOTES:
This drawing has been produced solely for PLANNING/DESIGN.
Do not Scale from this Drawing except for planning purposes.
Any drainage shown is presumed and to be checked before
commencement on site.
This drawing is the copyright of MF Designs Ltd.

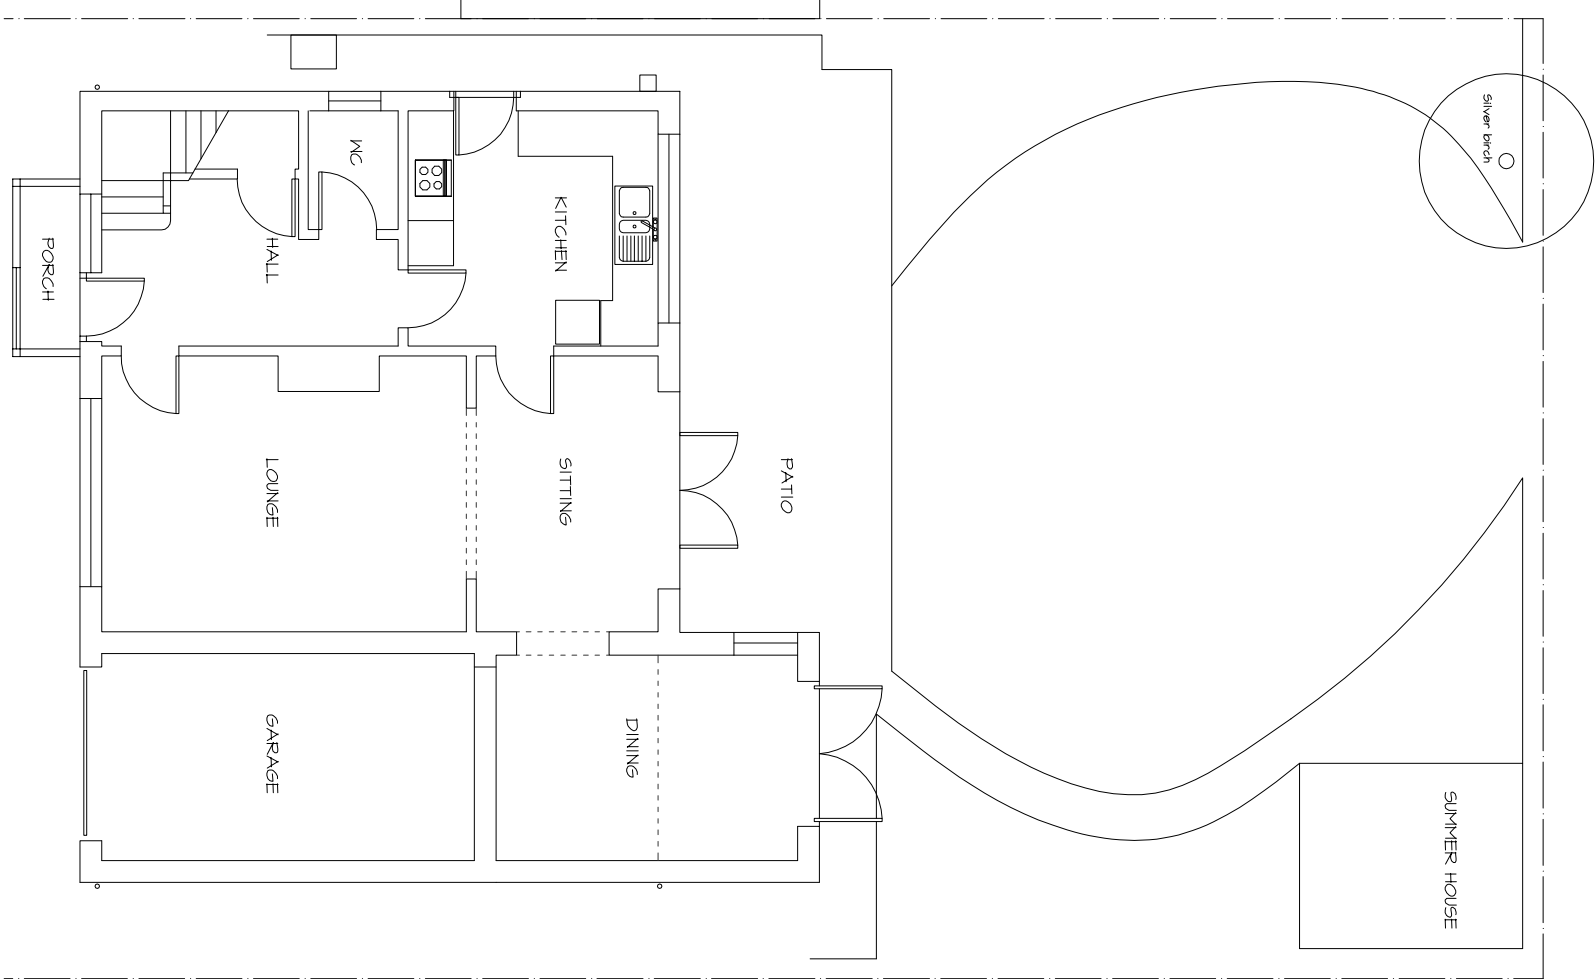

Ground

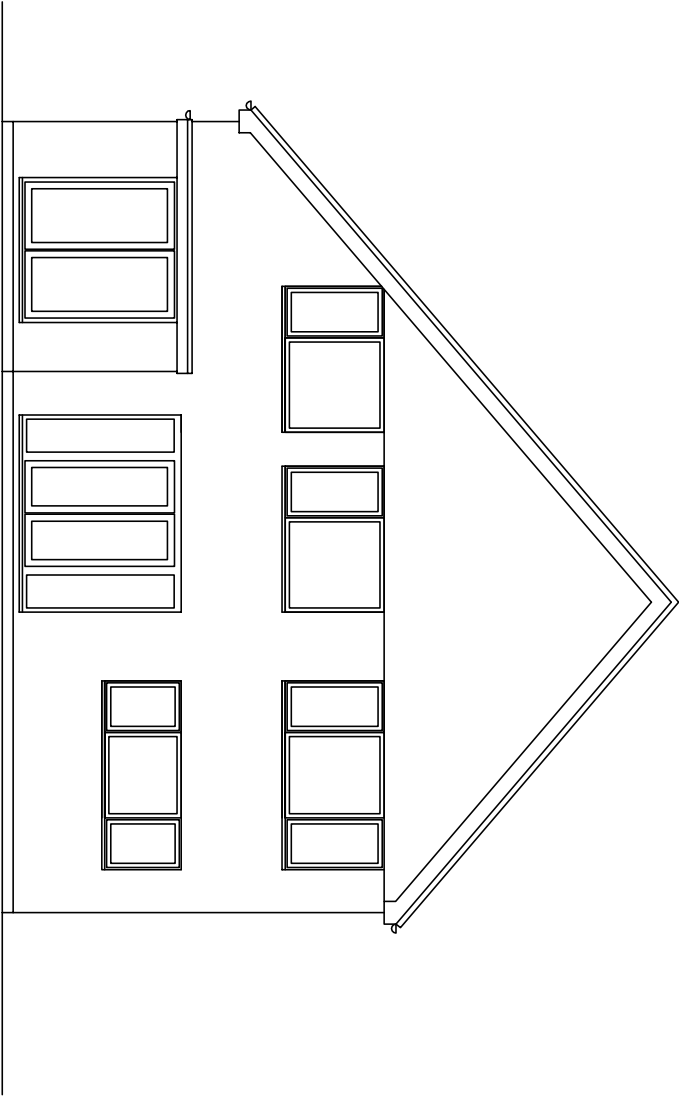

East

 

North

South

EXISTING SURVEY
6 Weavers Green, Denvilles. PO9 2PY



mf designs ltd
Chartered Architects



52 King Street • Emsworth • Hampshire • PO10 7AZ
Director: Martin Farrer RIBA • Co Registration No.4507379
Date: March 2013
Scale: 1:100

Job No: 3065
Drg No: 100