



PROPOSED HOUSE FROM EXISTING
2 STOREY SIDE EXTENSION
68 BARNCROFT WAY, LEIGH PARK


1/100 @ A3

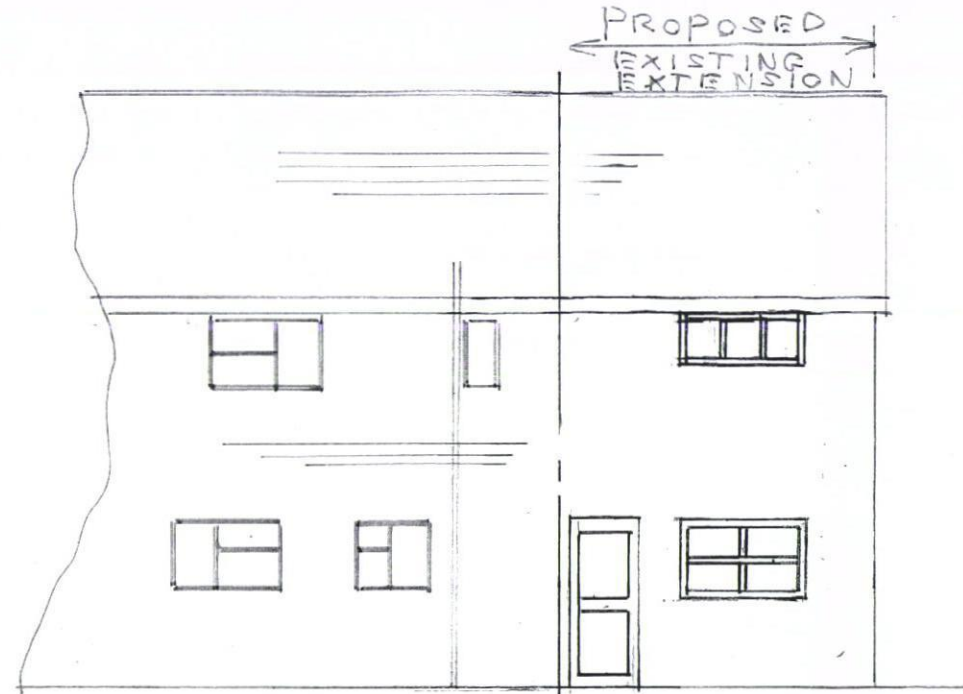

VIEW C

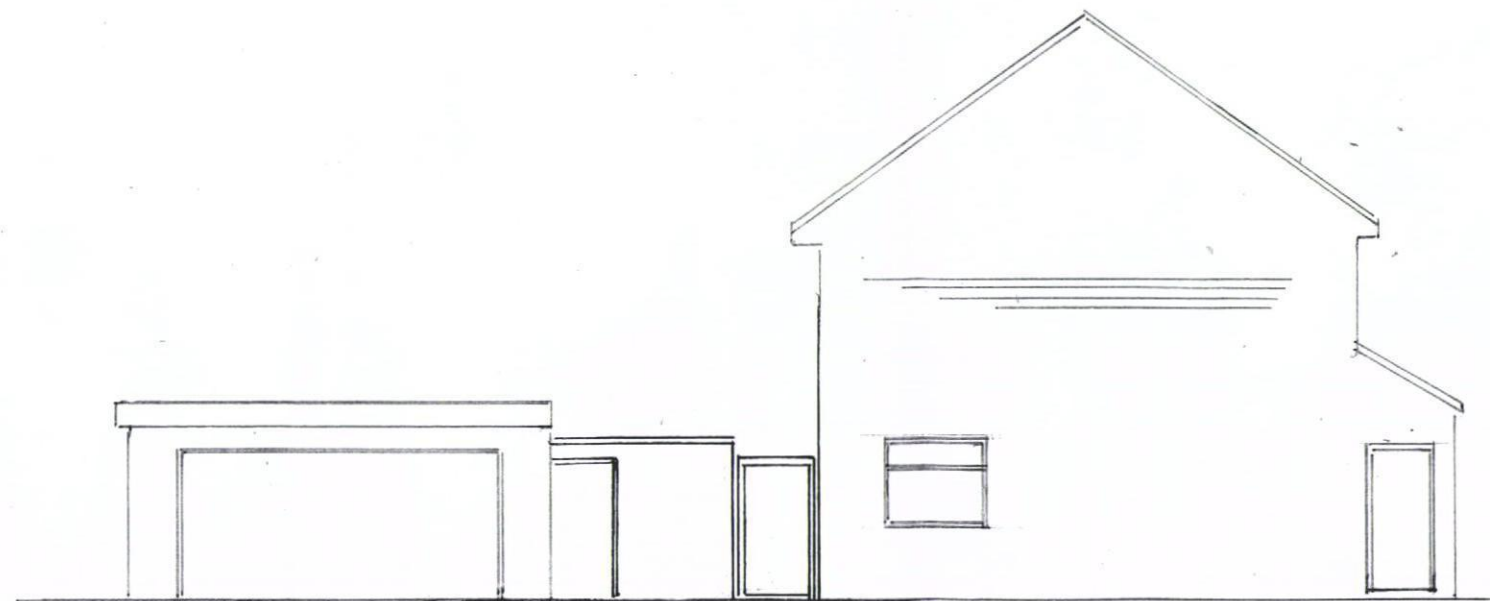

VIEW B

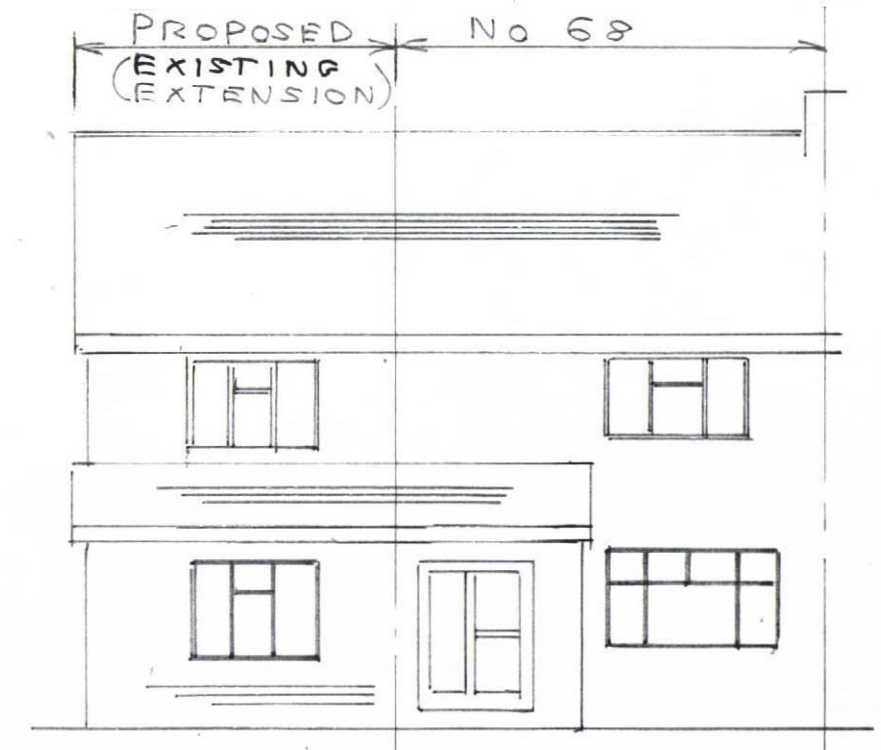

VIEW A

PROPOSED ELEVATIONS

HAVANT BOROUGH
COUNCIL

02 SEP 2013

RECEIVED