



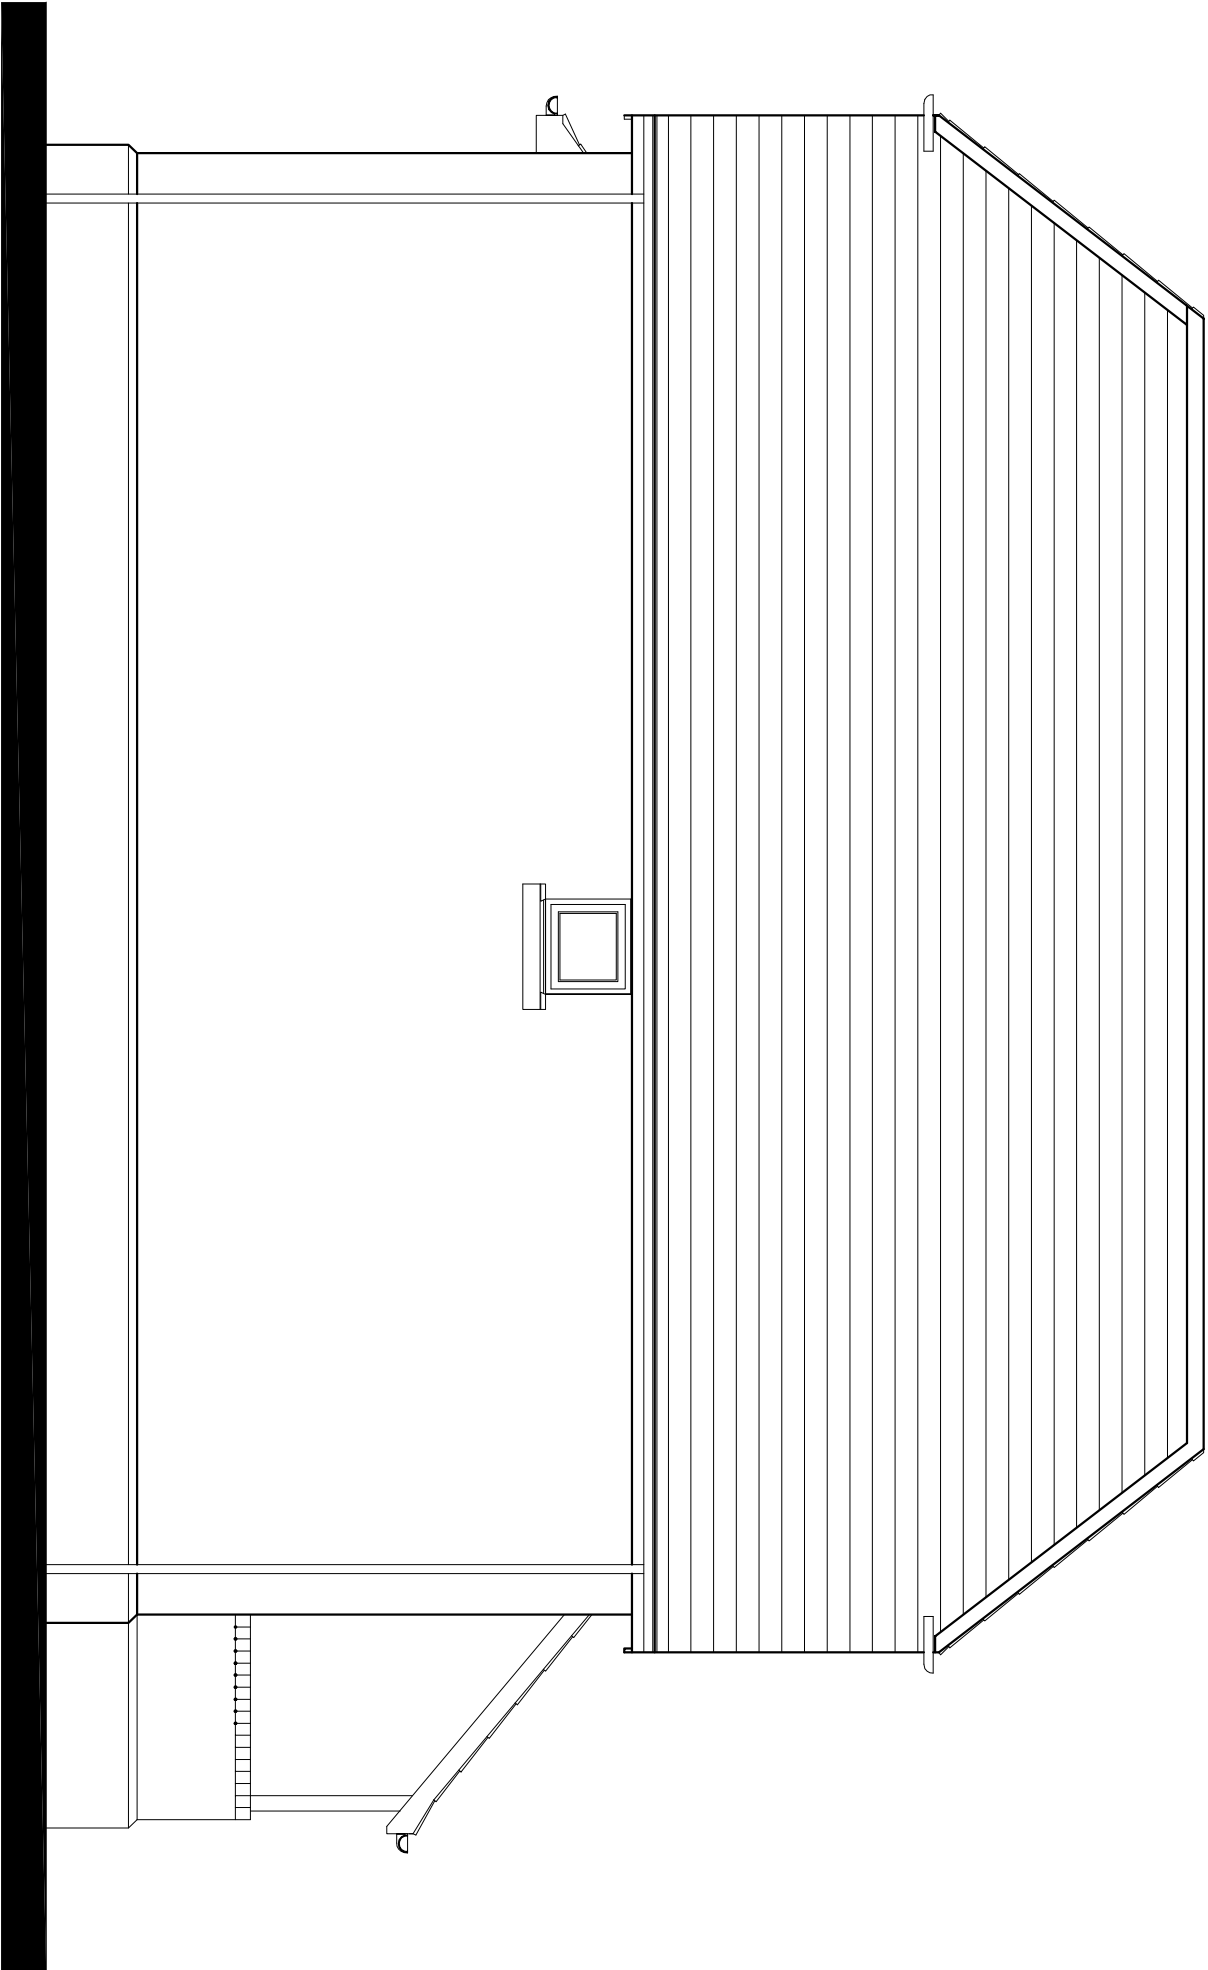

Proposed Side Elevation

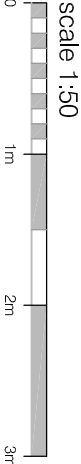

JON DALE ARCHITECT LTD.

Jon Dale RIBA 7 Crestwood View, Eastleigh, Hampshire, SO50 4NF Tel: 07787 575126 E-mail: jondalearchitect@gmail.com

Project			Title		
Bedhampton School Yard			Side Elevation 2		
Havant Road			3No. New Dwellings		
Bedhampton					
Scale	Date	Drawn	Checked		
1:50 @ A3	17/12/2013	AJH			
			Job No.	Drawing No.	
			JGM1312-01	CD006	
			Revision		
			-		