



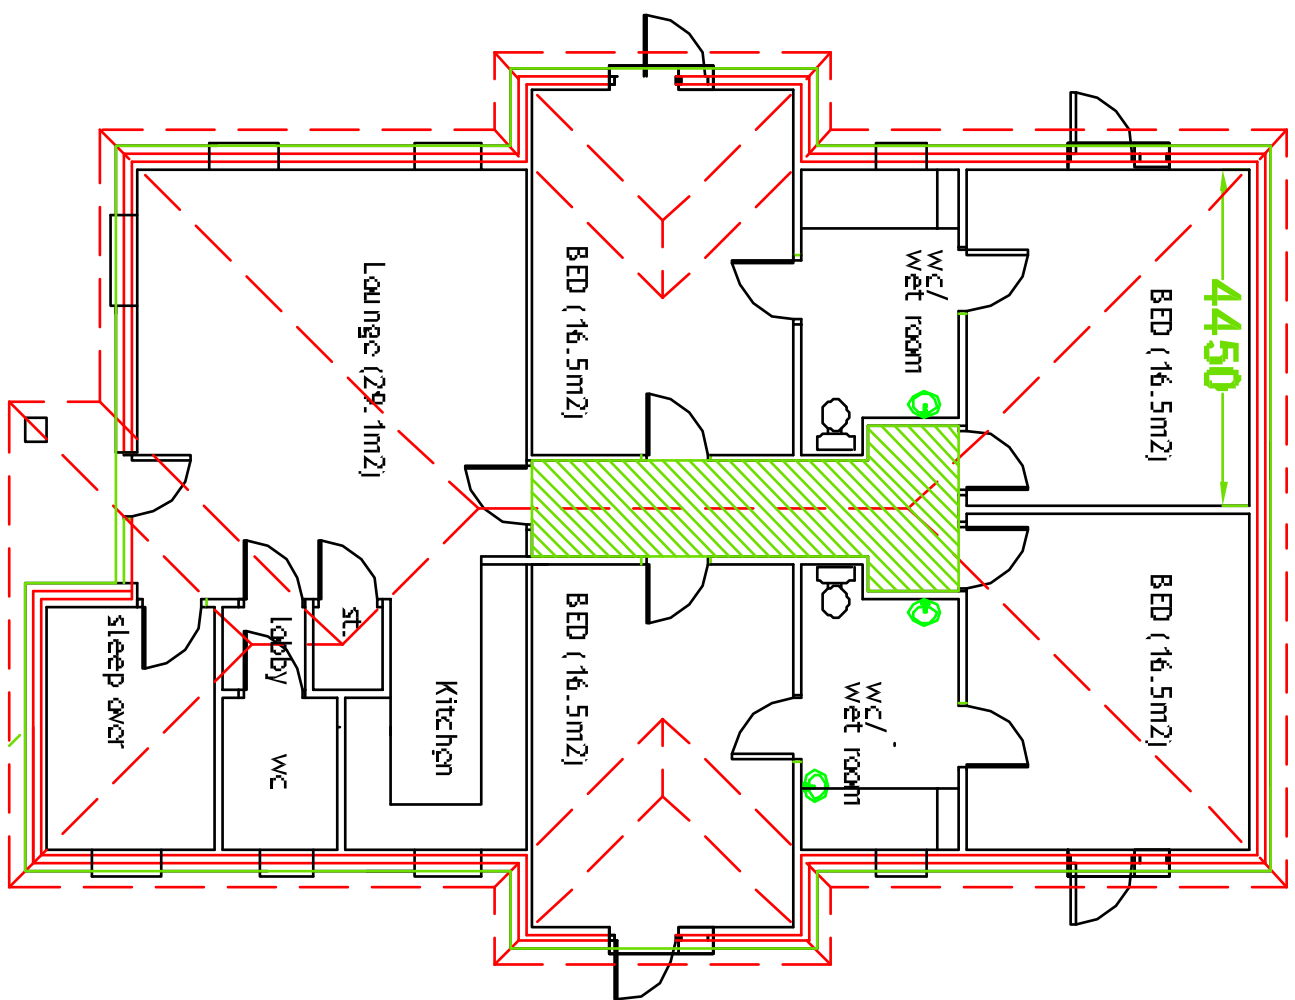

Floor Plan


Gross Internal Area = 143m²
Gross External Area = 160m²

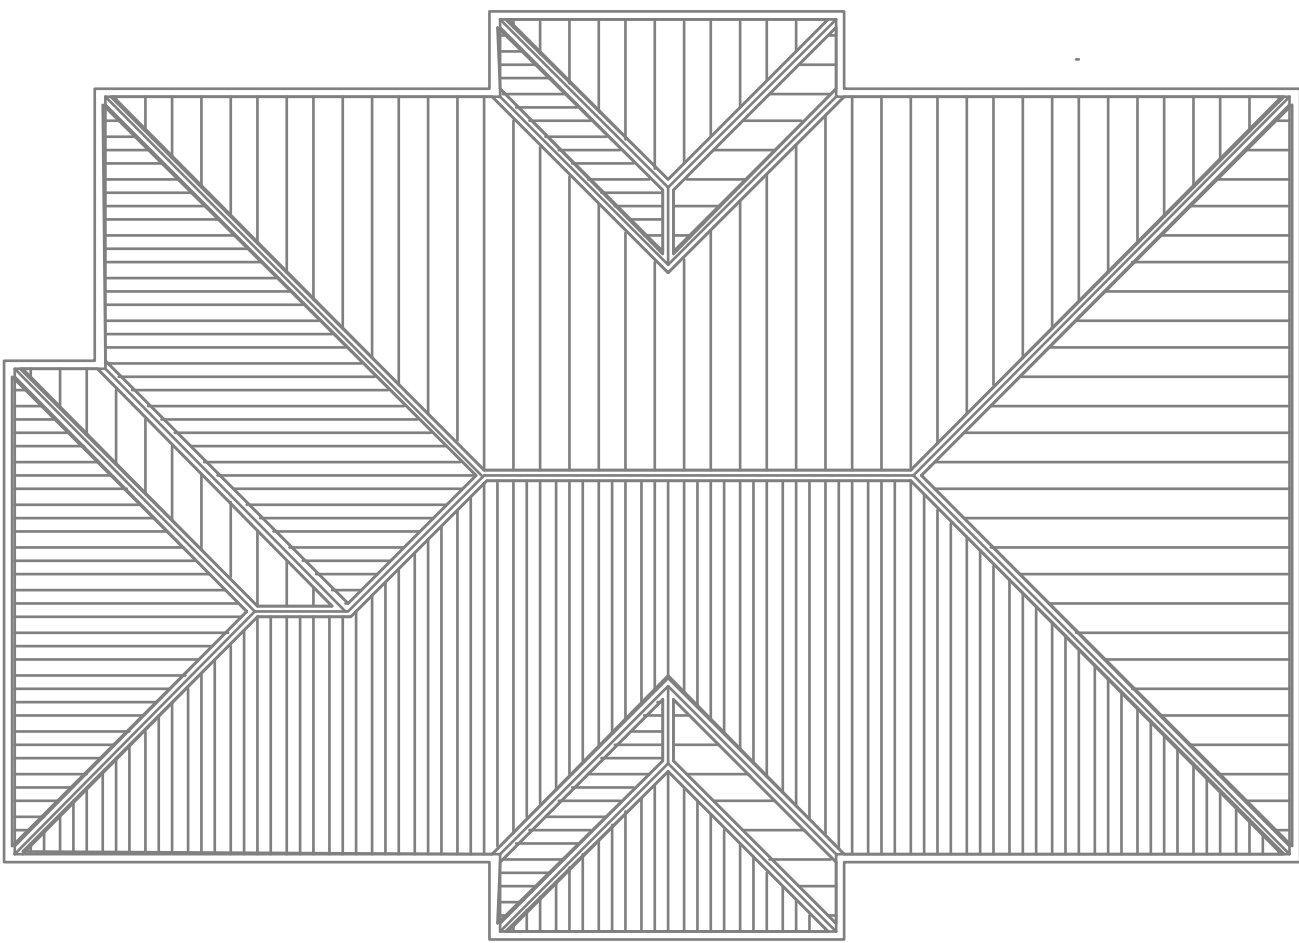

Roof Plan


Materials

Roof
Blue/Black

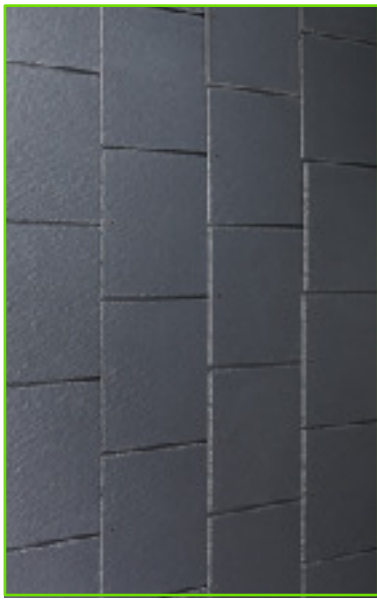


Rivendale
Slates

Cladding
White

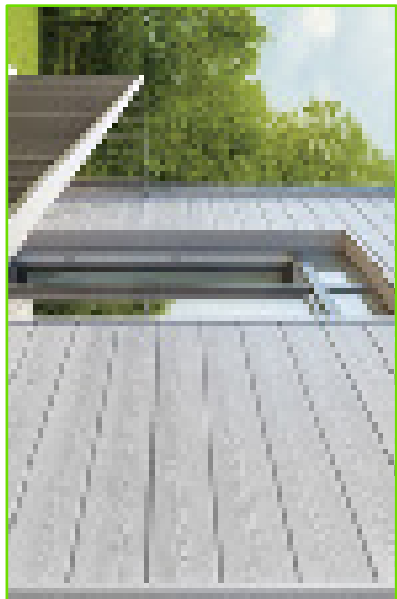

Marley
Eternit
Cedral

Walls
Light Buff

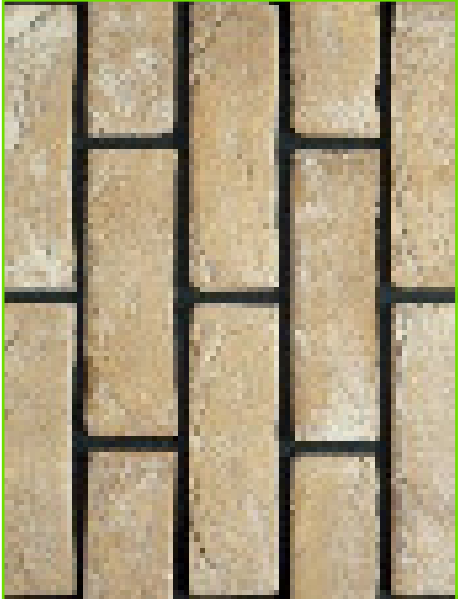


Ibstock
Bradgate


Lintols
Stone




Keystone
Lintols

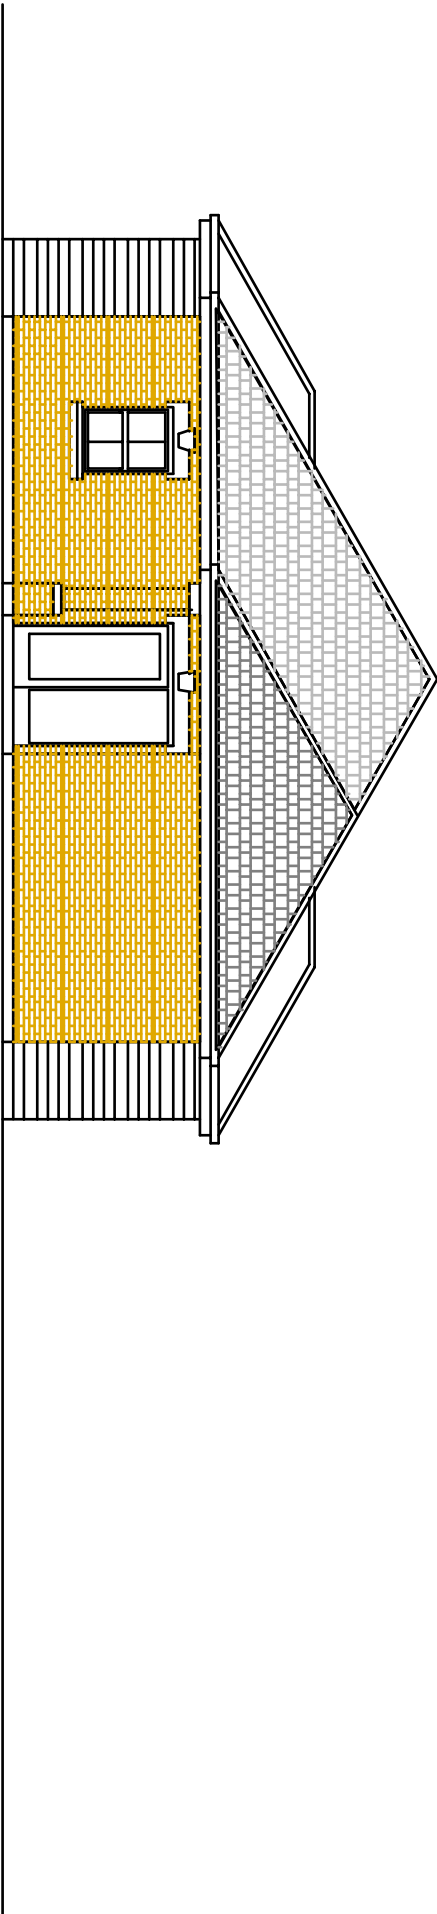


South

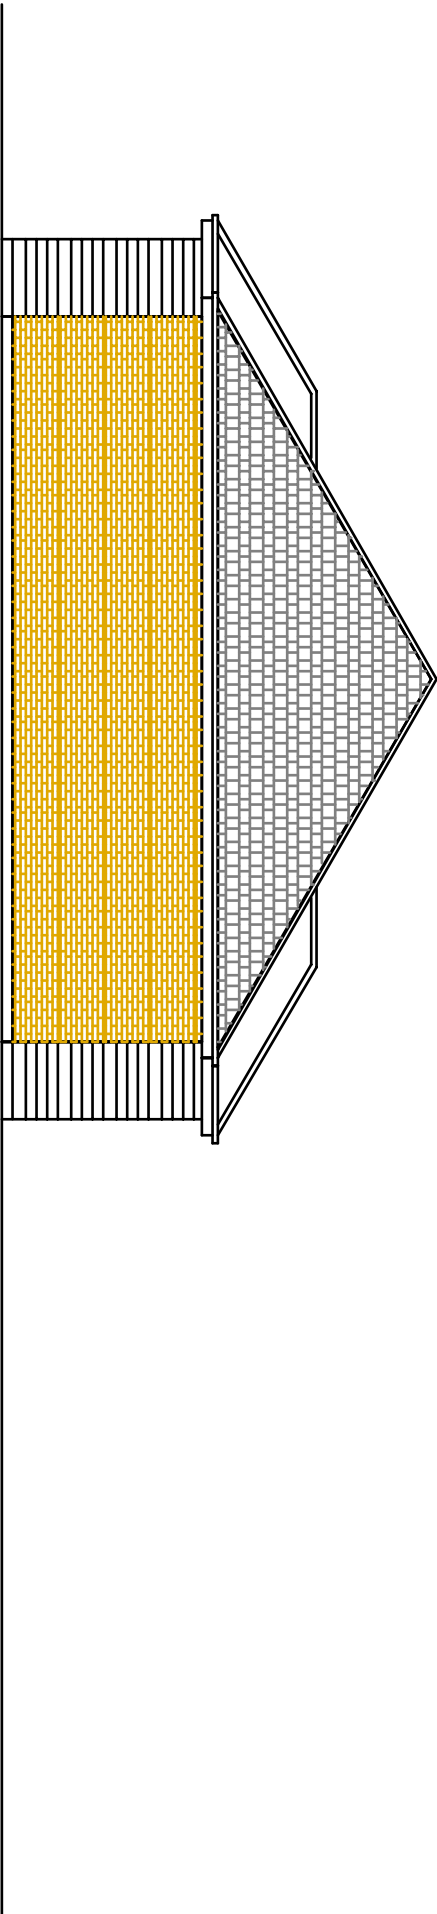

North

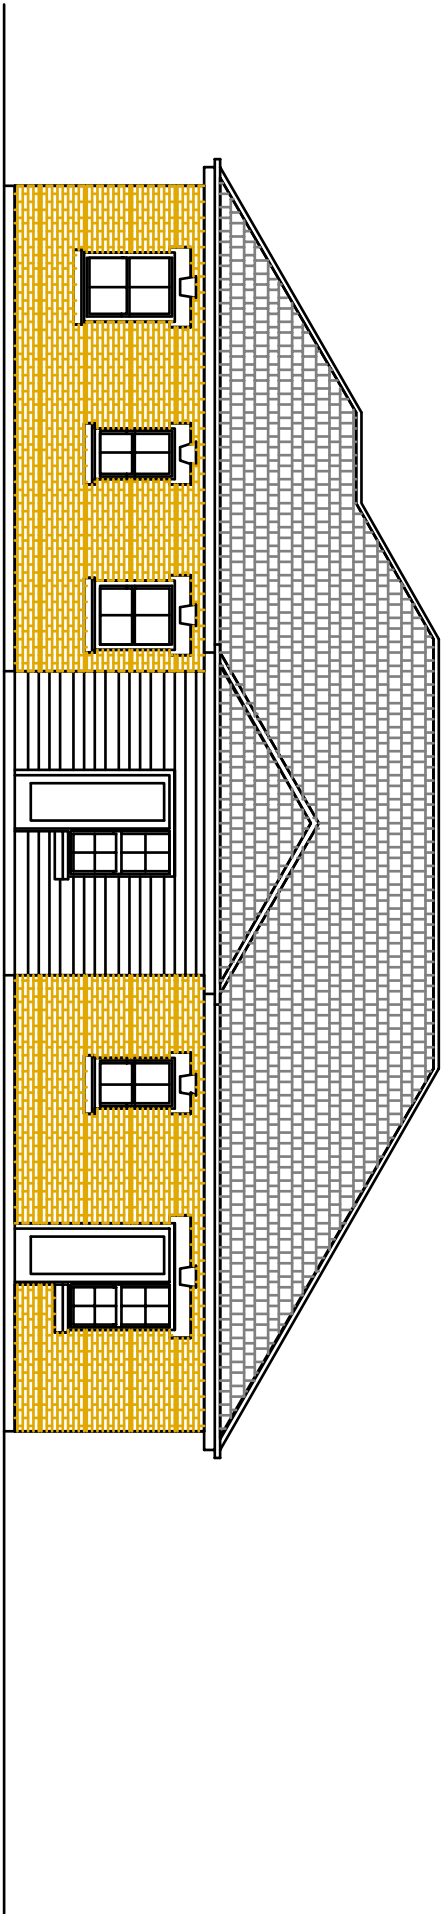

East

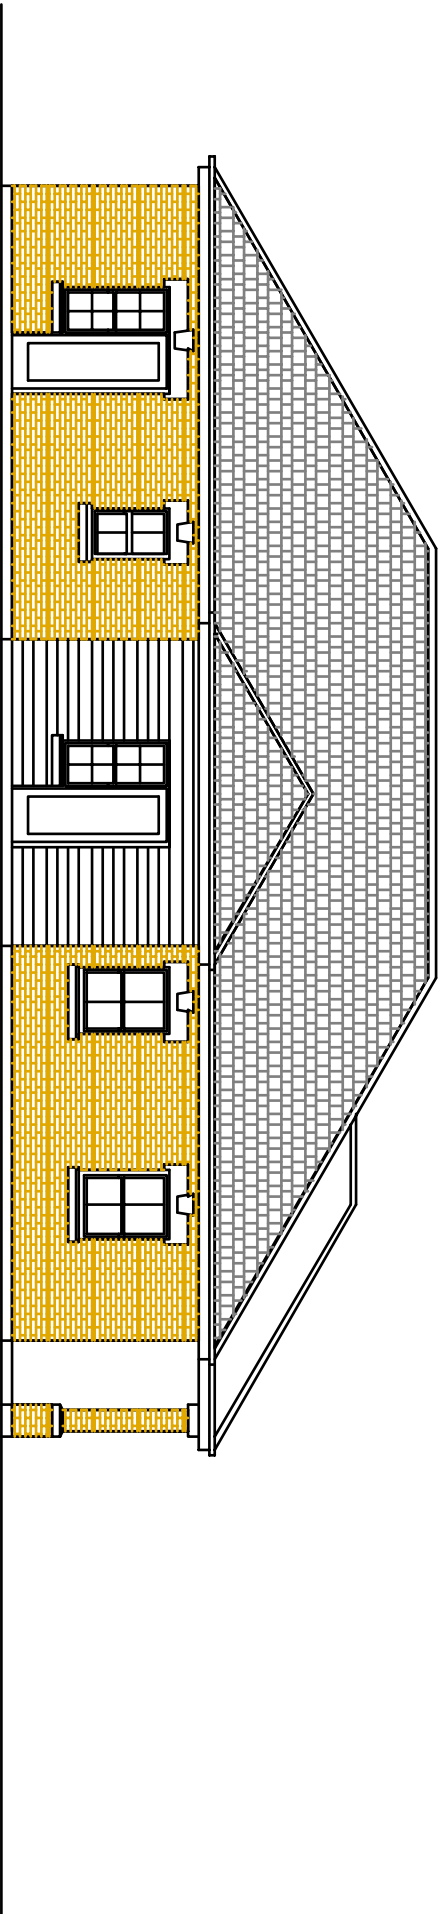

West

