



**PROPOSED TWO STOREY SIDE ADDITION.
3, GLEBE CLOSE, HAYLING ISLAND, HANTS.
FOR MR & MRS D. EDWARDS.**

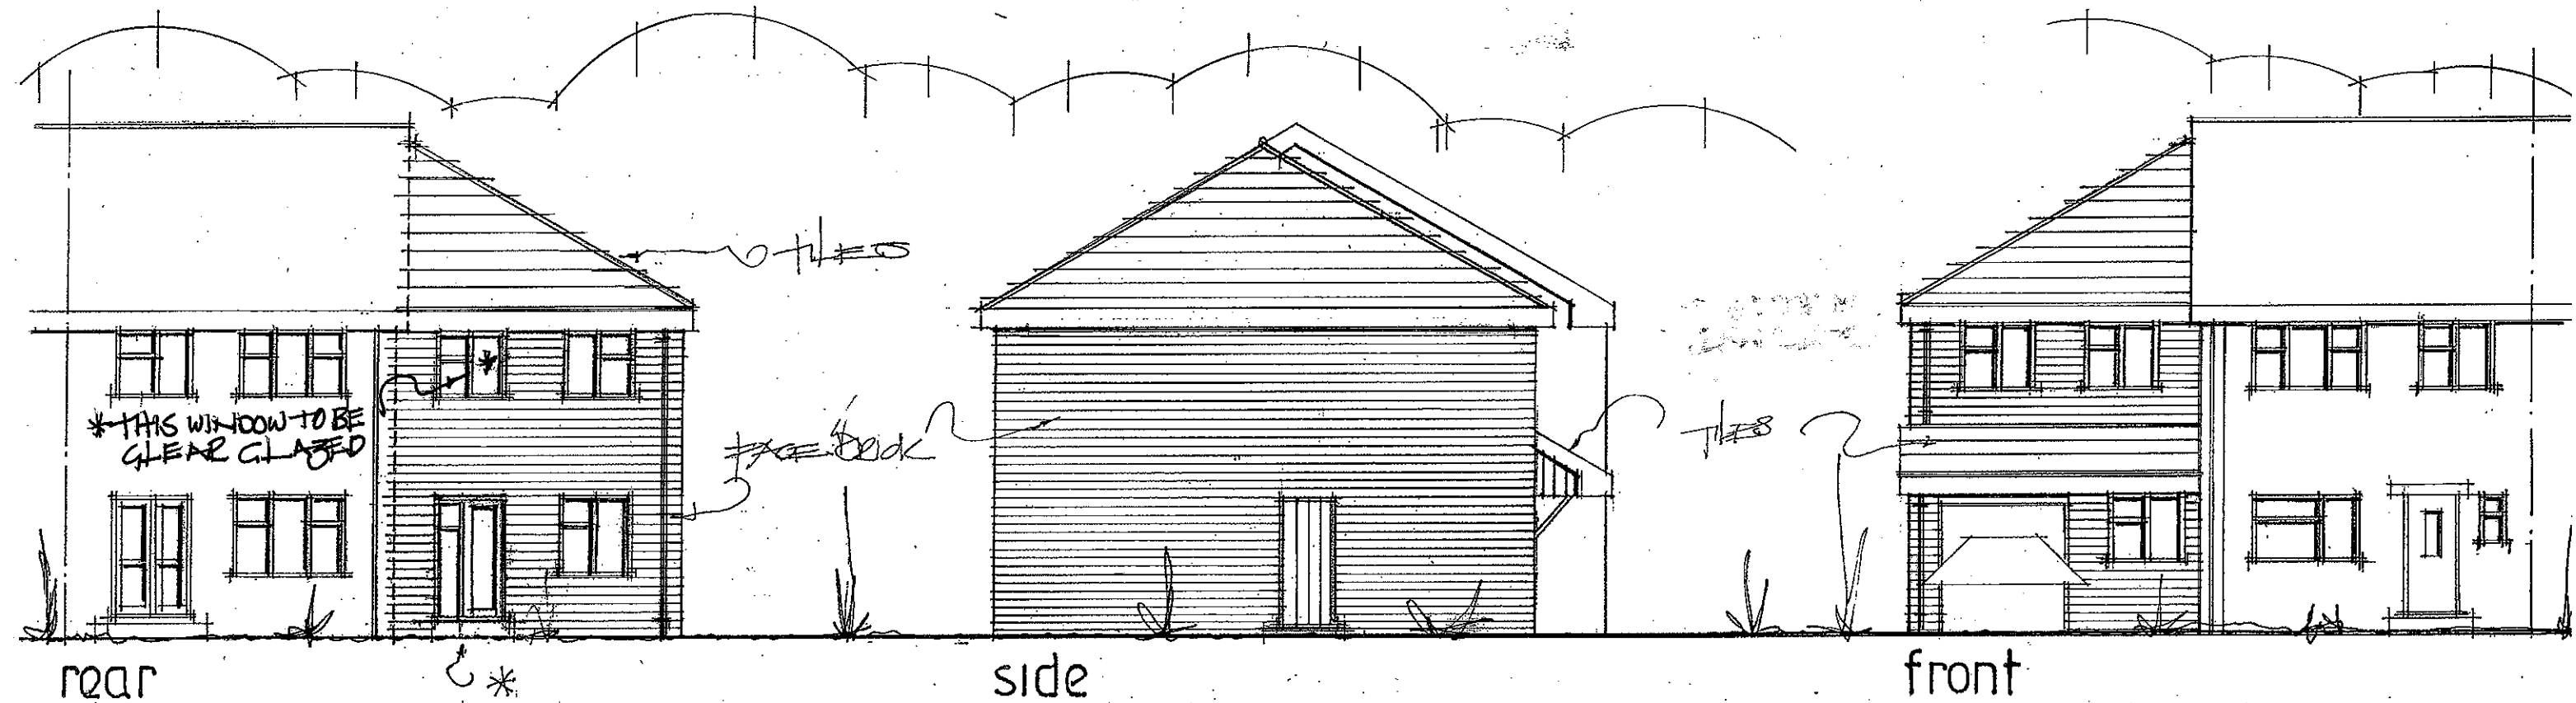

PROPOSED ELEVATIONS

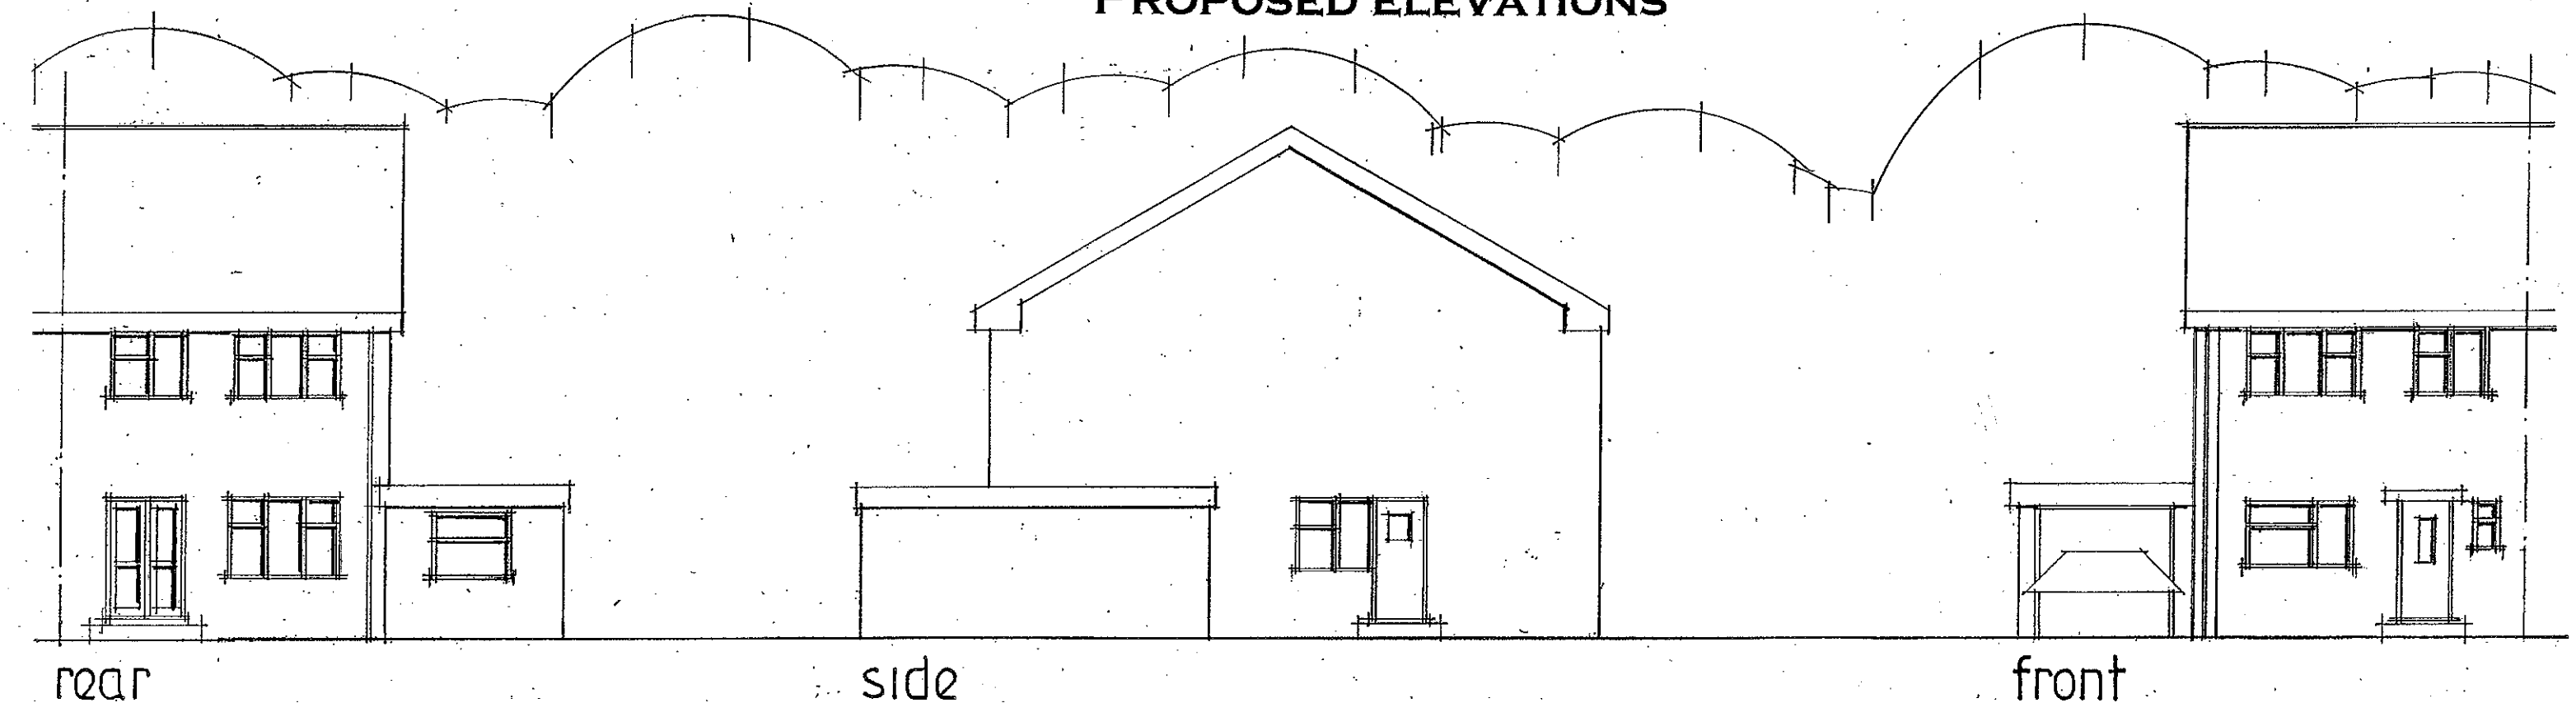

*AMENDED NOVEMBER 2013 (DOOR TO BE LIFTED TO STUDY)

date feb 2013

scale 1:50

(APRIL 2013 REAR FULLY LIFTED)
H.R. AMES DMBS 44

EXISTING ELEVATIONS

PETER J. WALKER MRICS
CHARTERED SURVEYOR

182 SEAFRONT, HAYLING ISLAND, HANTS

PO11 9 AN